




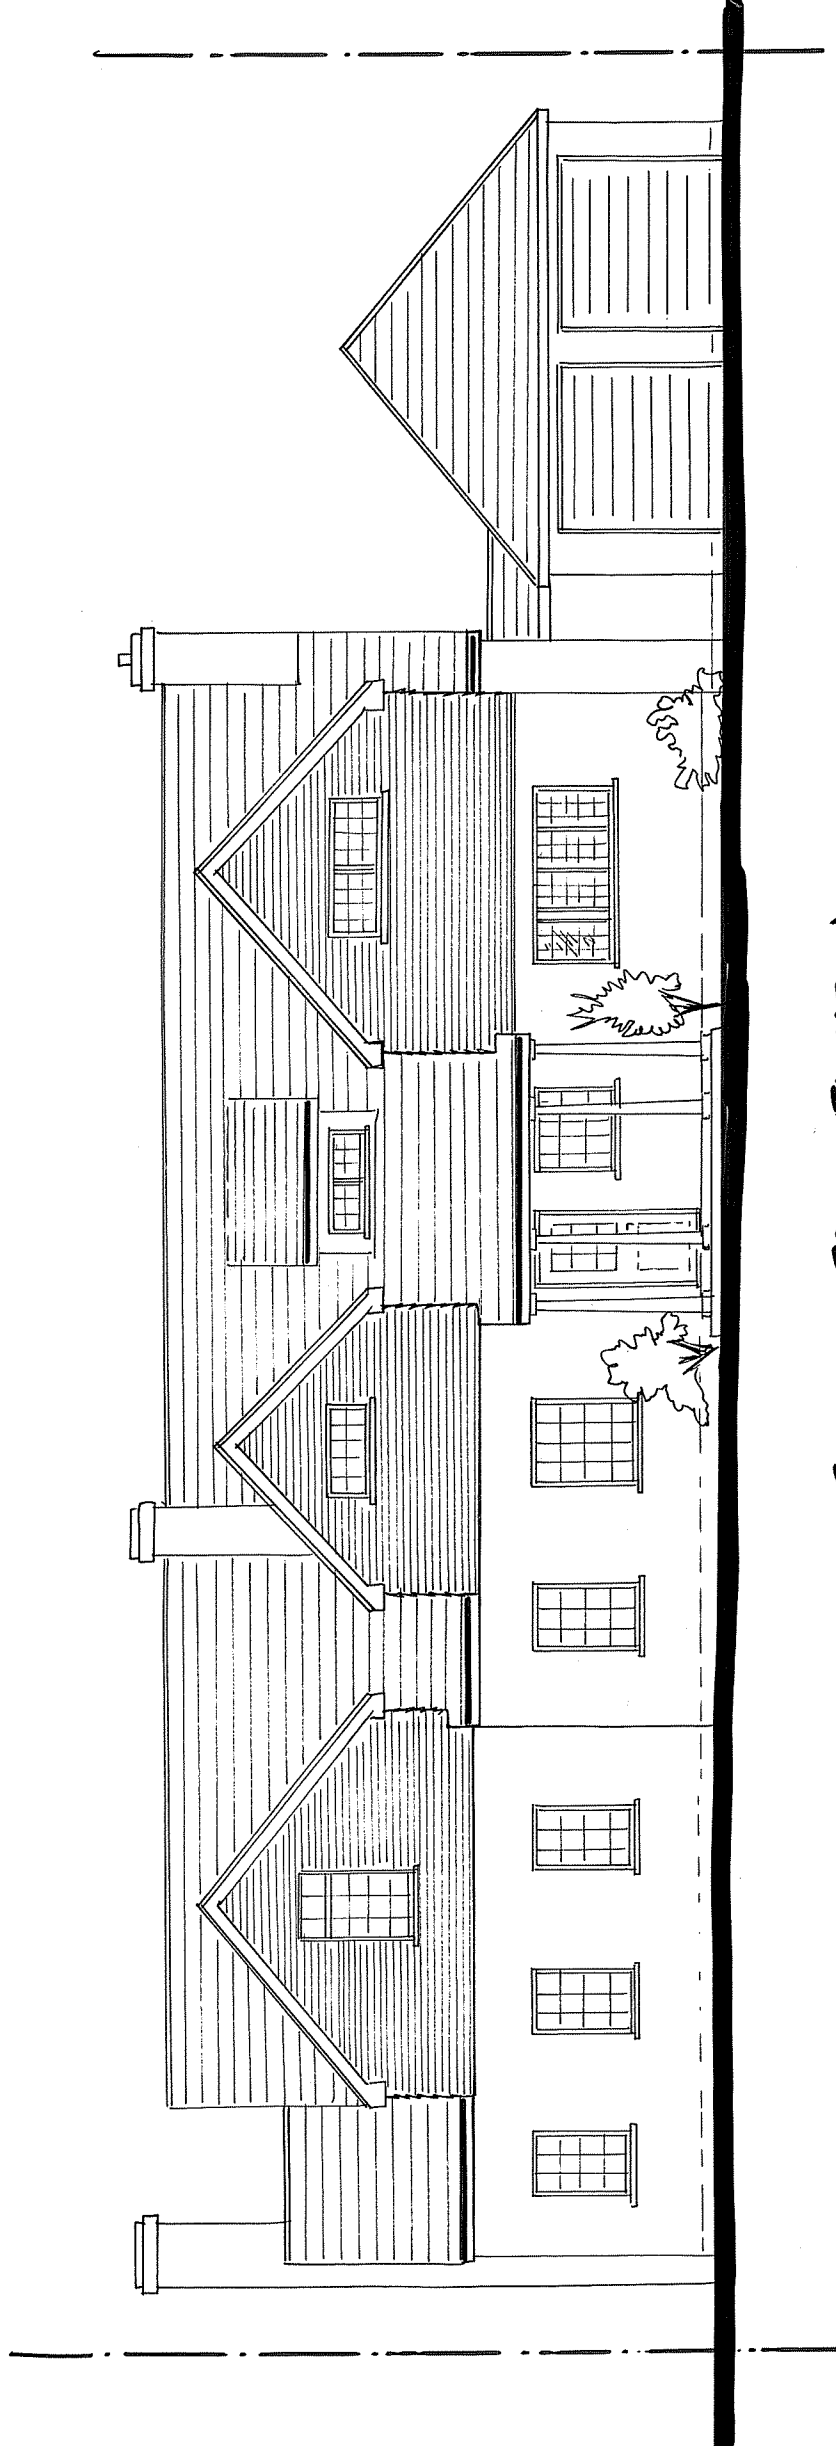


EXISTING FRONT ELEVATION

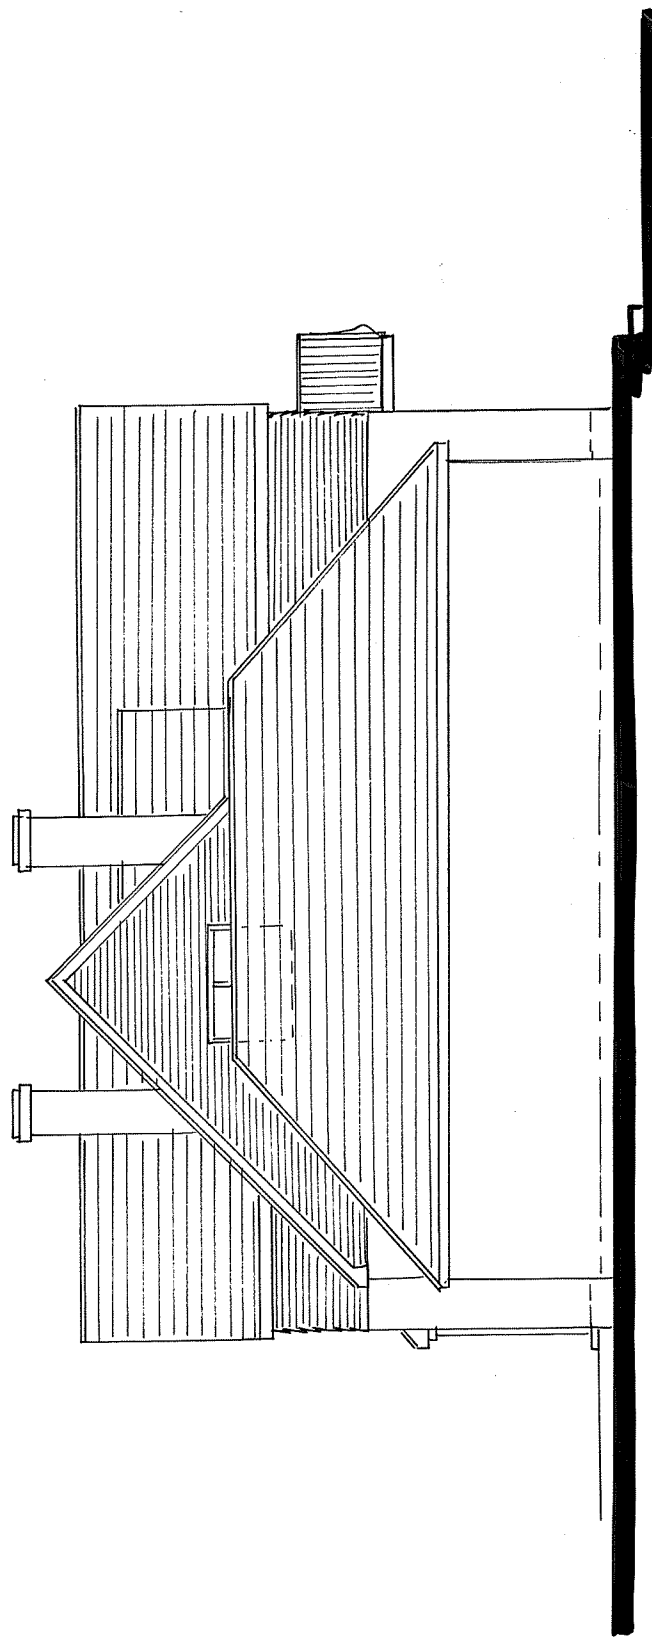

EXISTING SIDE ELEVATION

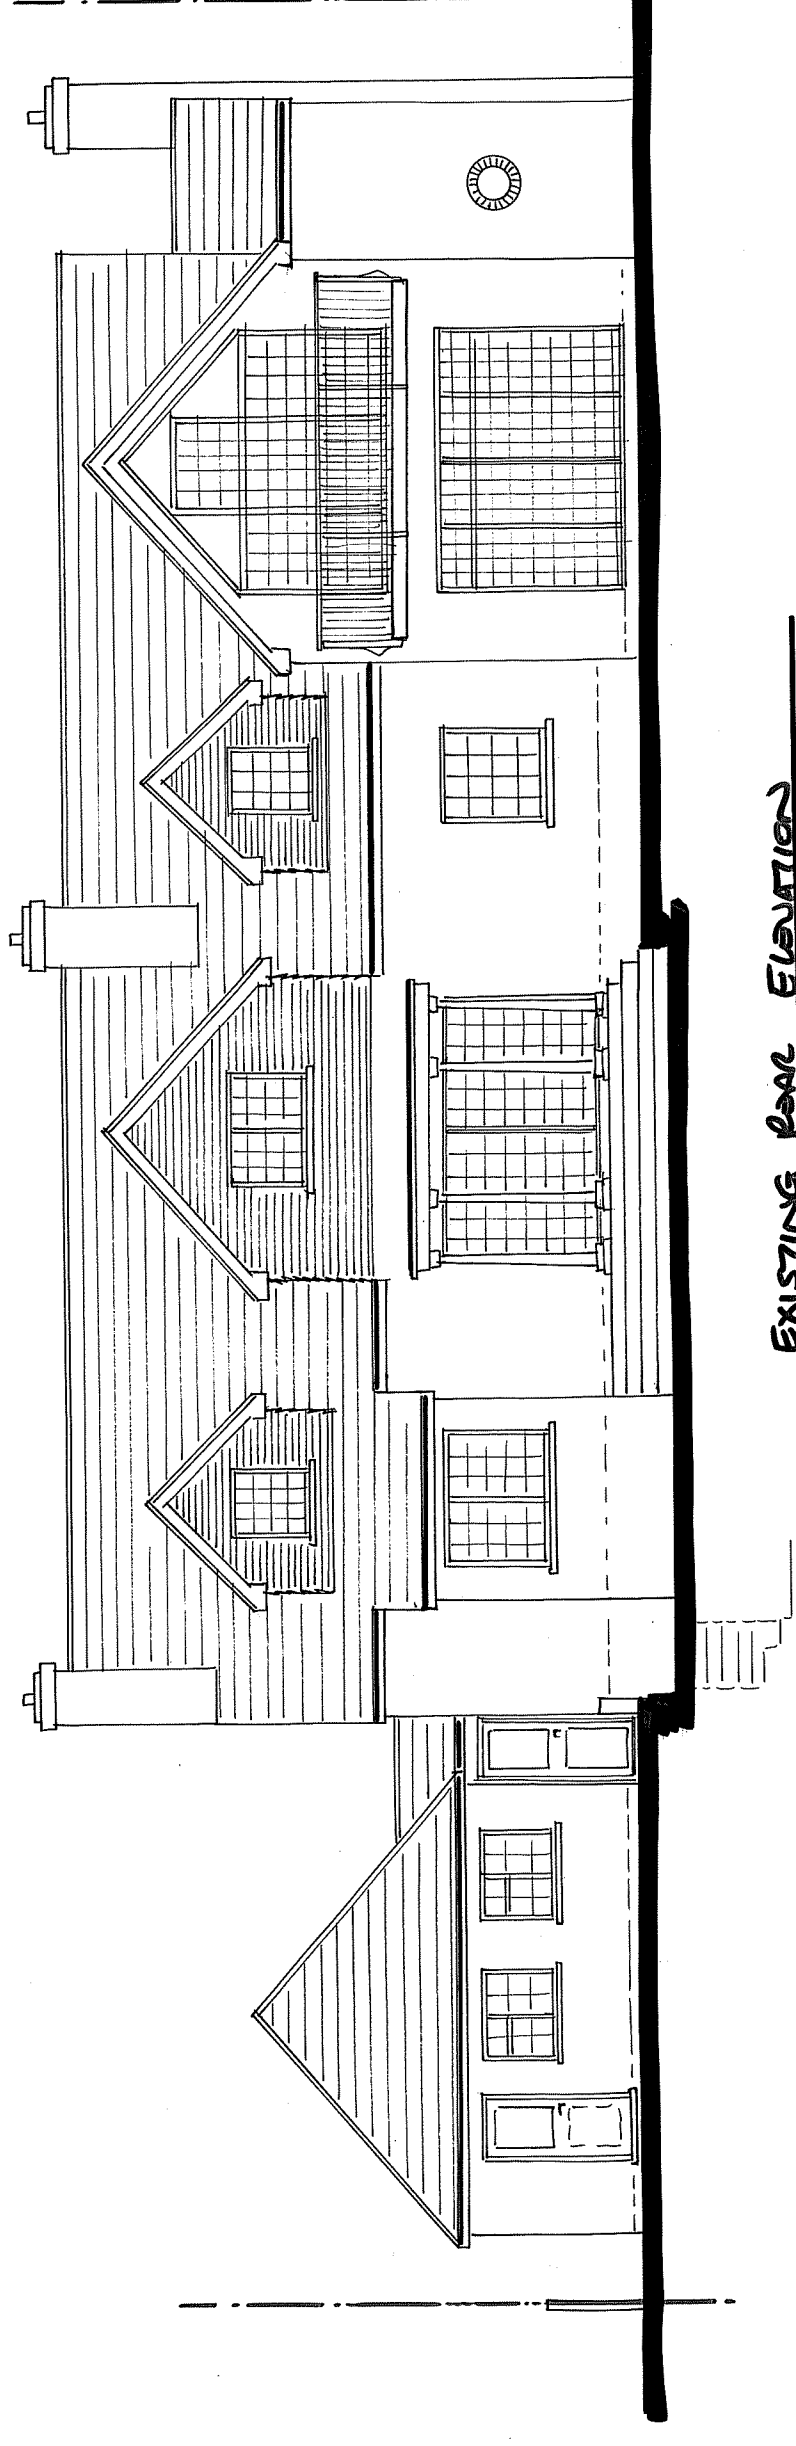

EXISTING REAR ELEVATION

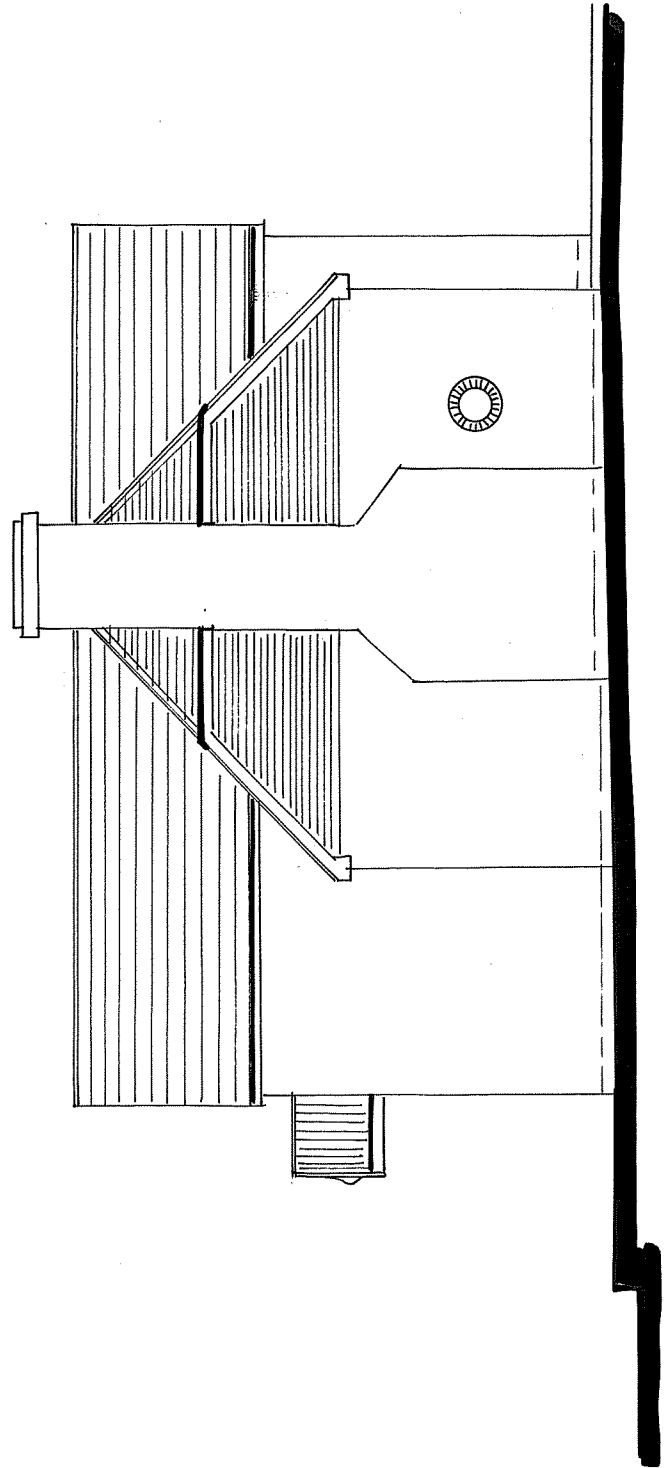

EXISTING SIDE ELEVATION



DATE	DEC/2025
SCALE	1:100 @ A2
PROJECT	267 SINGAPOUR ROAD
	CLARENDON
	KENT
	DALL ARN
DRAWING	DKM 18/12/04
REV	01