




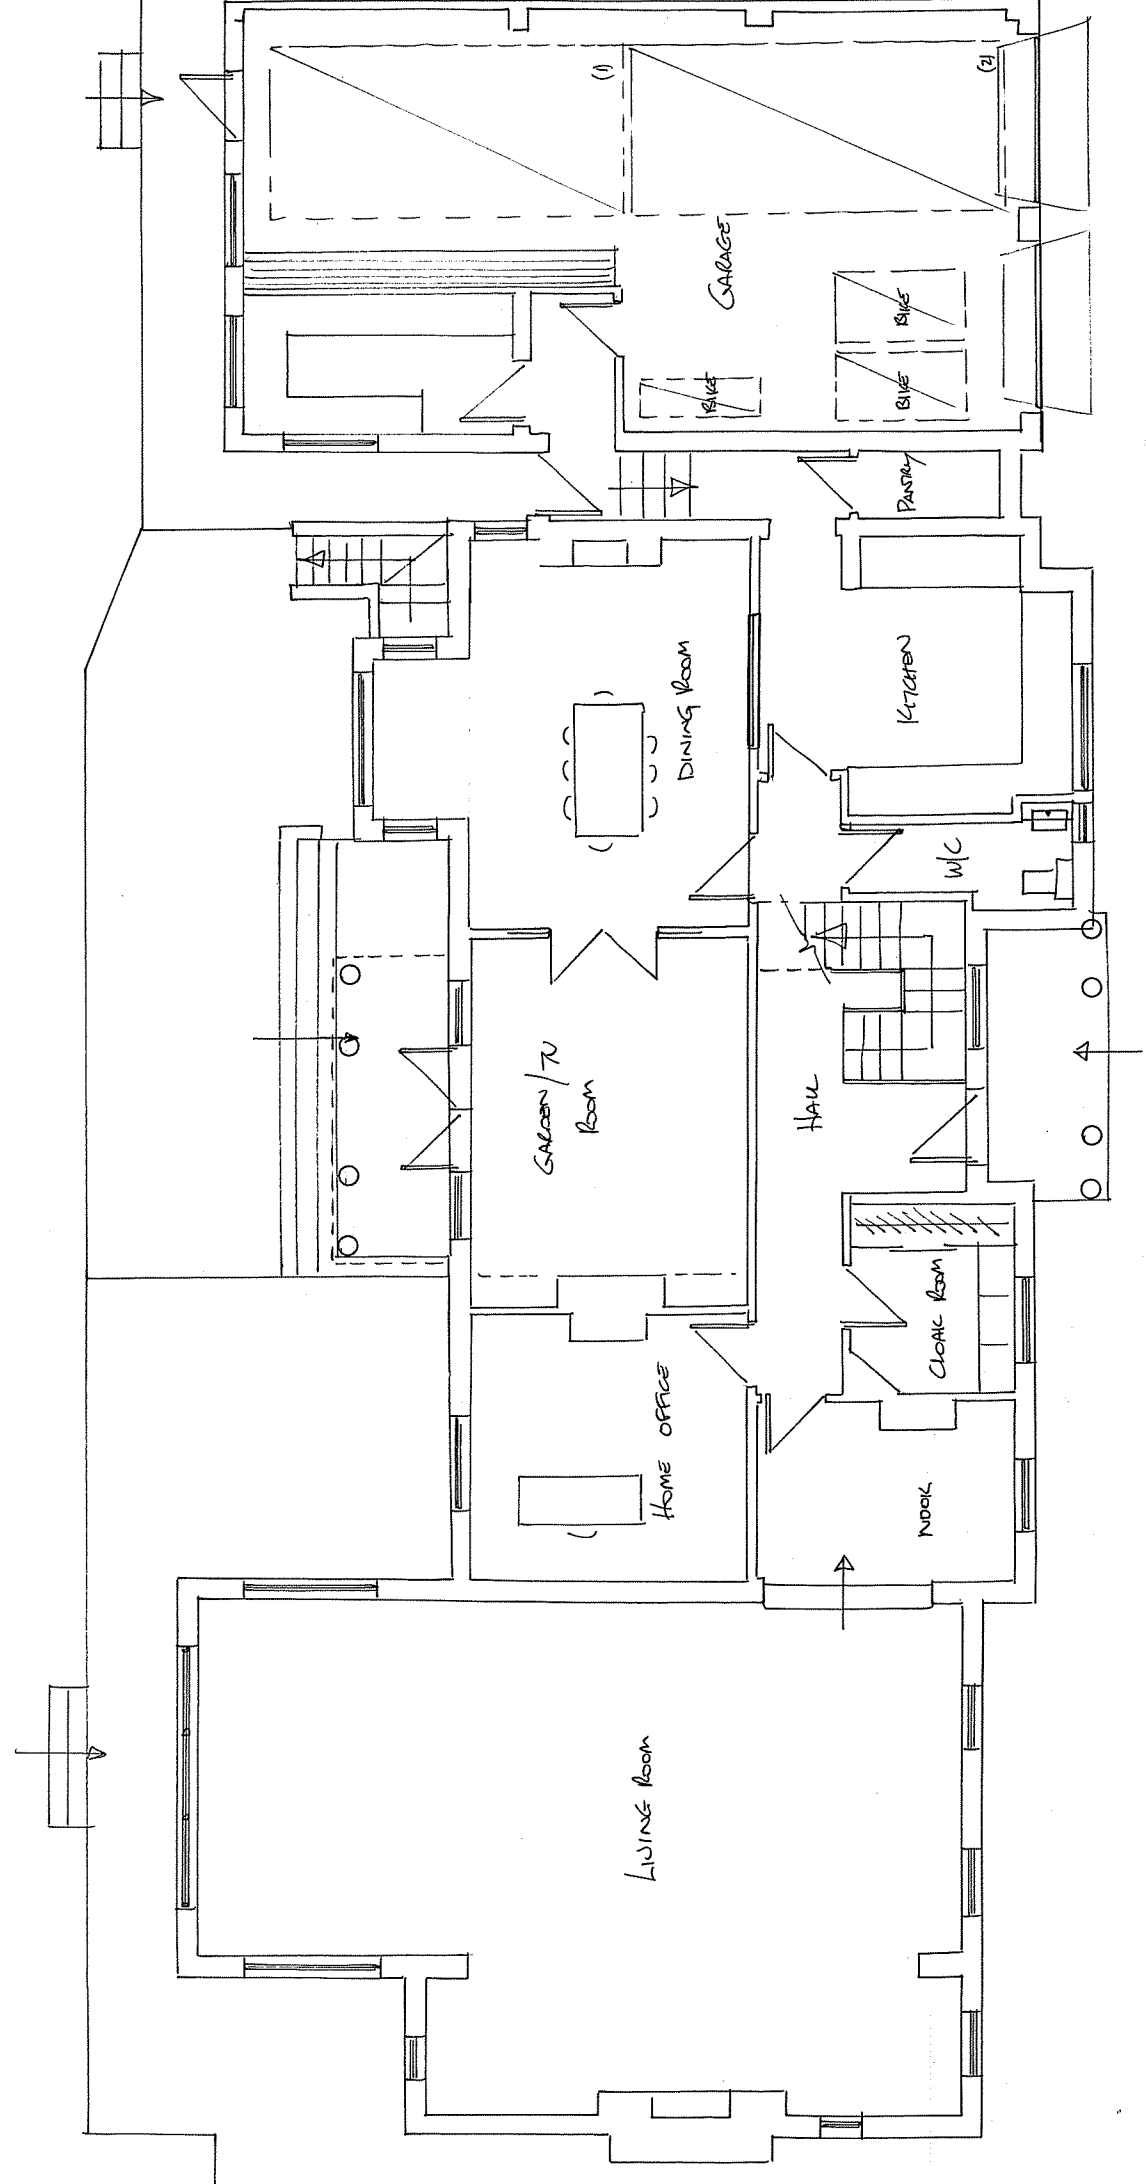

EXISTING Ground Floor GA

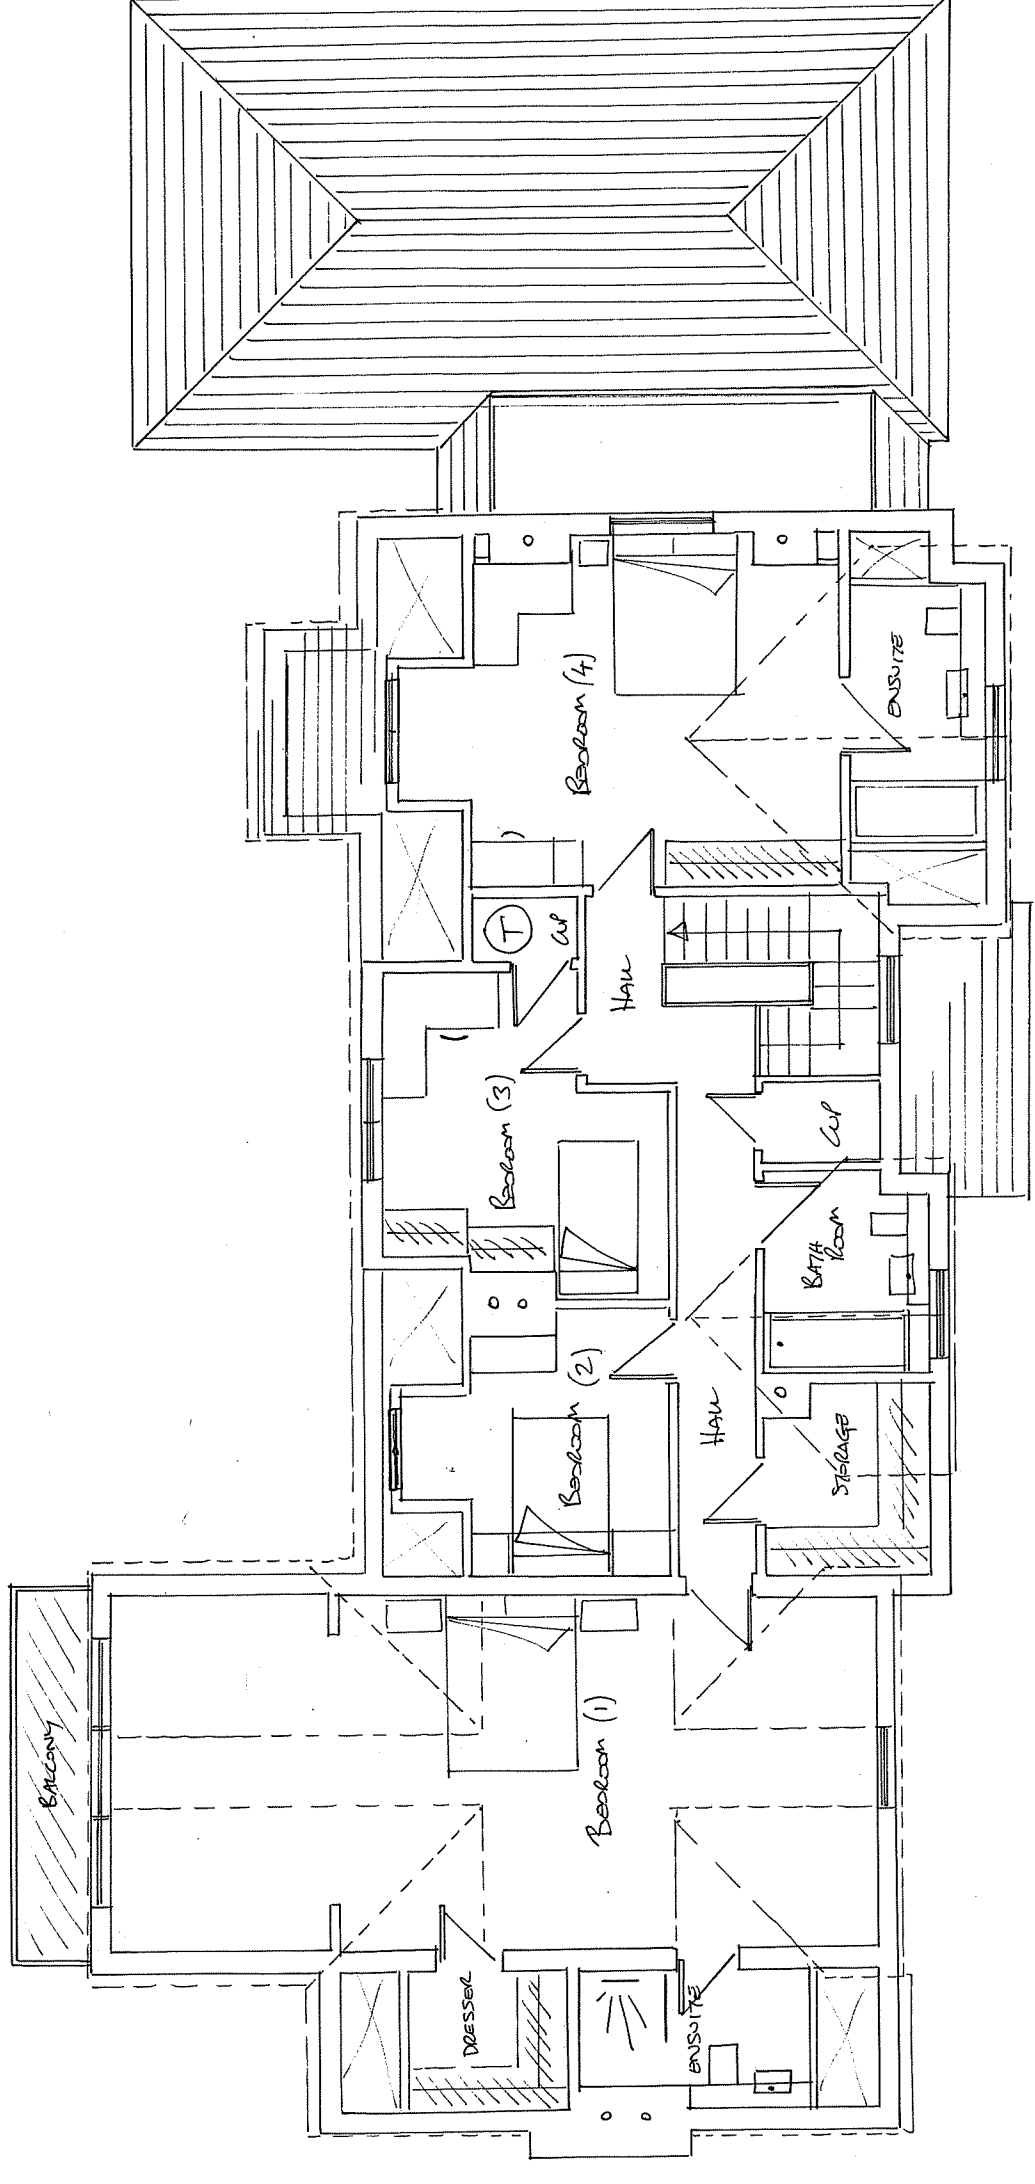

EXISTING First Floor GA

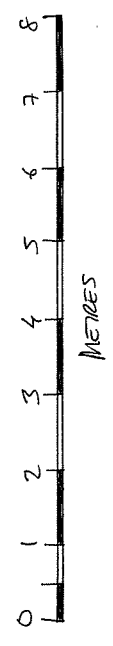

REV 01 - MOD CHANGES	DATE	DEC / 2025
REV 0 - DRAFT	SCALE	1:100 @ A2
TITLE	PROJECT	267 SINGLEWELL ROAD
EXISTING GA'S	CLIENT	GRAESEN
	DESIGNER	KENT DA
	DRAWN	DKM / 8142 / 05
	DATE	01