


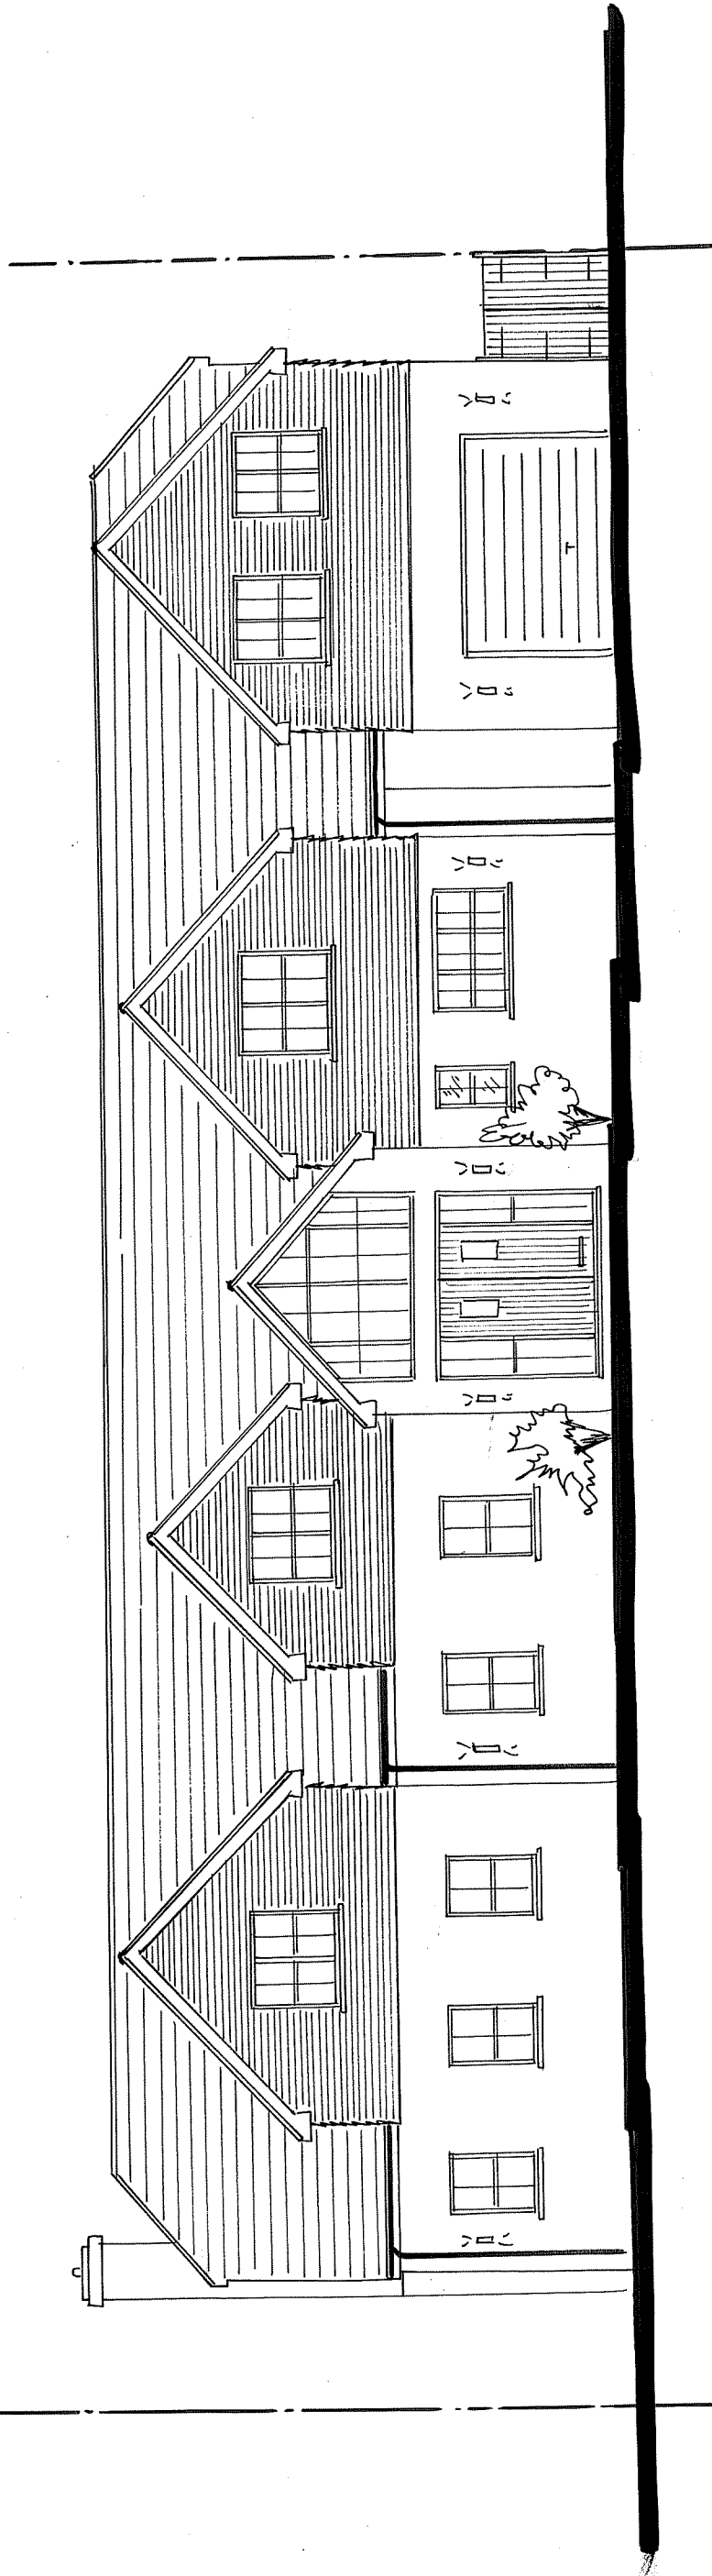


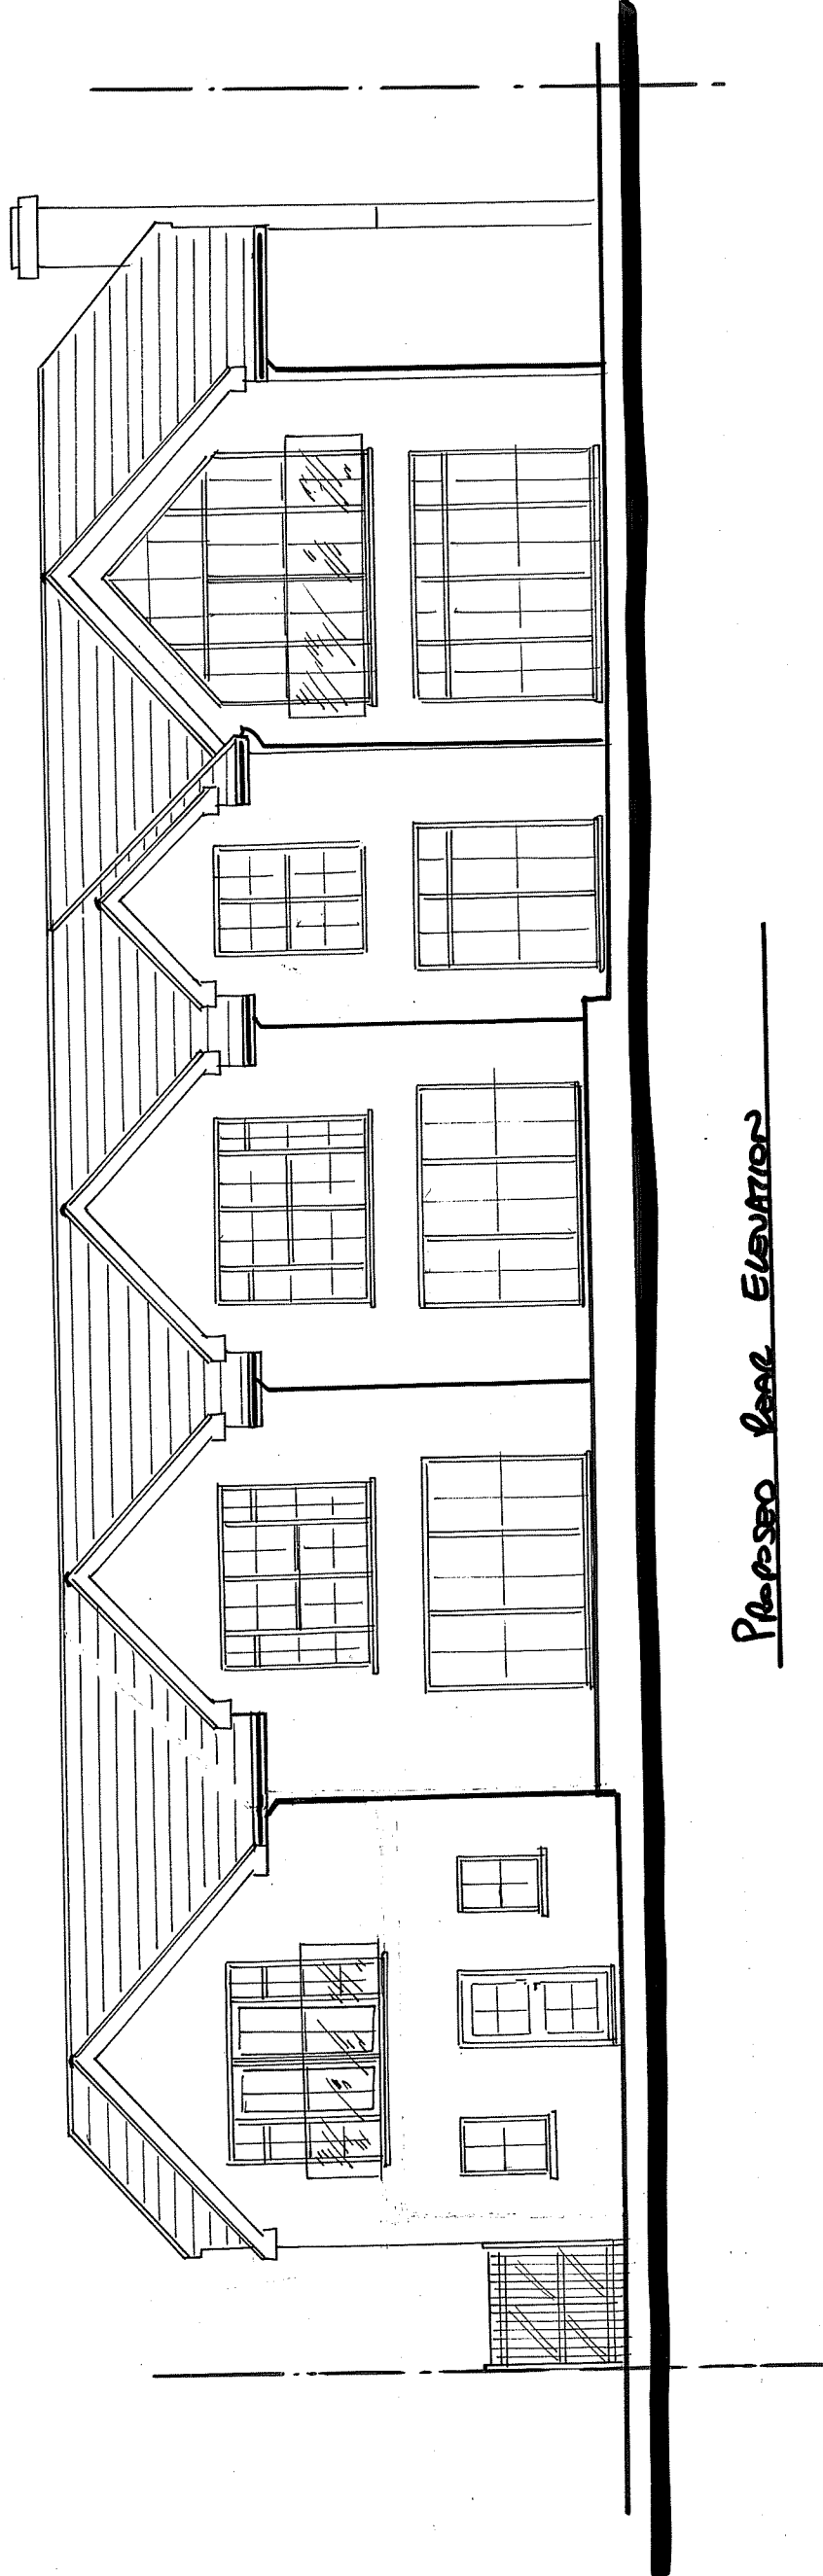

Proposed Front Elevation

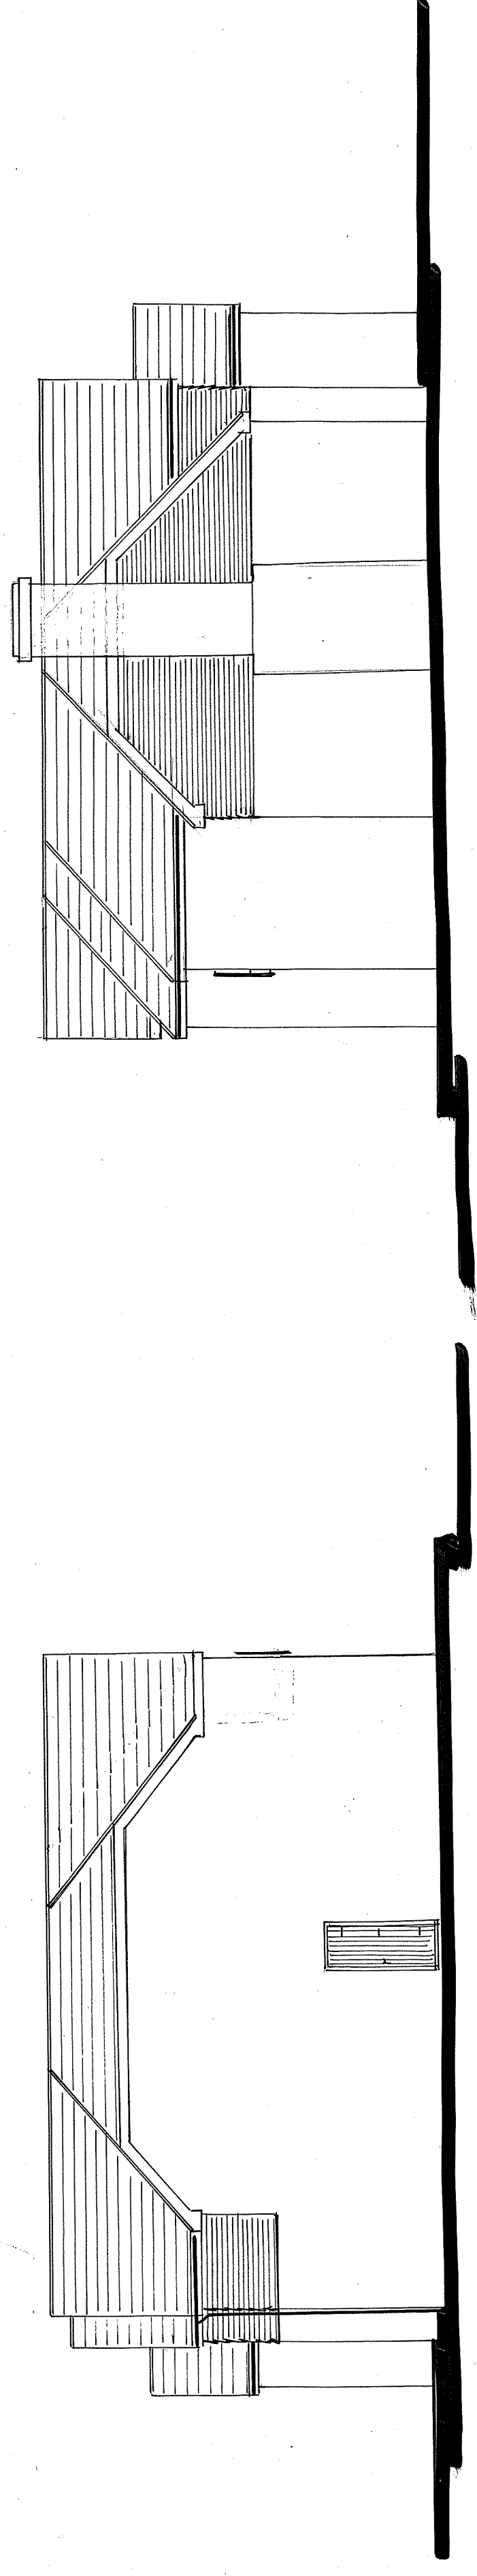

Proposed Rear Elevation

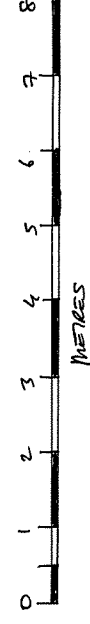

Proposed Side Elevation

REV 05 - Final Revision	DATE	JAN / 2025
REV 04 - Minor Changes	SCALE	1:100 @ A2
REV 03 - Roof Changes	PROJECT	267 SINGLEWELL ROAD
REV 02 - Windows Added	CLIENT	GENUINO
REV 01 - General Plan	DESIGNER	KENT
REV 0 - Base	TITLE	PROPOSED ELEVATIONS
		DALL 72N
		DKM / 8142/08 05