


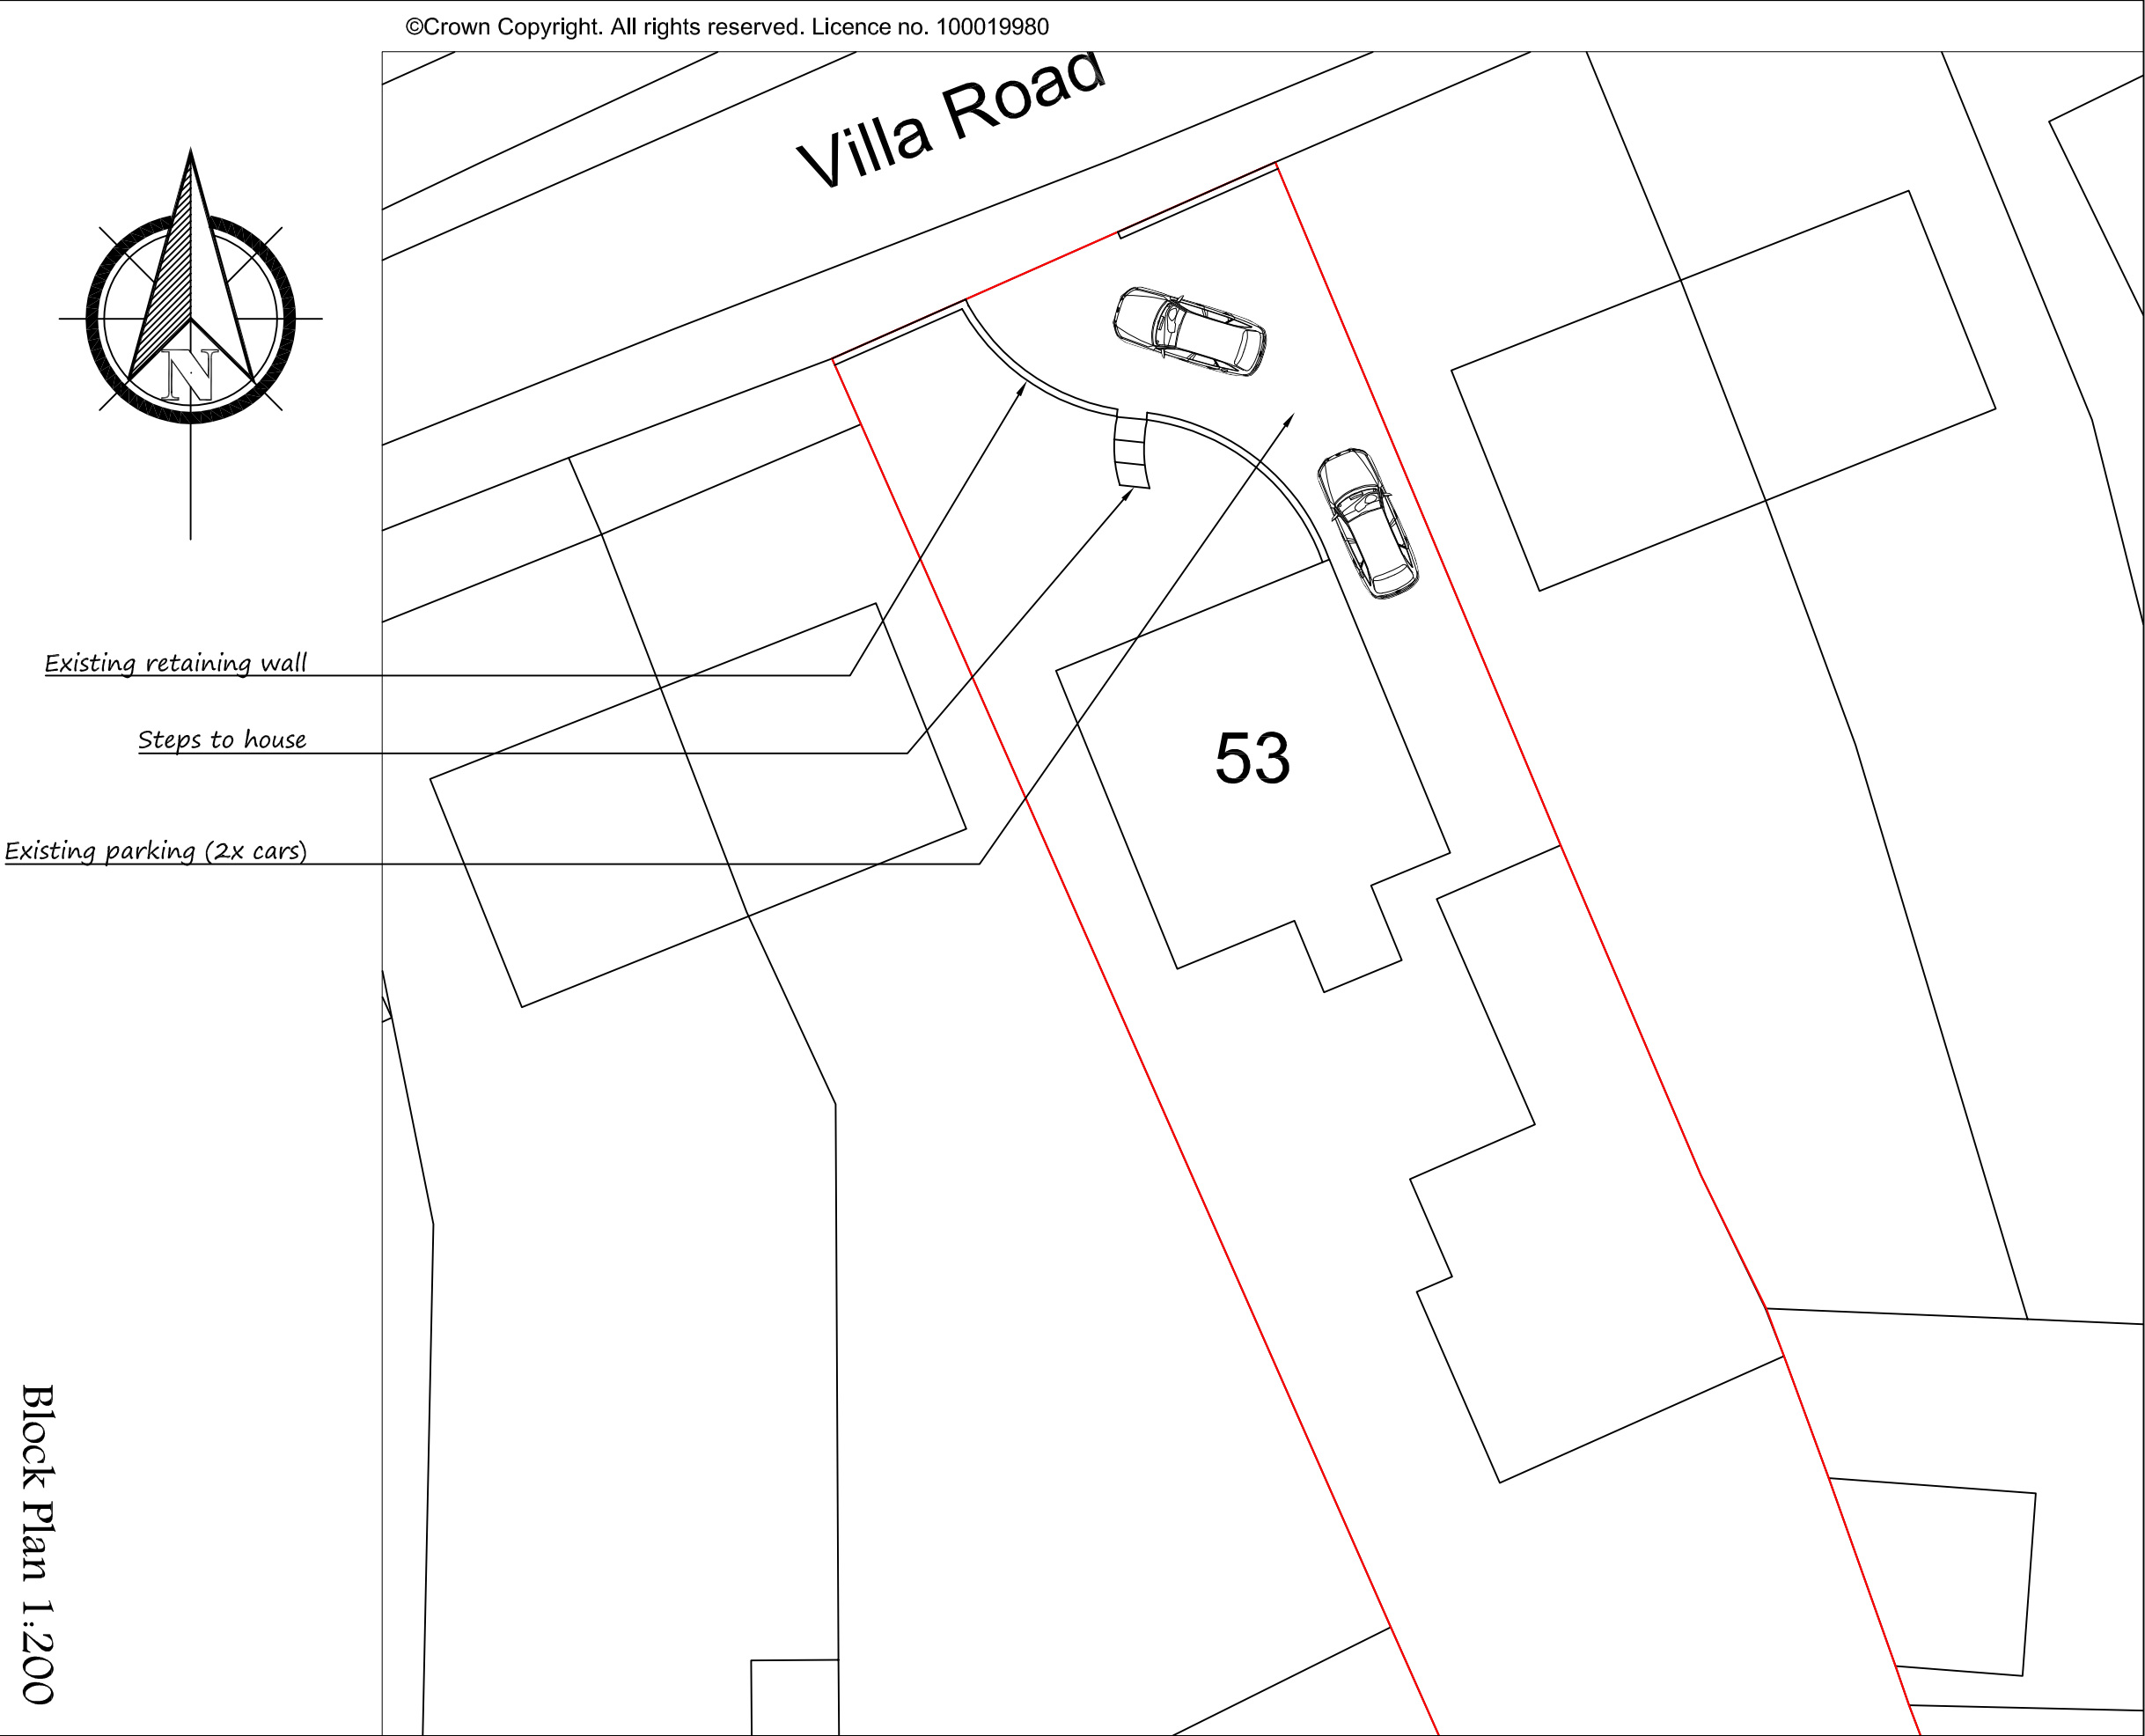

Building Drawings

Tim Spencer

Birchmere, South Road
Hythe
Kent
CT21 6AT
t: 01303 262601
m: 07590 080855
e: tim@building-drawings.co.uk
w: www.building-drawings.co.uk

Drawing Title:
Existing Block Plan

Drawing Number:
25079TS-PP-05

Paper Size: A3

Scale: 1:200

Date: 23/10/2025

Client:
Mr T Searles

0

5

10

15

20

Metres