




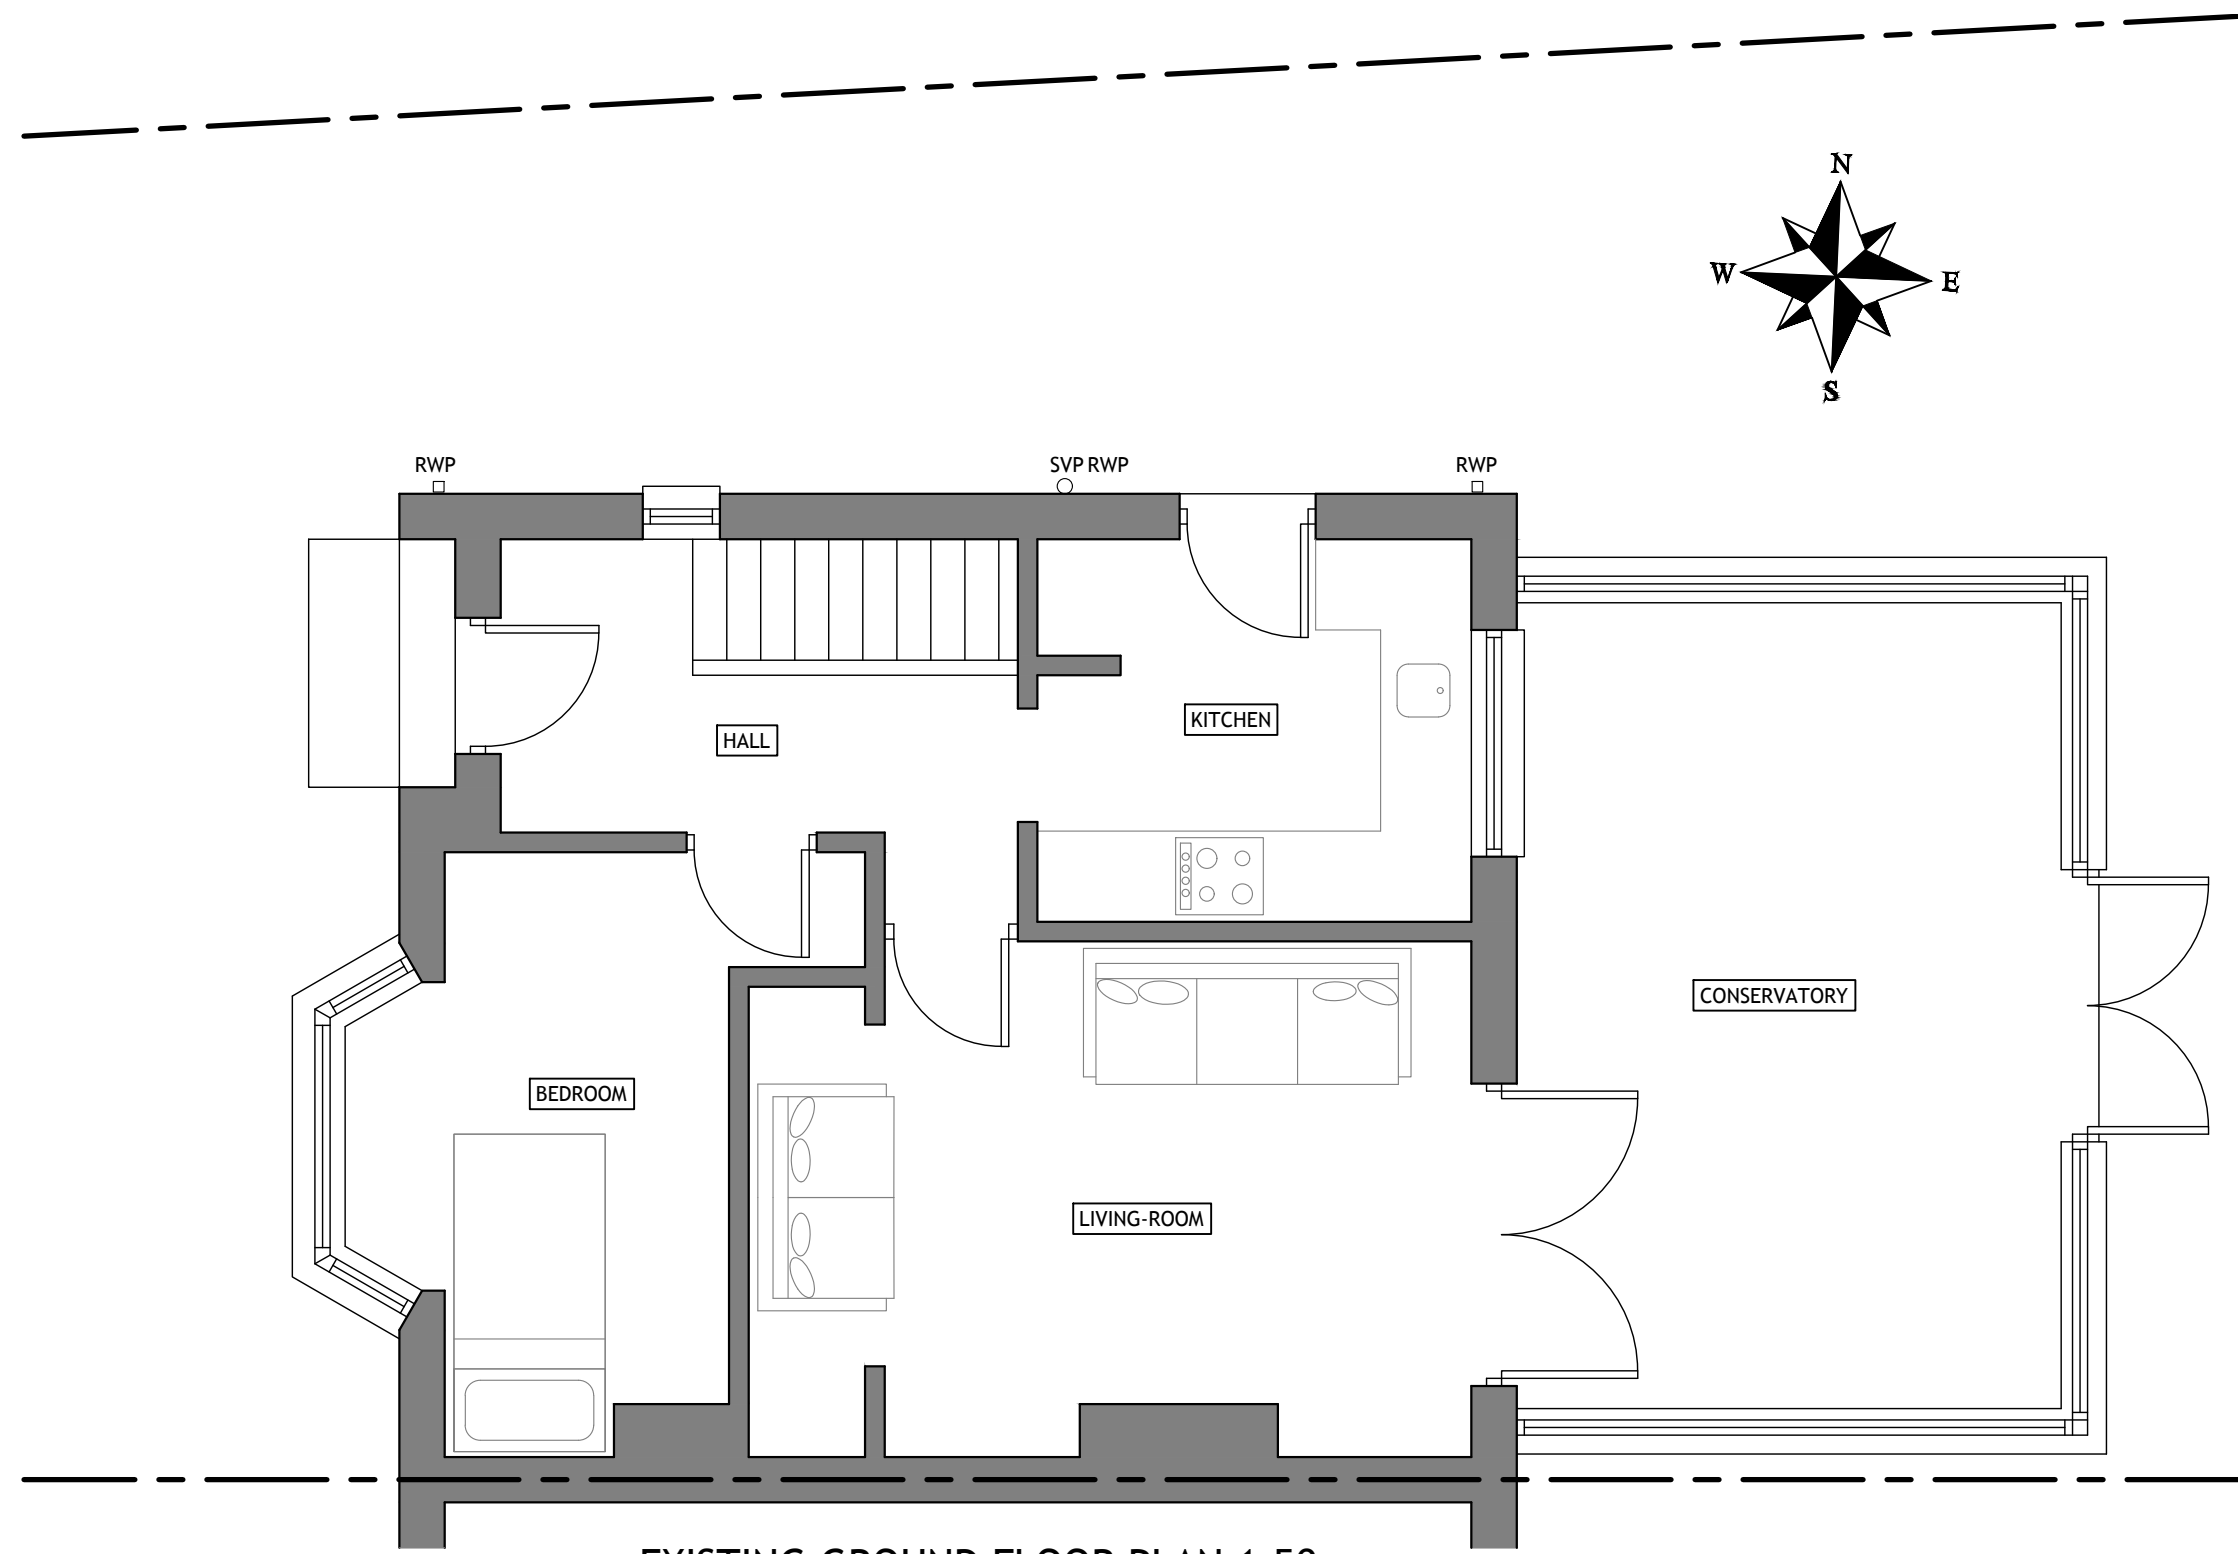

EXISTING GROUND FLOOR PLAN 1-50

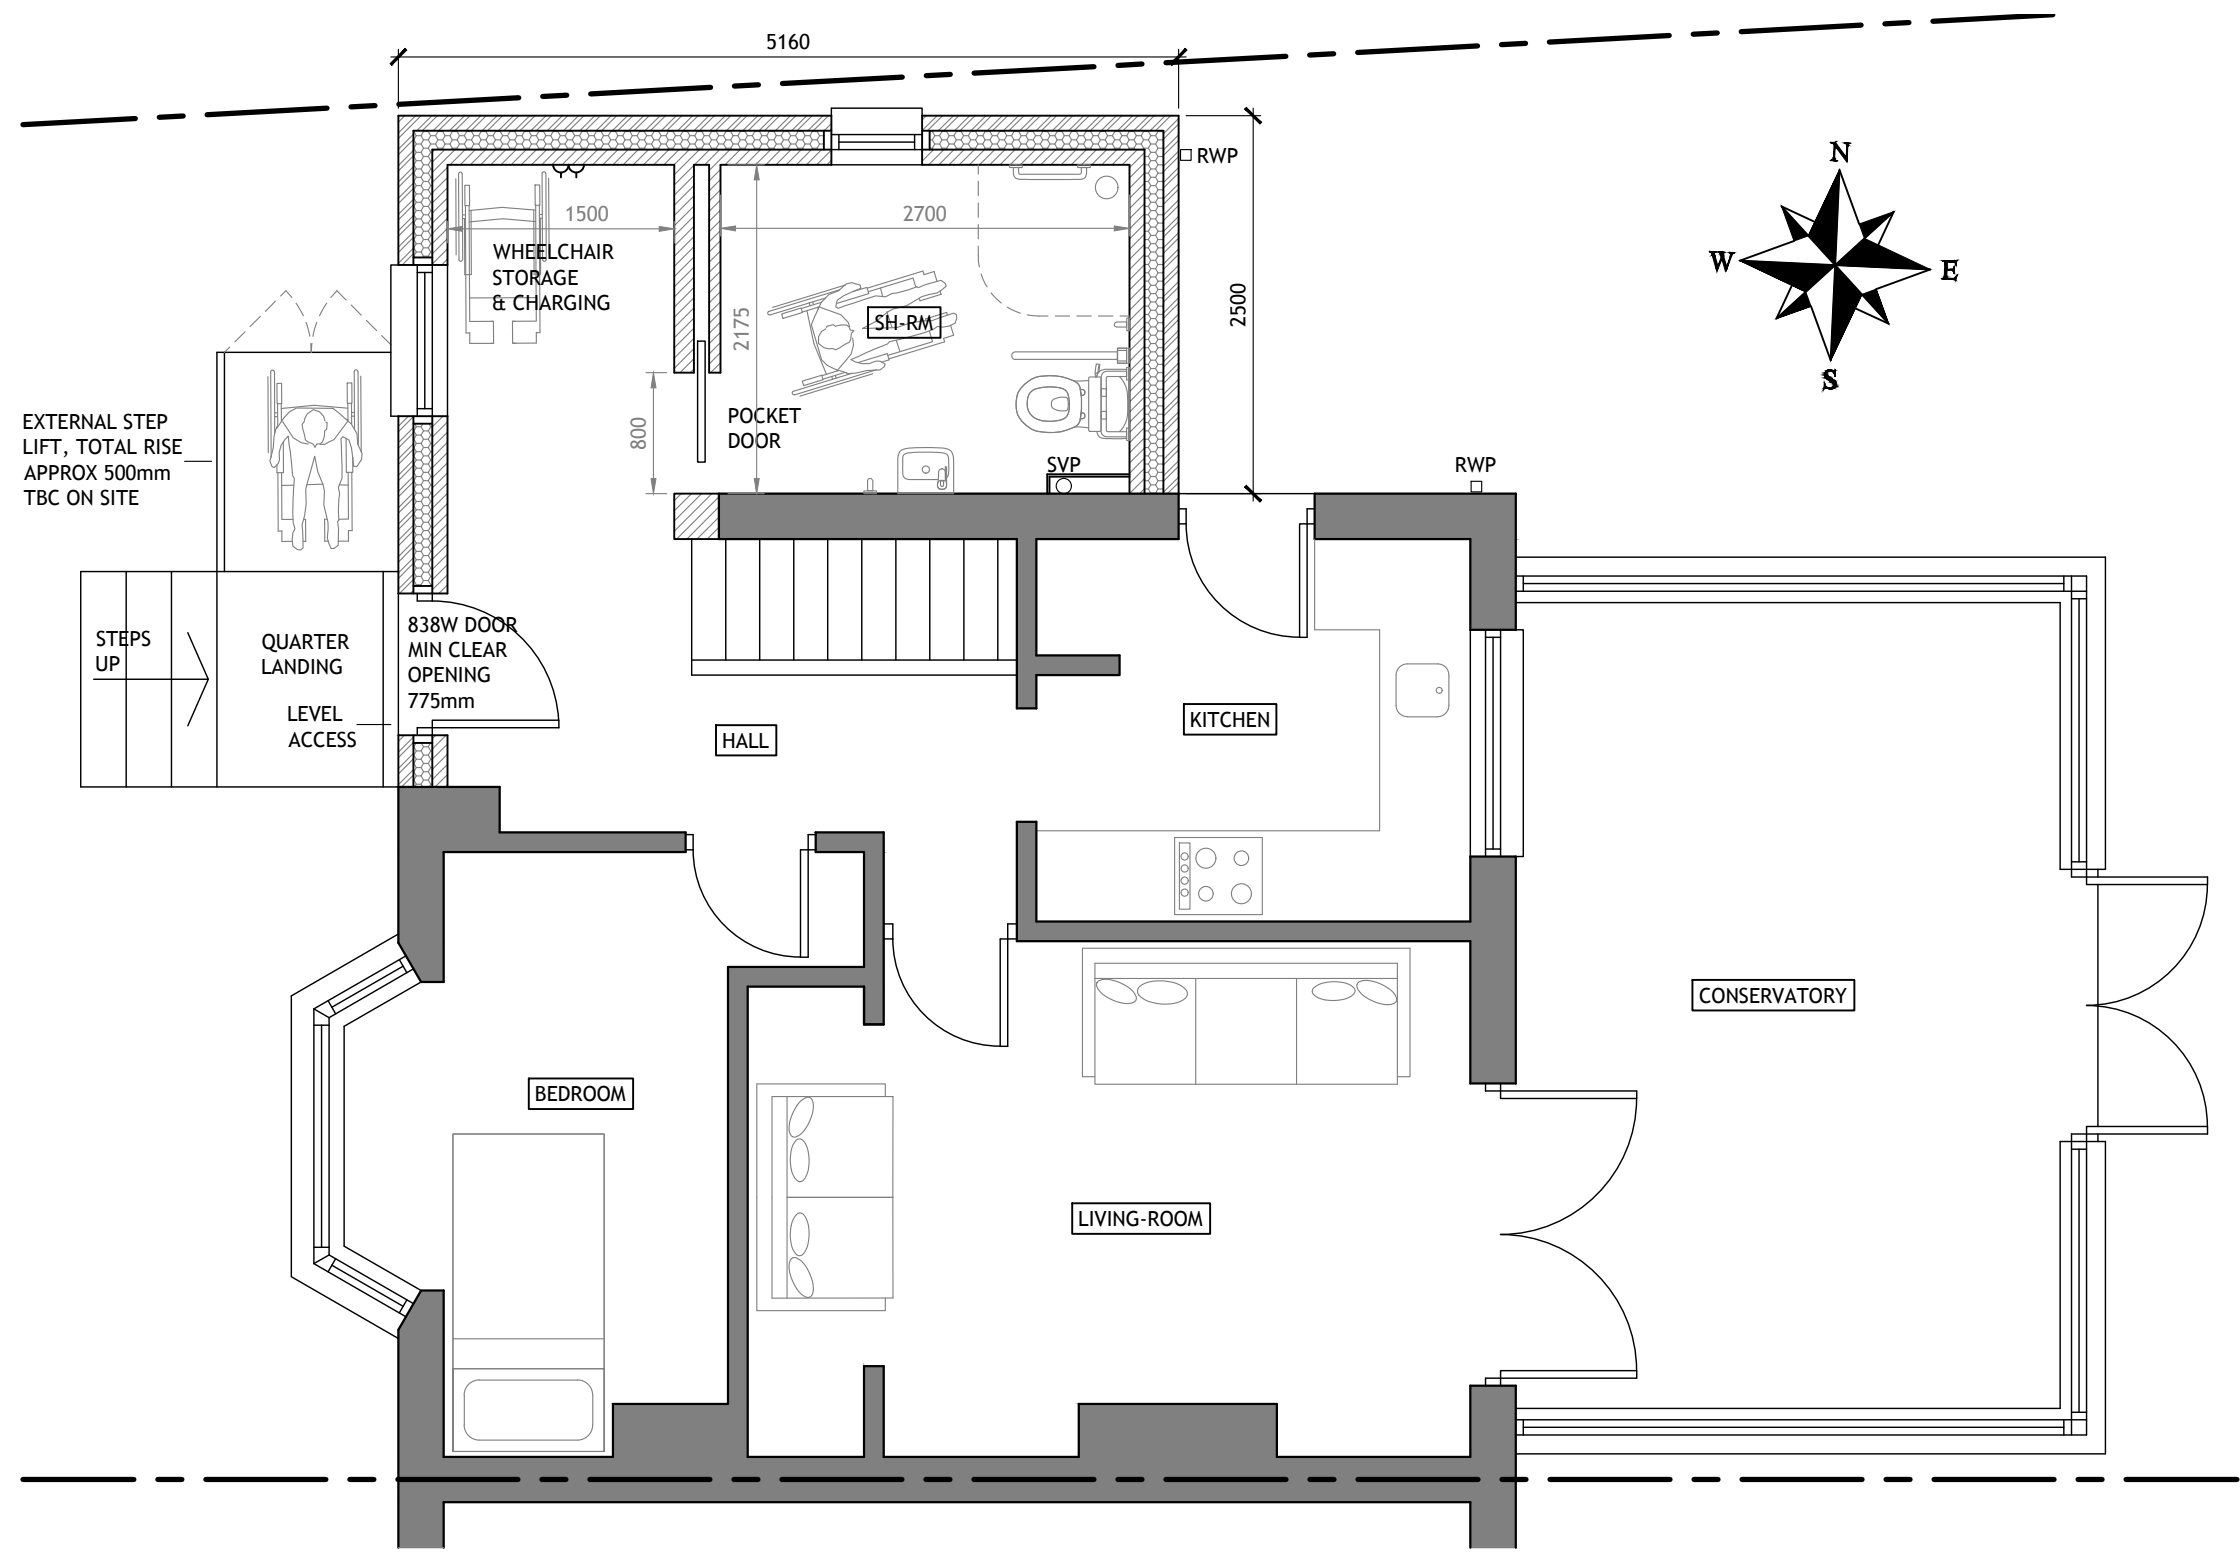

PROPOSED GROUND FLOOR PLAN 1-50

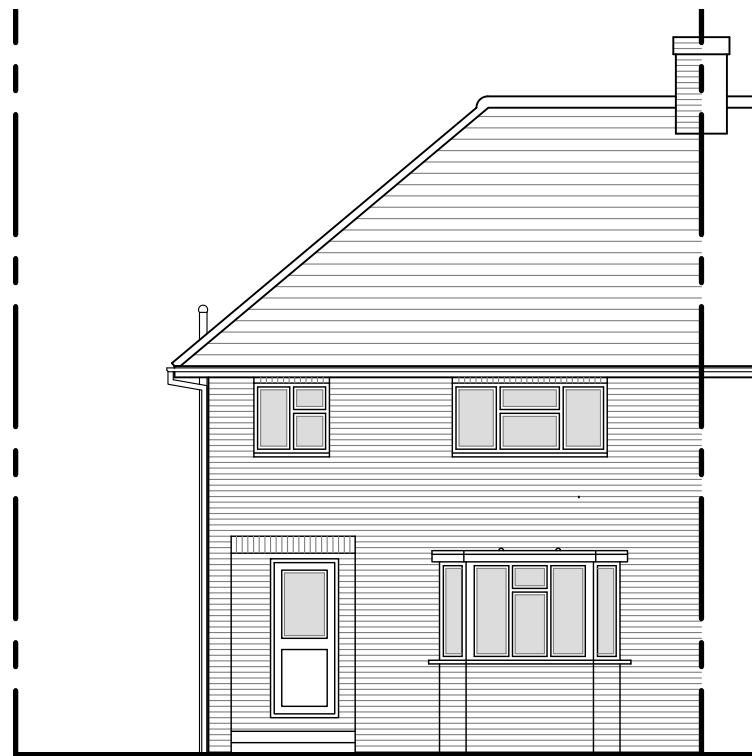


EXISTING FRONT ELEVATION 1-100




EXISTING SIDE ELEVATION 1-100




EXISTING REAR ELEVATION 1-100

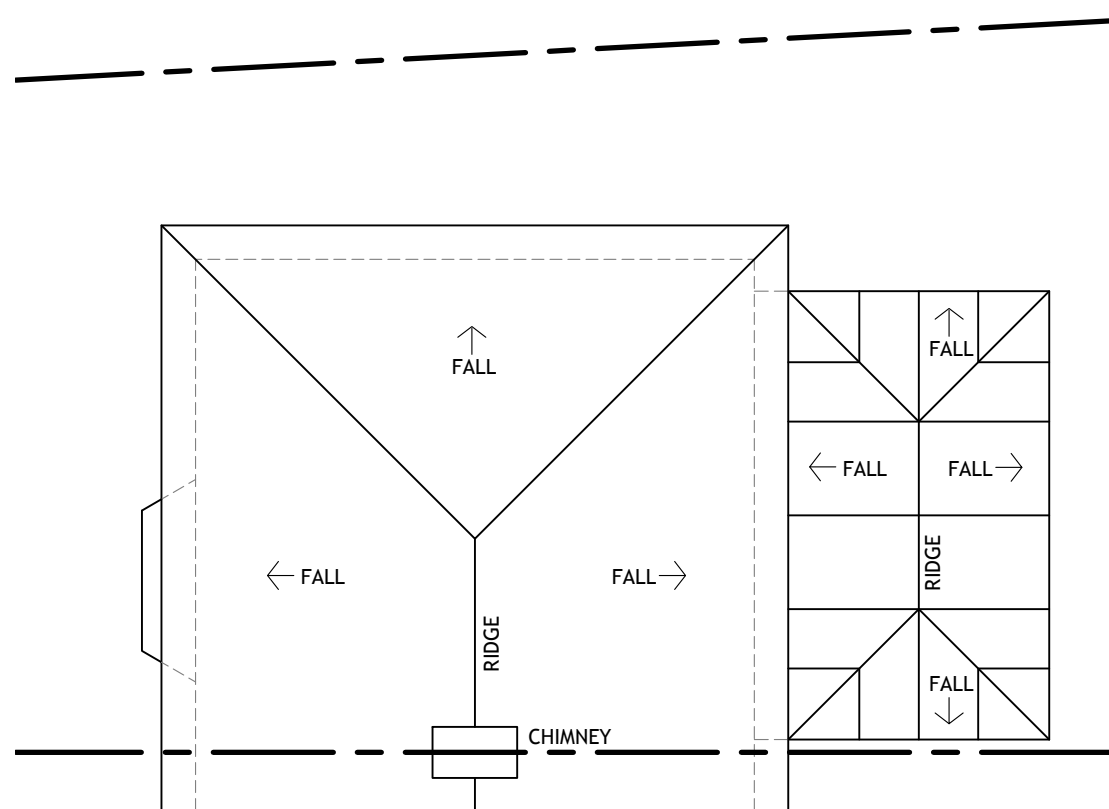

EXISTING ROOF PLAN 1-100

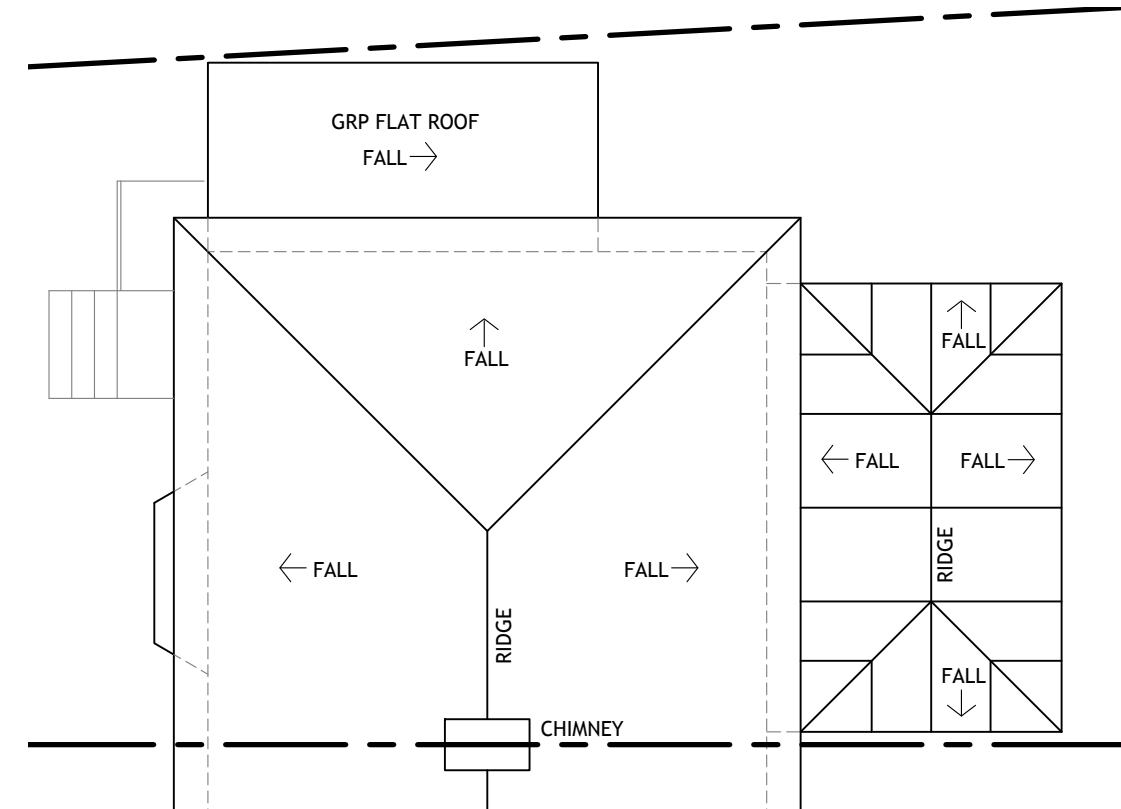

PROPOSED ROOF PLAN 1-100

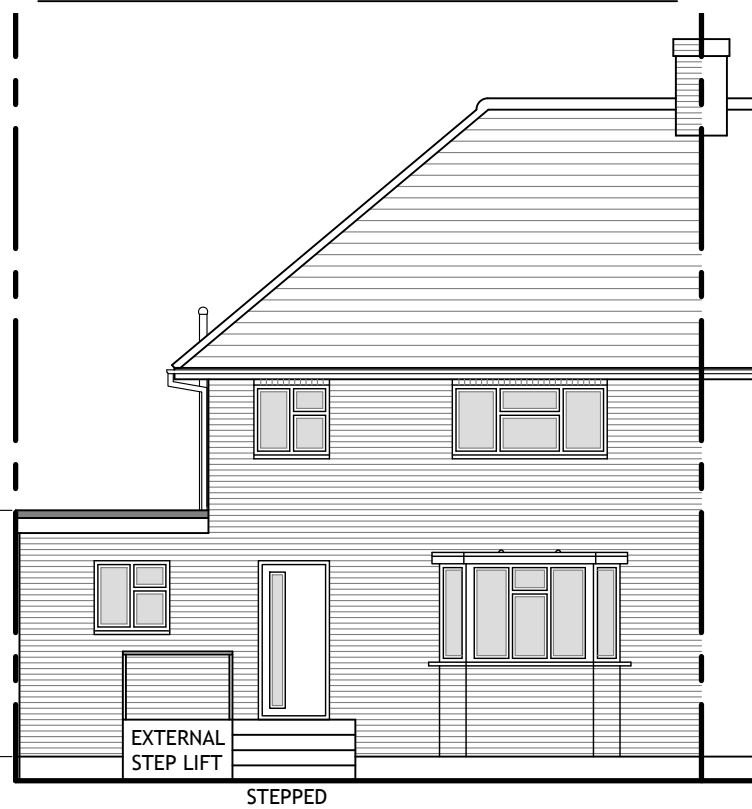


PROPOSED FRONT ELEVATION 1-100




PROPOSED SIDE ELEVATION 1-100




PROPOSED REAR ELEVATION 1-100

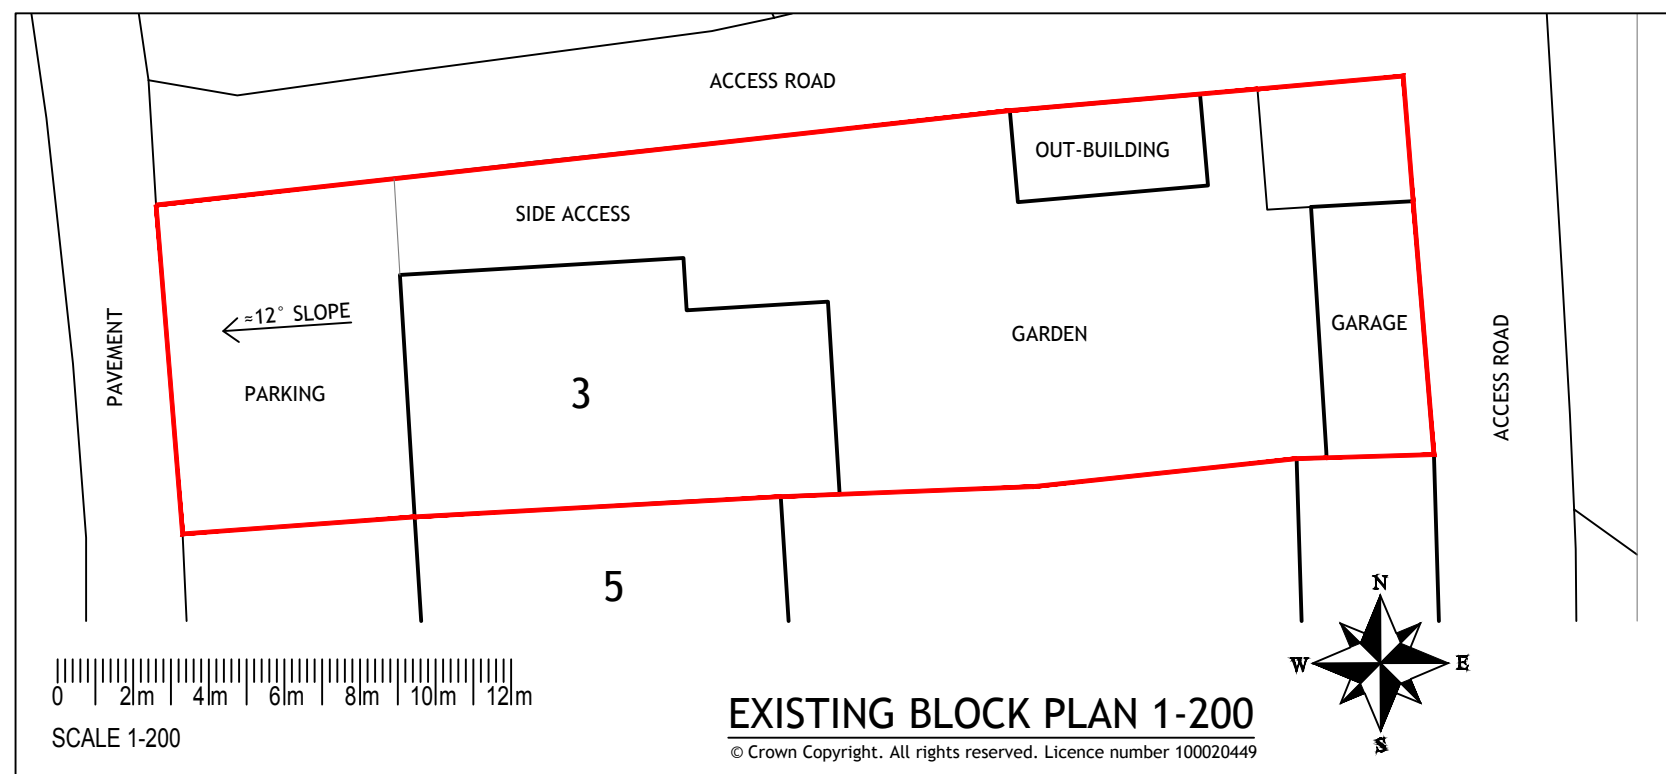

EXISTING BLOCK PLAN 1-200

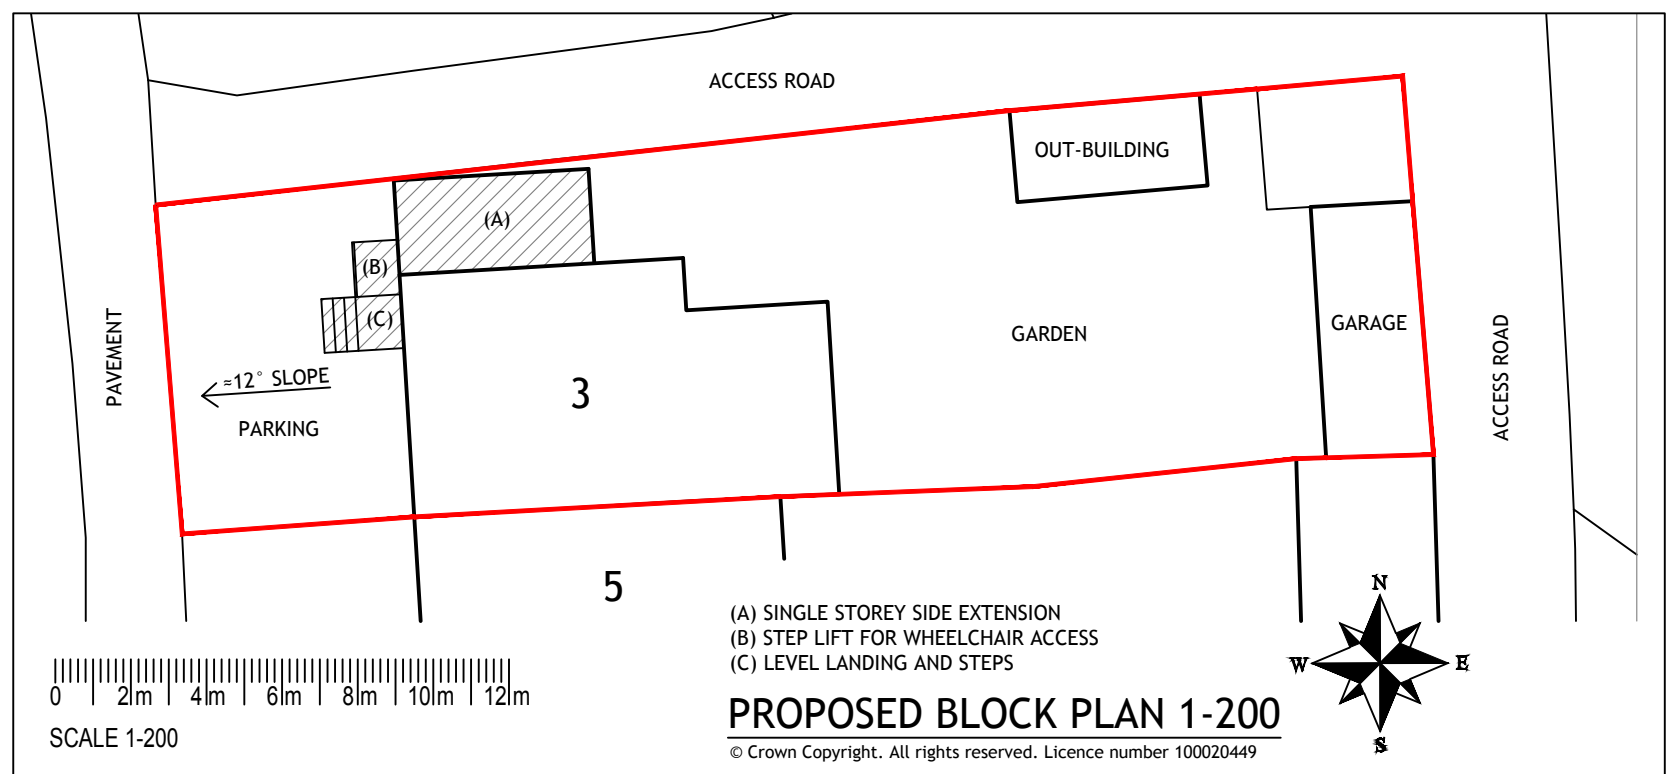


PROPOSED BLOCK PLAN 1-200

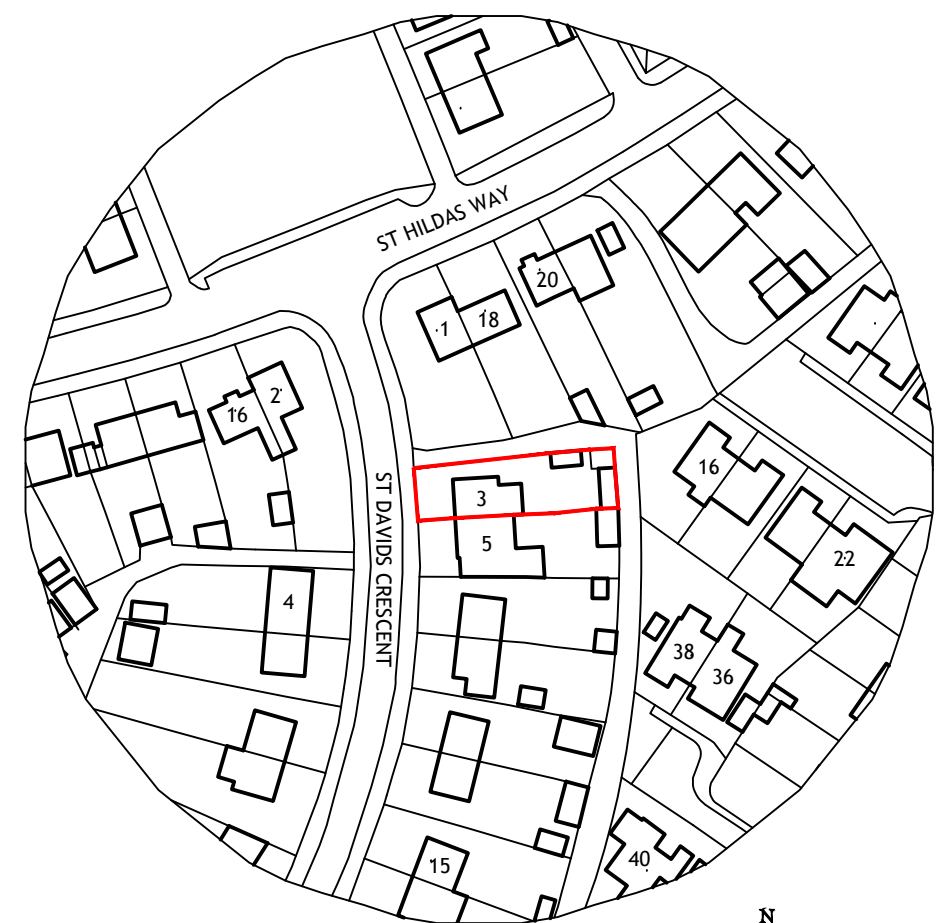

SITE LOCATION PLAN 1-1250

GENERAL NOTES:
Drawings are the copyright of Home Design Services.
Drawings licensed for use for the purposes of this project only.
Only use approved drawings issued for construction purposes.
Refer to engineers drawings and specifications if applicable.
Check that drawings have been correctly printed to scale.
Do not scale from the drawing except for planning purposes.
Any errors to be reported back to Home Design Services before works start.
All work to fully comply with the current Building Regulations.
Check any planning and building regulations conditions before works start.
Check any party wall and water authority obligations before works start.
Expose any locations of underground sewers / drains before works start.
No changes to the design without first consulting Home Design Services.
Note that design changes may require additional regulatory approval.

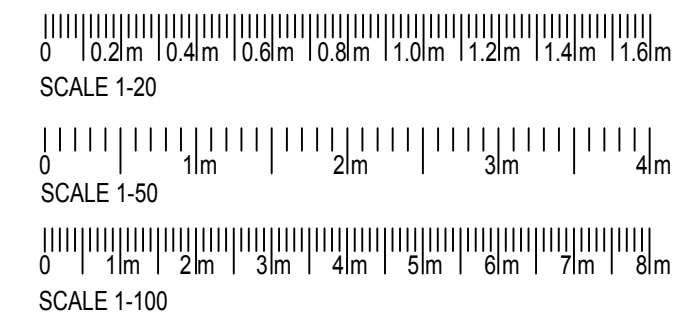

NOTES:
MATERIALS:
WALLS - FACING BRICKWORK TO MATCH EXISTING
ROOF - GRP FLAT ROOF
WINDOWS - WHITE UPVC
DOOR - UPVC / COMPOSITE (838mm WIDE)
STEPS - CONCRETE OR BRICKWORK
STEP LIFT - EXTERNAL STEP LIFT FOR WHEELCHAIR ACCESS SUPPLIED AND FITTED BY MANUFACTURER.

Rev	Description	Date



Home Design Services
CIAT Chartered Practice
Ian Tullett MCIAT
Chartered Architectural Technologist
39 Parkfield Road • Rainham • Kent • ME8 7SZ
01634 553883
homedesignservices@icloud.com

PROPOSED SINGLE STOREY SIDE
EXTENSION, REPOSITION FRONT DOOR,
PROPOSED STEPS AND LEVEL LANDING
AND STEP LIFT FOR WHEELCHAIR ACCESS

3 ST DAVIDS CRESCENT
GRAVESEND - KENT - DA12 4AS

NOT TO BE USED FOR CONSTRUCTION

Date: 27-01-26
Paper: A1
25029-PL01