



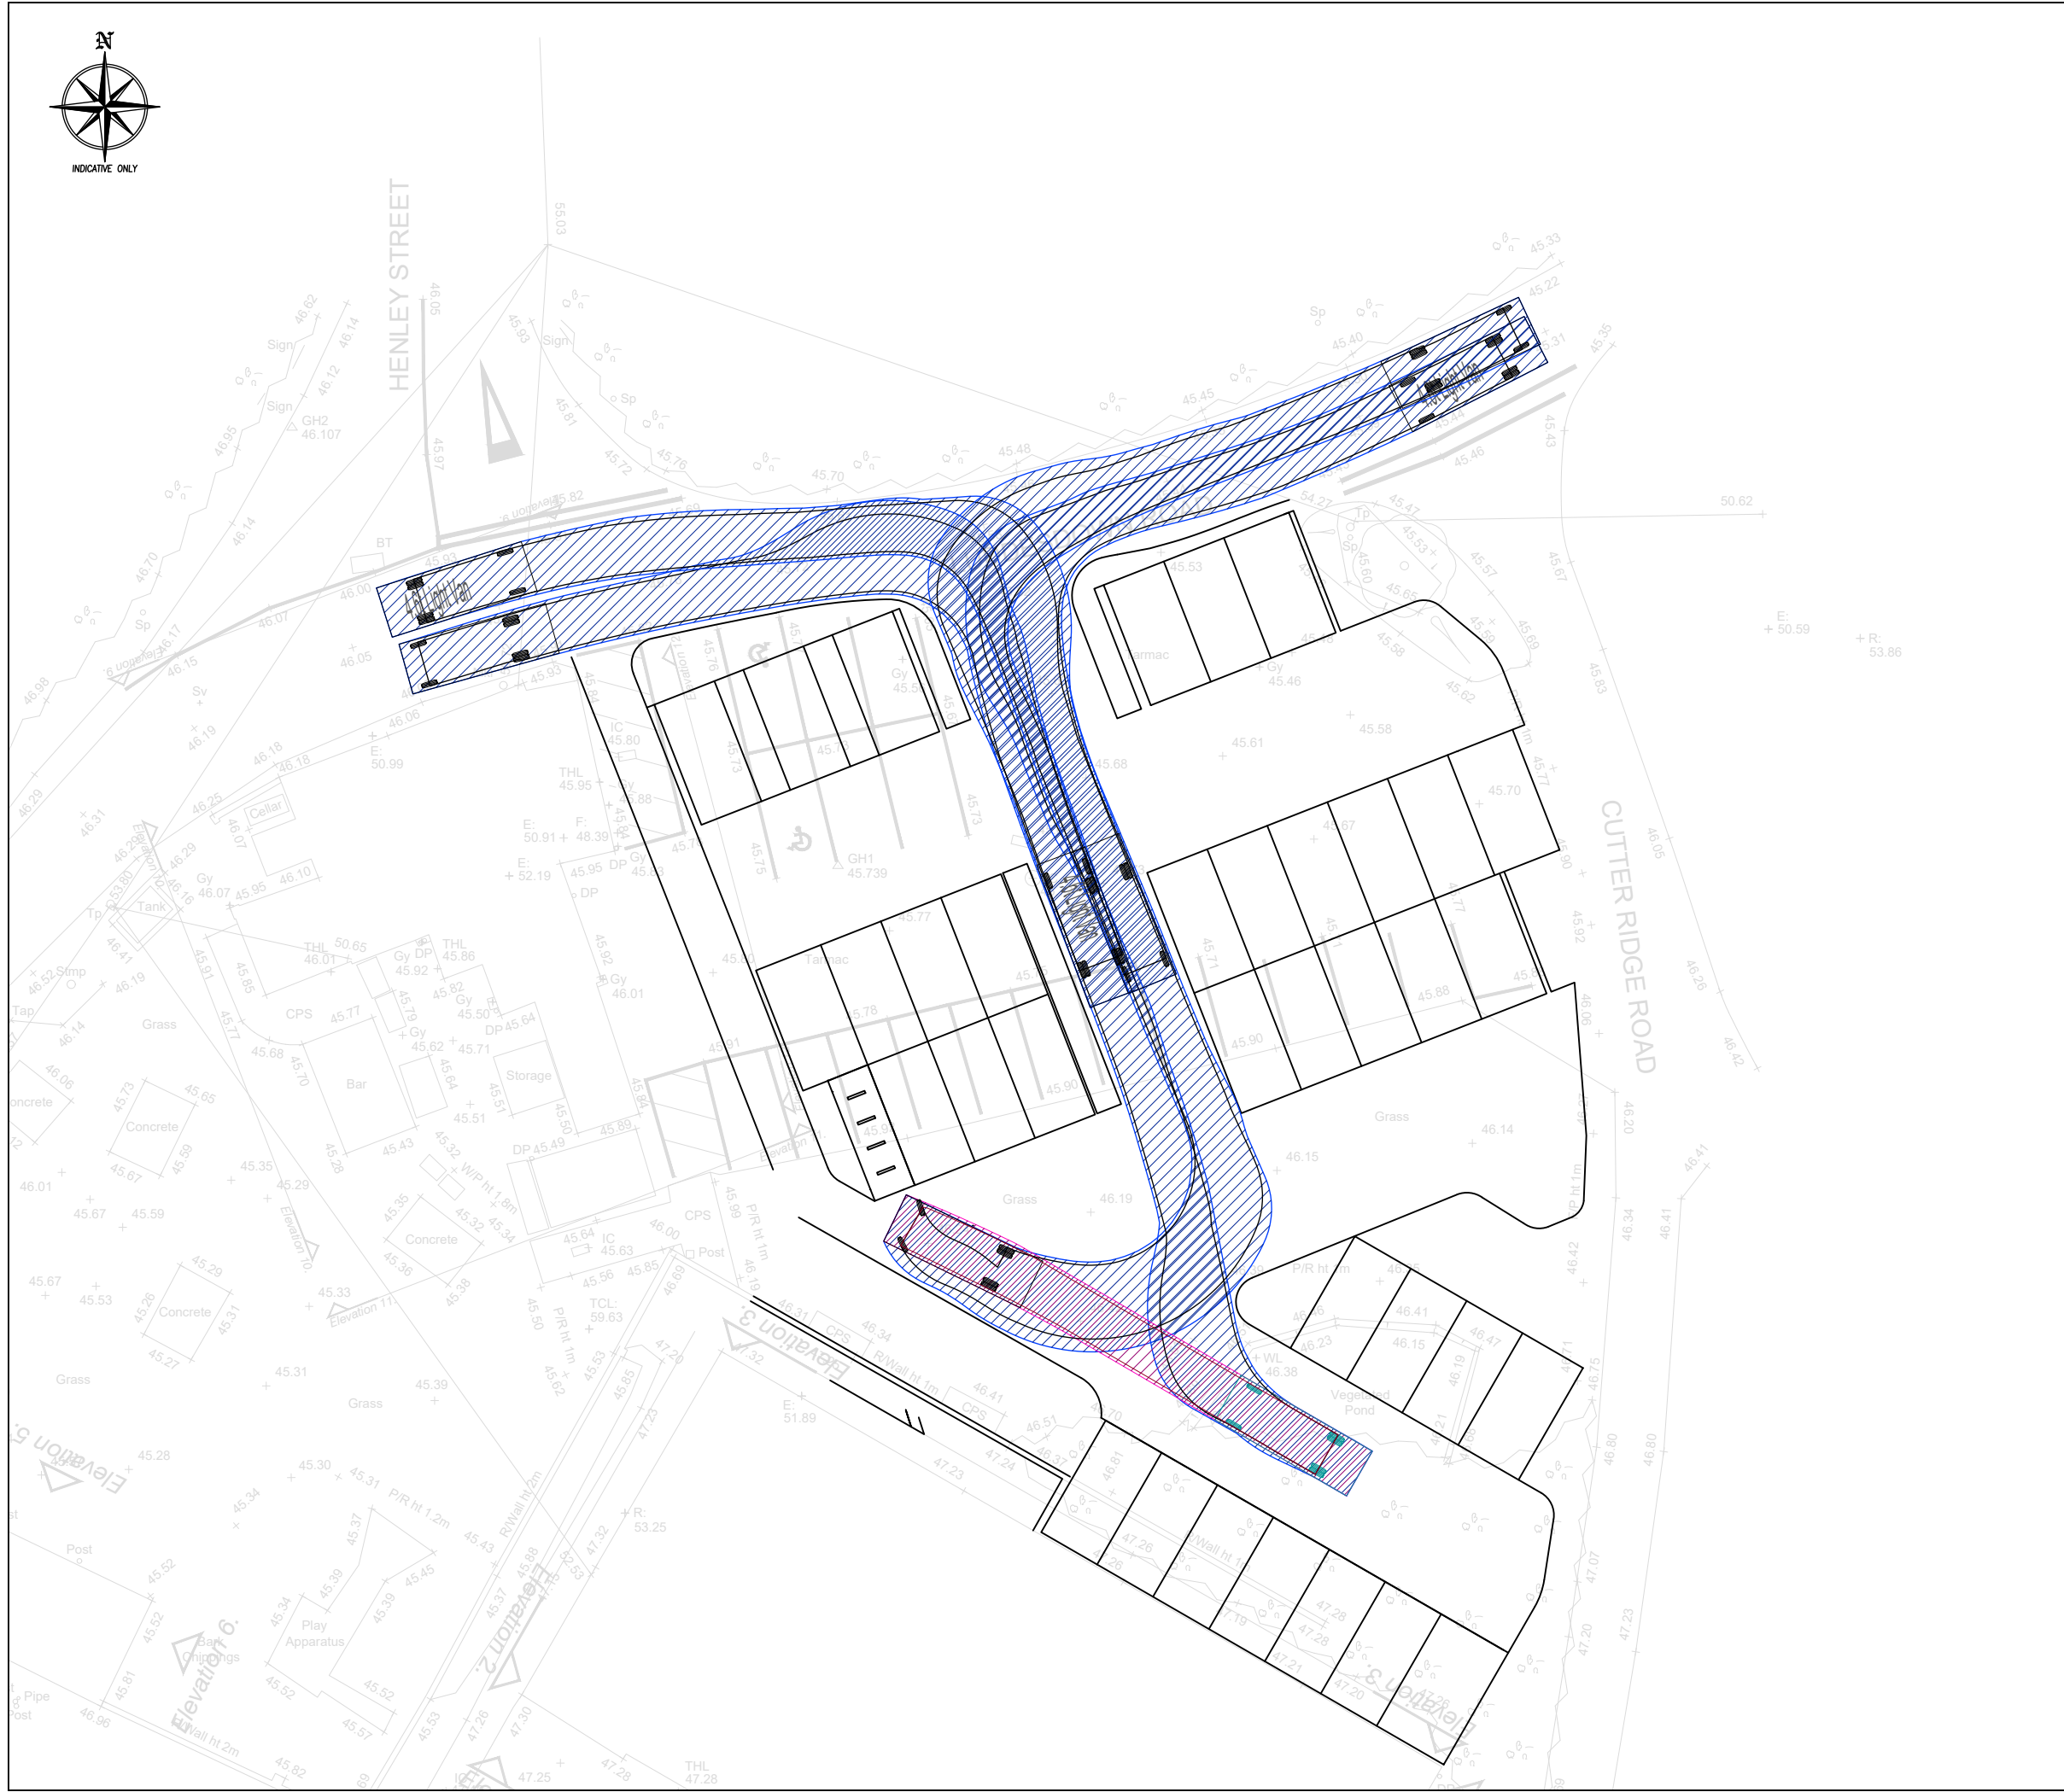


ONLY SCALE FOR PLANNING PURPOSES

- Notes:
- This drawing has been prepared in accordance with the scope of DHA's appointment with its client and is subject to the terms and conditions of that appointment. DHA accepts no liability for any use of this document other than by its client and only for the purposes for which it was prepared and provided.
 - If received electronically it is the recipients responsibility to print to correct scale. Only written dimensions should be used.
 - Where applicable Ordnance Survey (c) Crown Copyright 2022 All rights reserved. Licence Number 100031961.

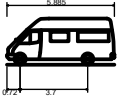

4.6T Light Van
Overall Length 5.885m
Overall Width 2.000m
Overall Body Height 2.526m
Min Body Ground Clearance 0.299m
Track Width 1.765m
Lock to lock time 4.00s
Kerb to Kerb Turning Radius 6.000m

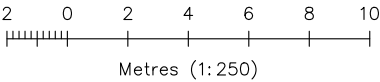

P1	29.08.25	HL	First Issue	JM	JM
REV	DATE	BY	DESCRIPTION	CHK	APD

client
VINEYARD FARMS LIMITED

project
GOLDEN LION

title
VEHICLE SWEEP PATH ANALYSIS 4.6T LIGHT VAN

project		drwg		rev
33852		T-01		P1
Drawn	Checked	Approved	scale @ A3	date
HL	JM	JM	1:250	29.08.2025

status	
FOR INFORMATION	P



Eclipse House, Eclipse Park, Sittingbourne Road
Maidstone, Kent. ME14 3EN
t: 01622 776226 f: 01622 776227
e: info@dhaplanning.co.uk w: www.dhaplanning.co.uk

CAD Reference:	A3
----------------	----