


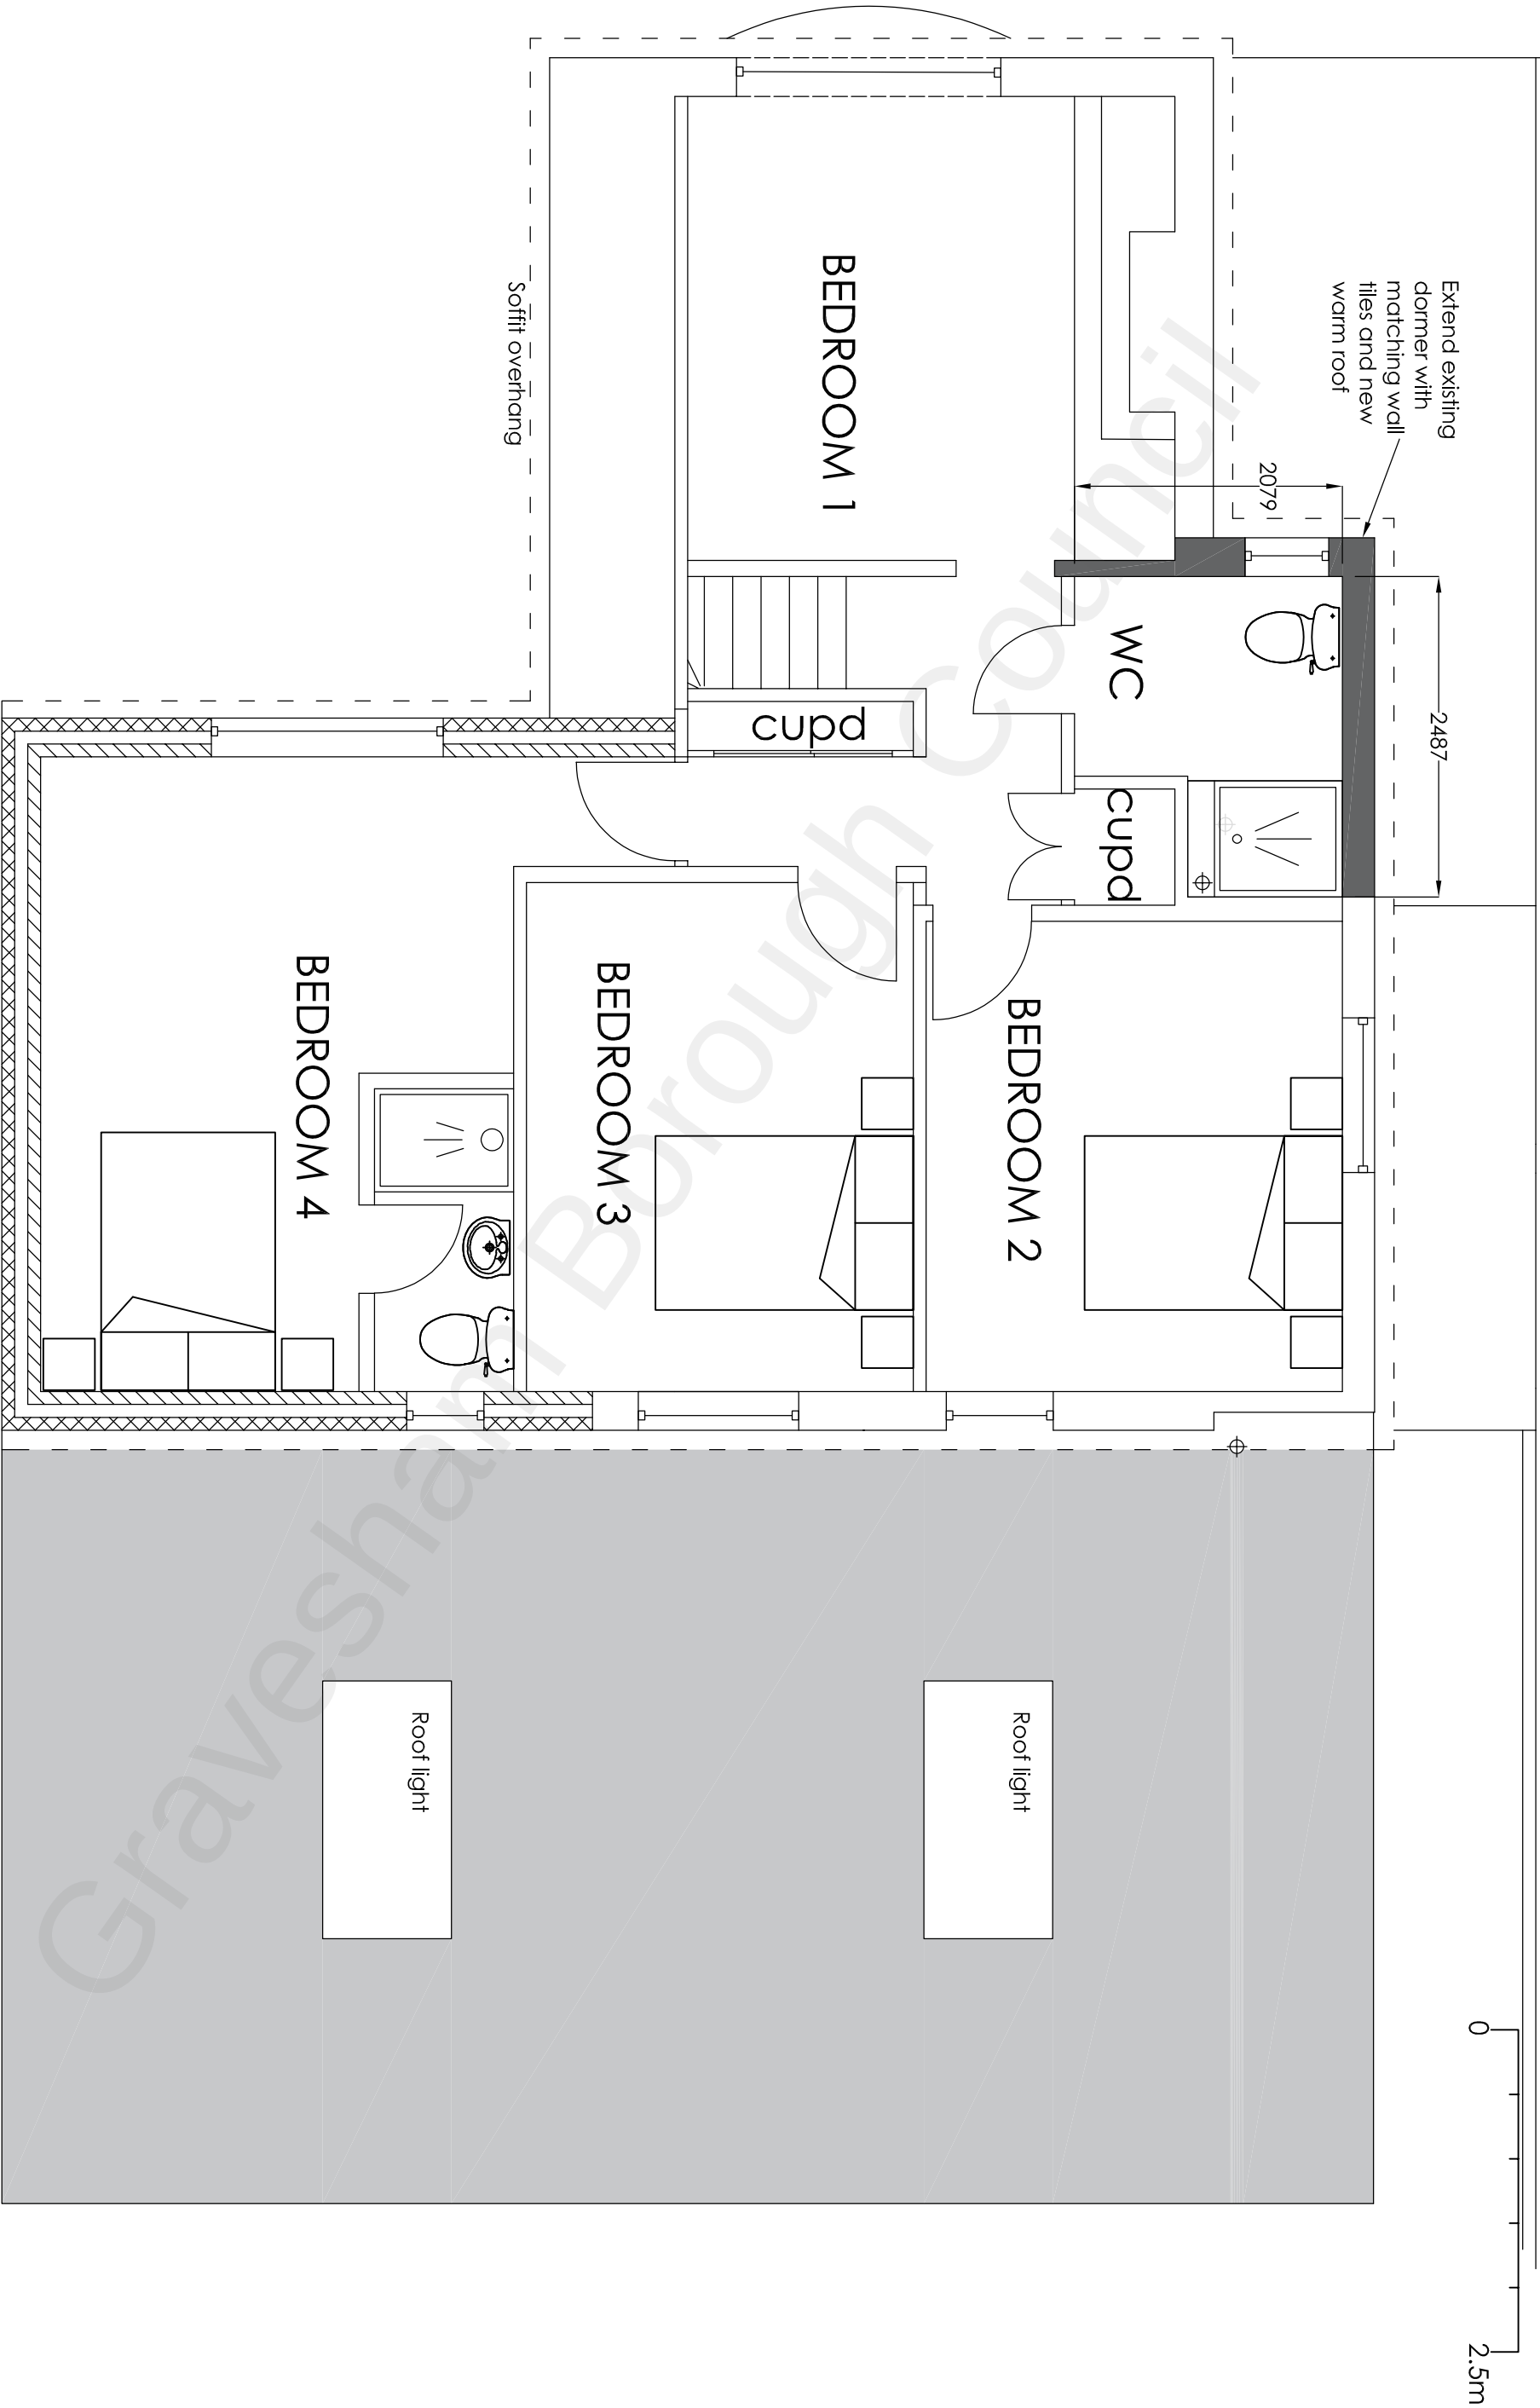

Project			77 Hever Court Road Gravesend Kent DA12 5EG		
			Room Above Garage, Rear Single Storey Extension and Extend Side First Floor Dormer		
Drawing Title			Proposed First Plan		
Rev		Description		Date	
HC		Oct 2021		1:50	
Drawn		Date		Scale	
HC		Oct 2021		1:50	
Drawing No.		77HCR/A3/O3			

H Channa

Picaroons Maidstone Road Platt Kent TN15 8LB

Tel: 07828277909 E-mail: hbachanna@tiscali.co.uk