

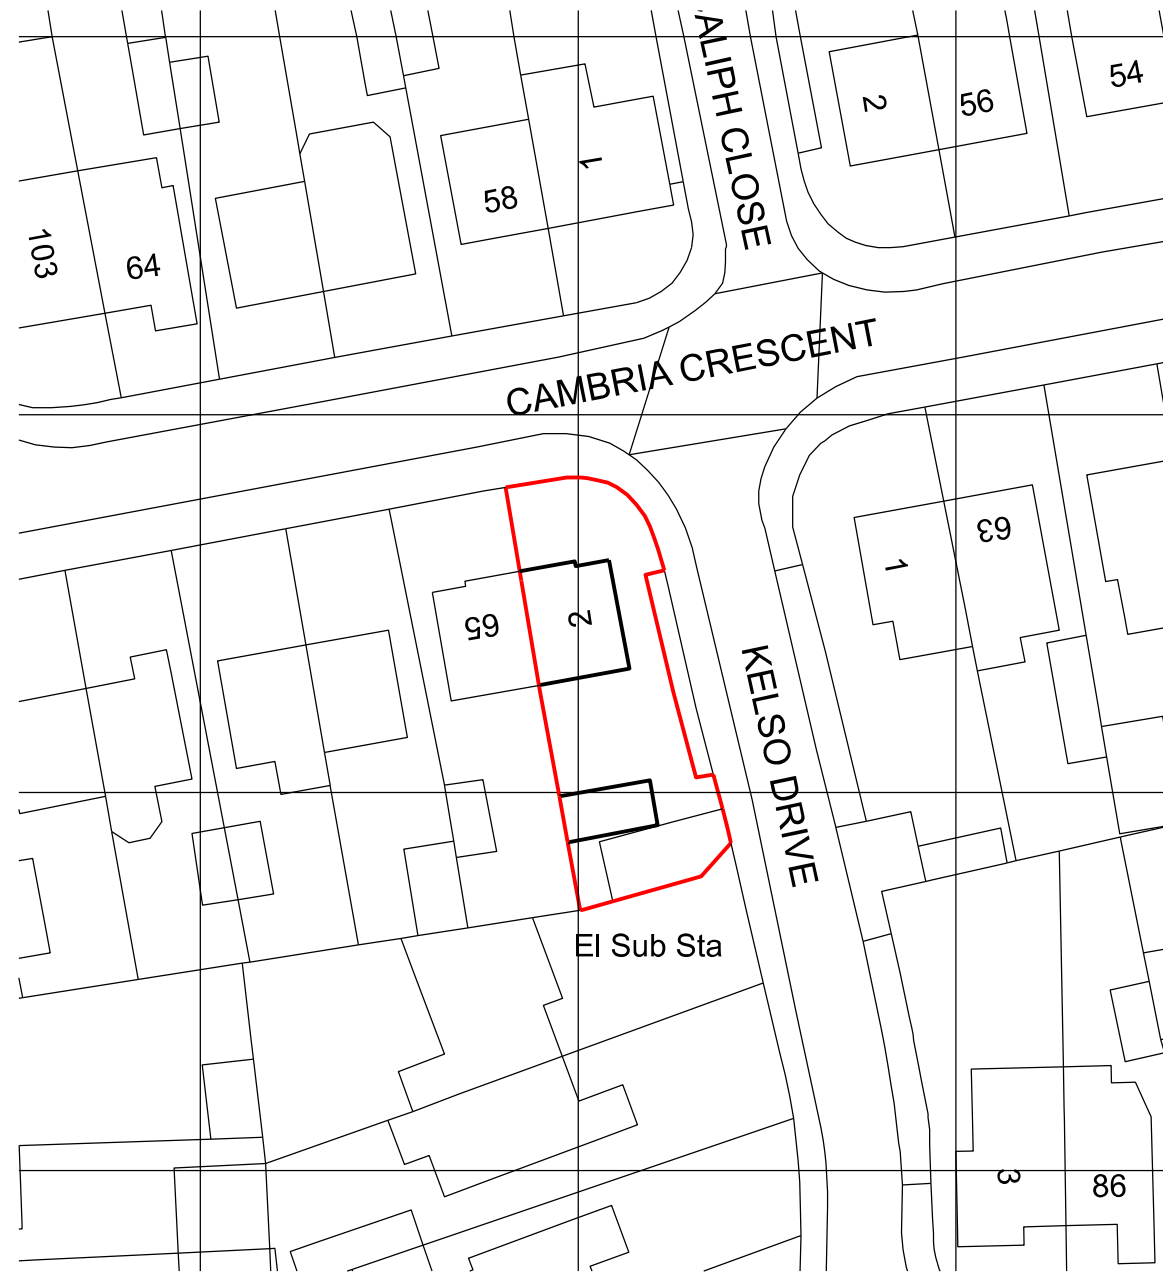


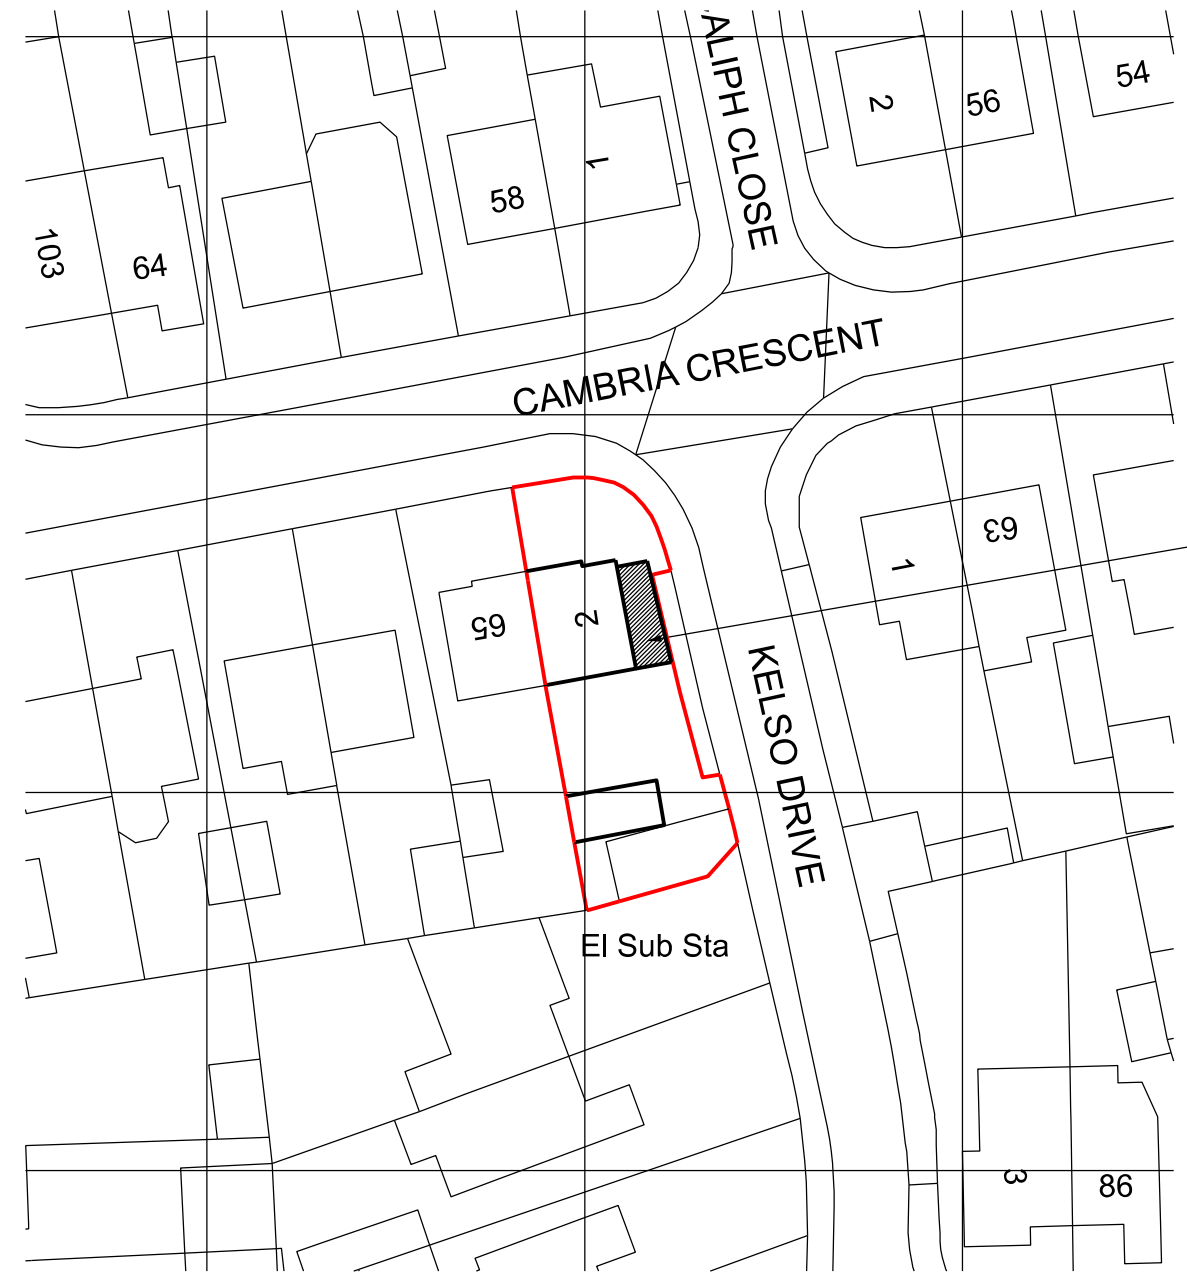


EXISTING BLOCK PLAN scale 1:500

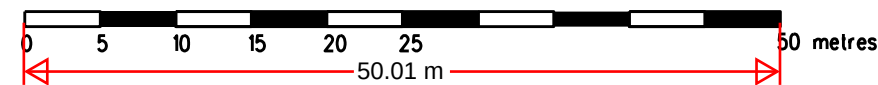

proposed extension
shown hatched

PROPOSED BLOCK PLAN scale 1:500

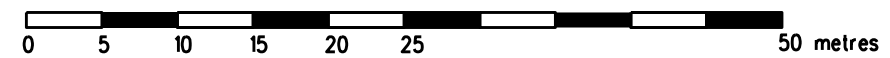

ARCHITECT
TA ARCHITECTS
11 JOYDENS WOOD ROAD BEXLEY
KENT DA5 2HS Tel 07905 130591
ta140256@googlemail.com

JOB
PROPOSED DOUBLE STOREY
SIDE EXTENSION AT
2 KELSO CLOSE
GRAVESEND KENT D12 4NR

REVISION	DATE
DRAWING EXISTING & PROPOSED SITE BLOCK PLANS	
SCALE 1:500 AT A3	DATE JUNE 2025
DRAWING NO. CC/02	