


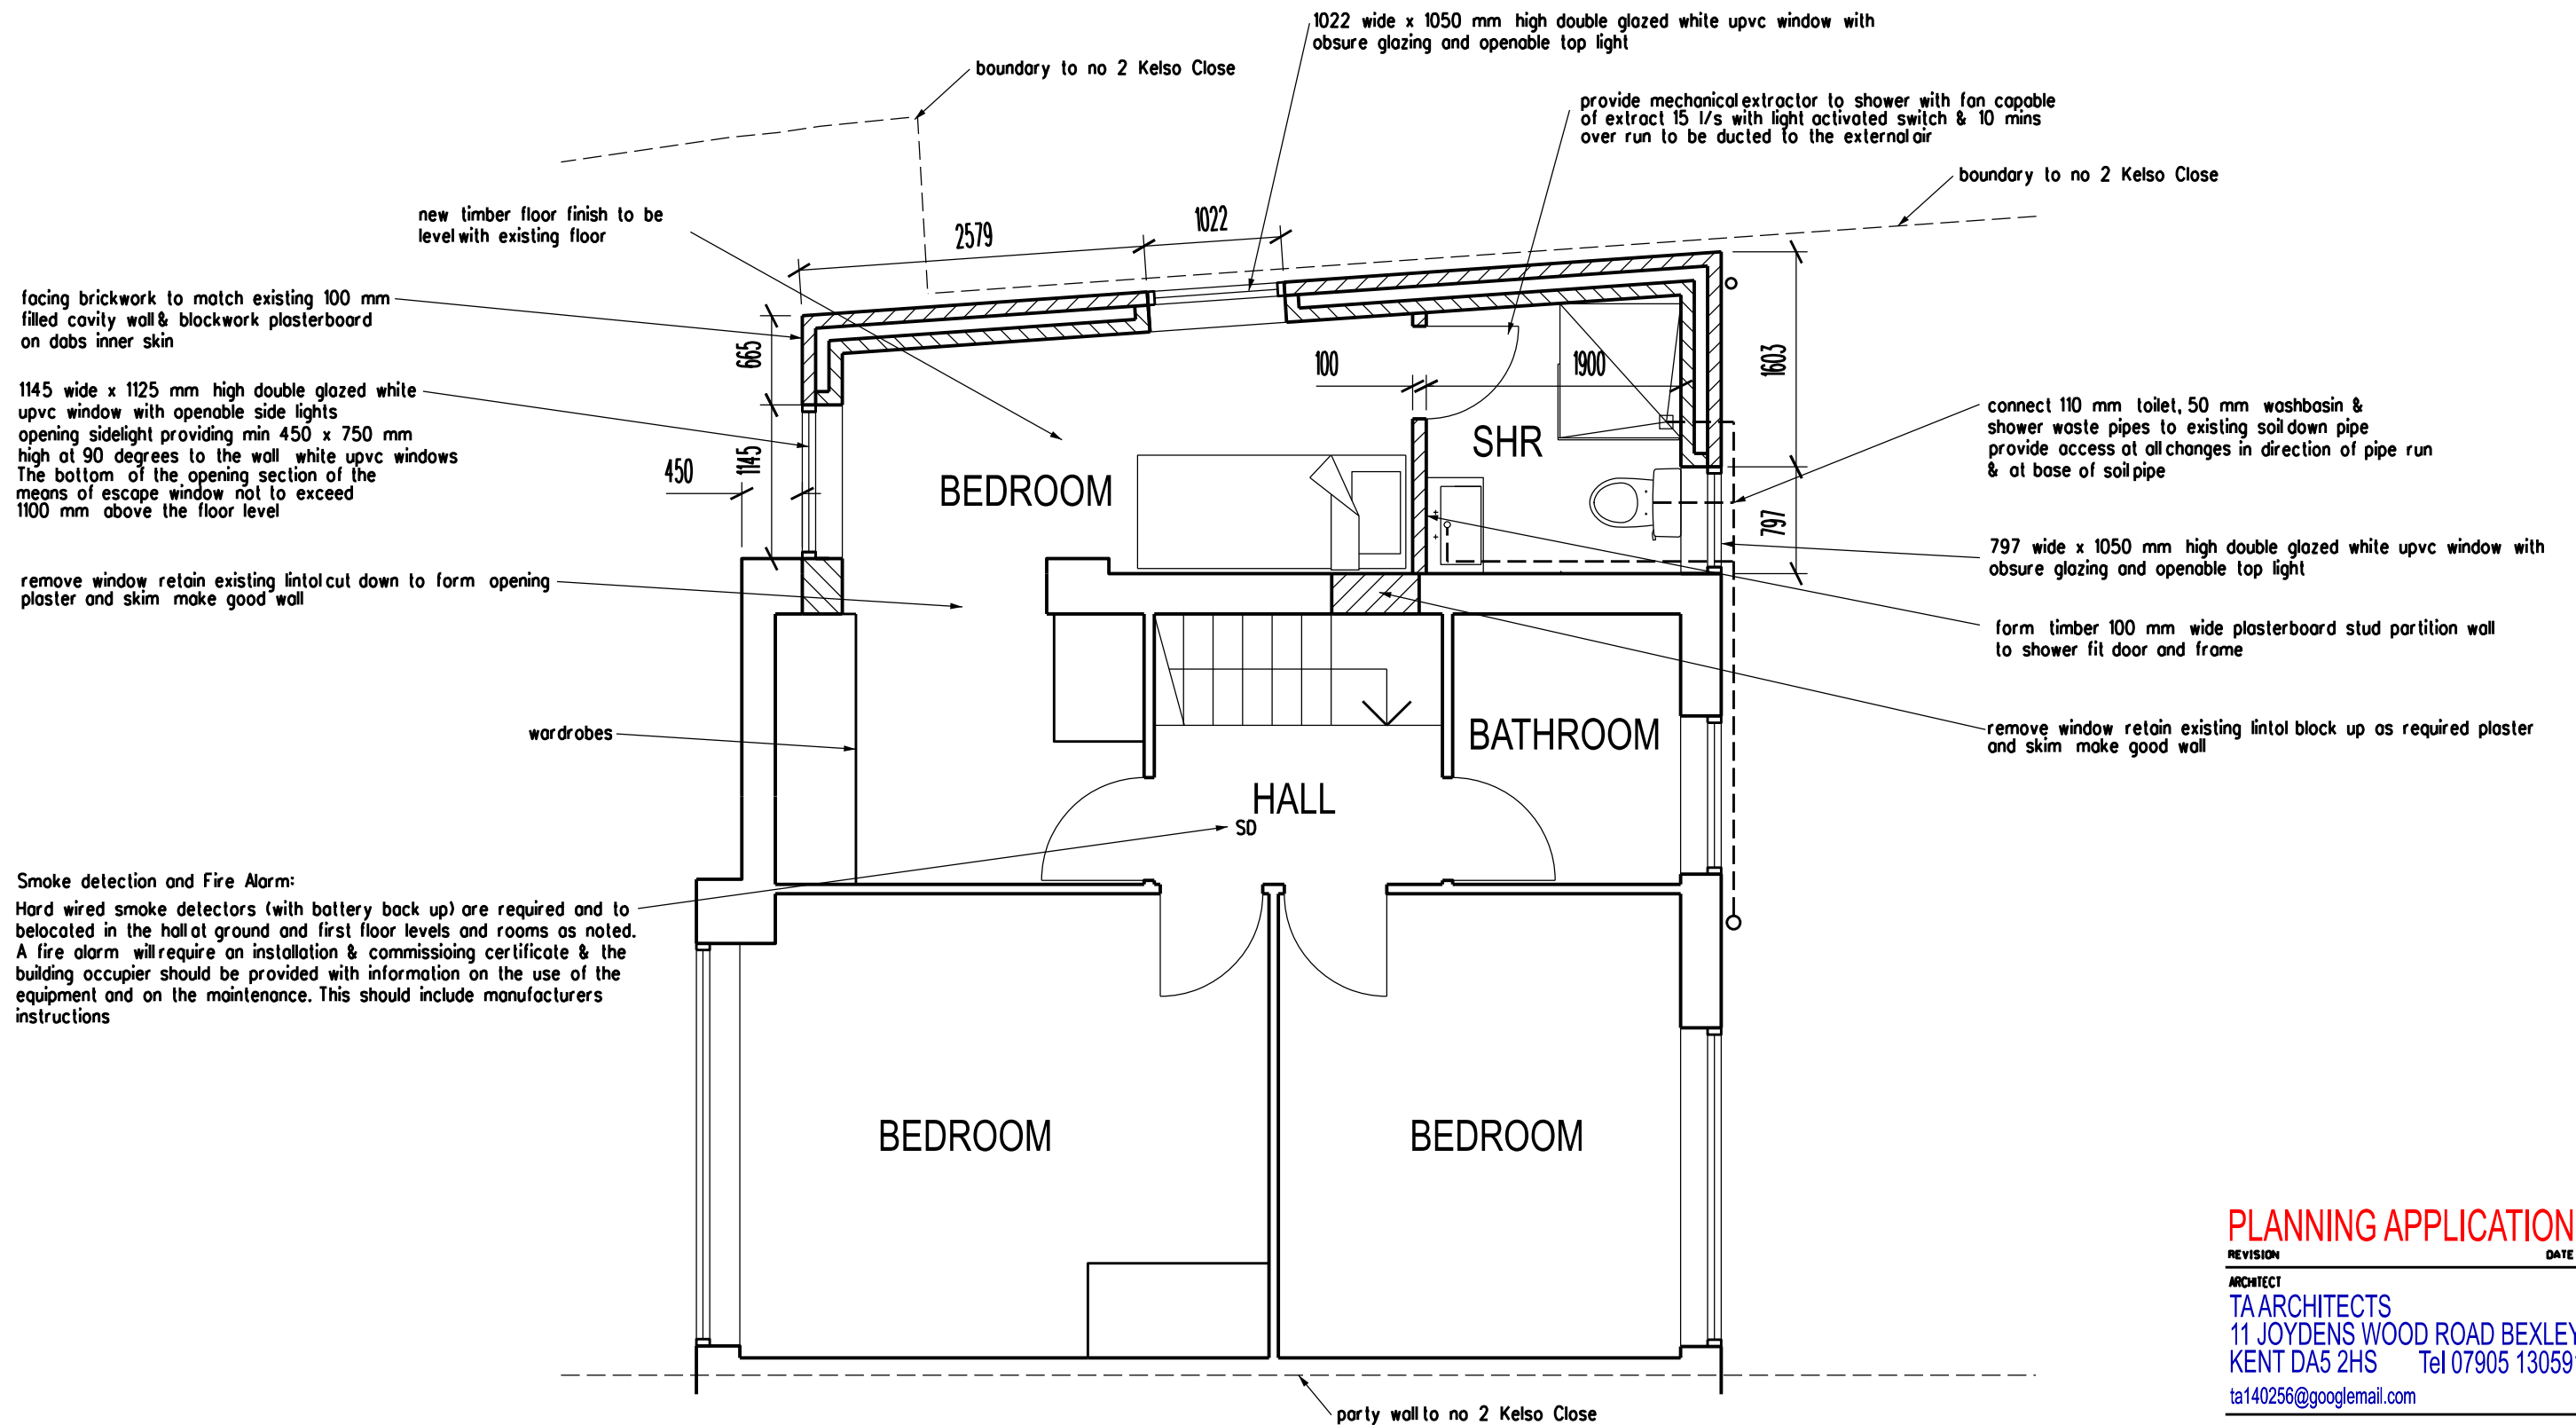

PLANNING APPLICATION

REVISION DATE

ARCHITECT

TA ARCHITECTS

11 JOYDENS WOOD ROAD BEXLEY

KENT DA5 2HS Tel 07905 130591

ta140256@googlemail.com

JOB

PROPOSED DOUBLE STOREY

SIDE EXTENSION AT

2 KELSO CLOSE

GRAVESEND KENT DA12 4NR

DRAWING

PROPOSED FIRST FLOOR

PLAN

SCALE

1:50 AT A3

DATE

JULY 2025

DRAWING NO.

CC/05

