



EXISTING NORTH ELEVATION




EXISTING WEST ELEVATION

External Materials

Flat roof edged with dark grey ppc aluminium trims

Upper level external walls to be faced with standing seam zinc cladding and generally set back from main facade
External walls to ground and first floor levels to be yellow multi stock facing bricks with soldier courses above openings and pcc copings

Dark grey upvc window and door frames
Black upvc rainwater goods

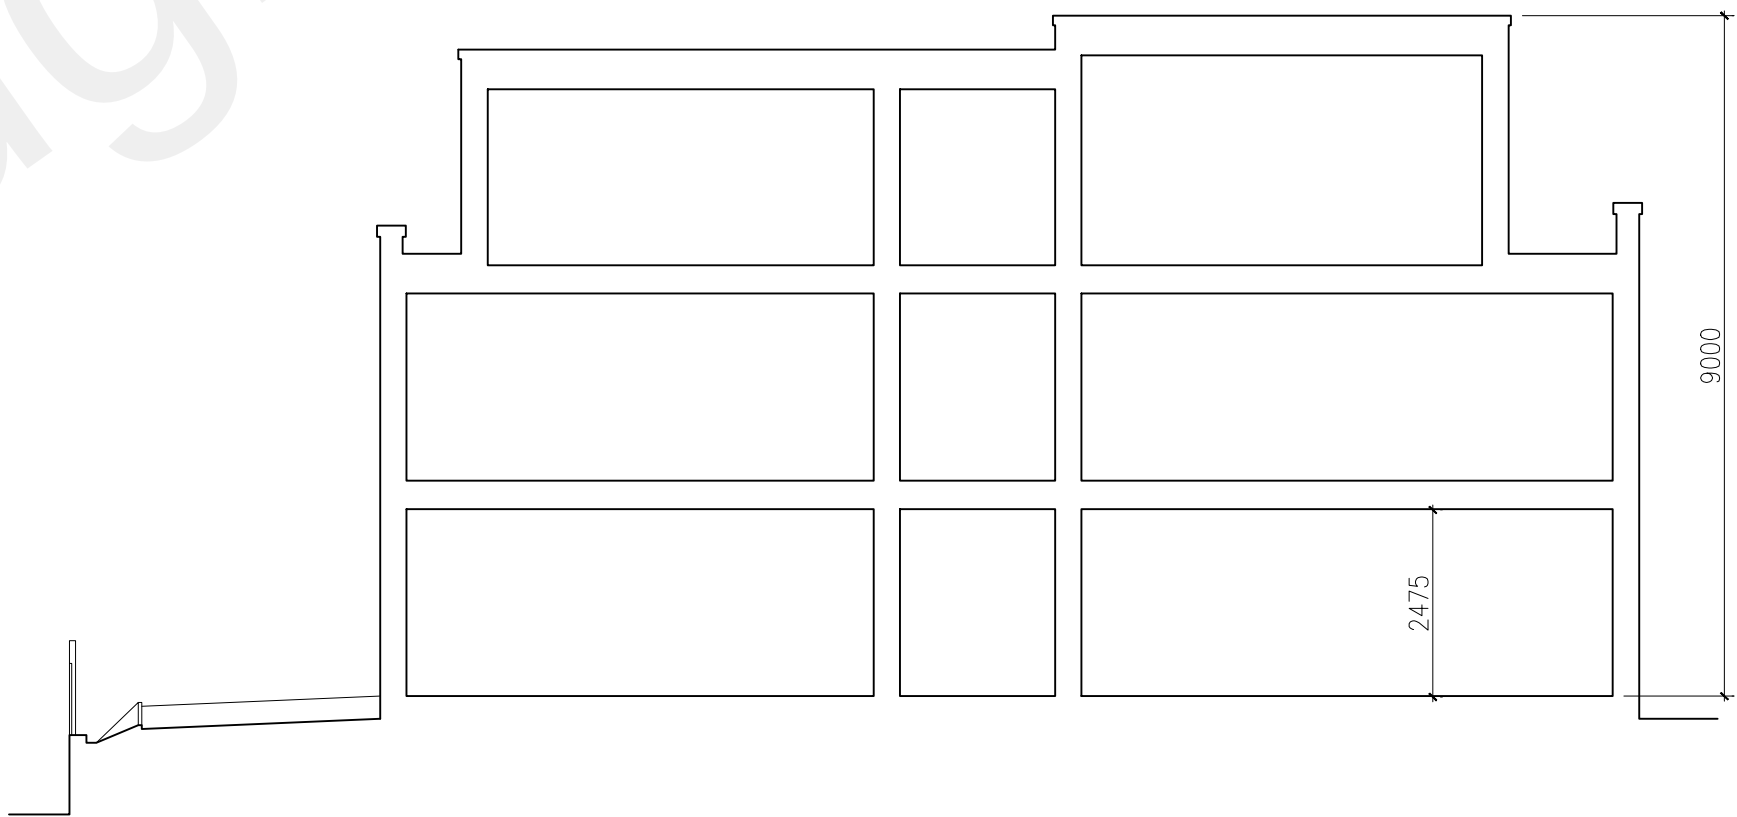

EXISTING SECTION



EXISTING SOUTH ELEVATION



EXISTING EAST ELEVATION

APPROVED UNDER APPLICATION 20190520

PLANNING