



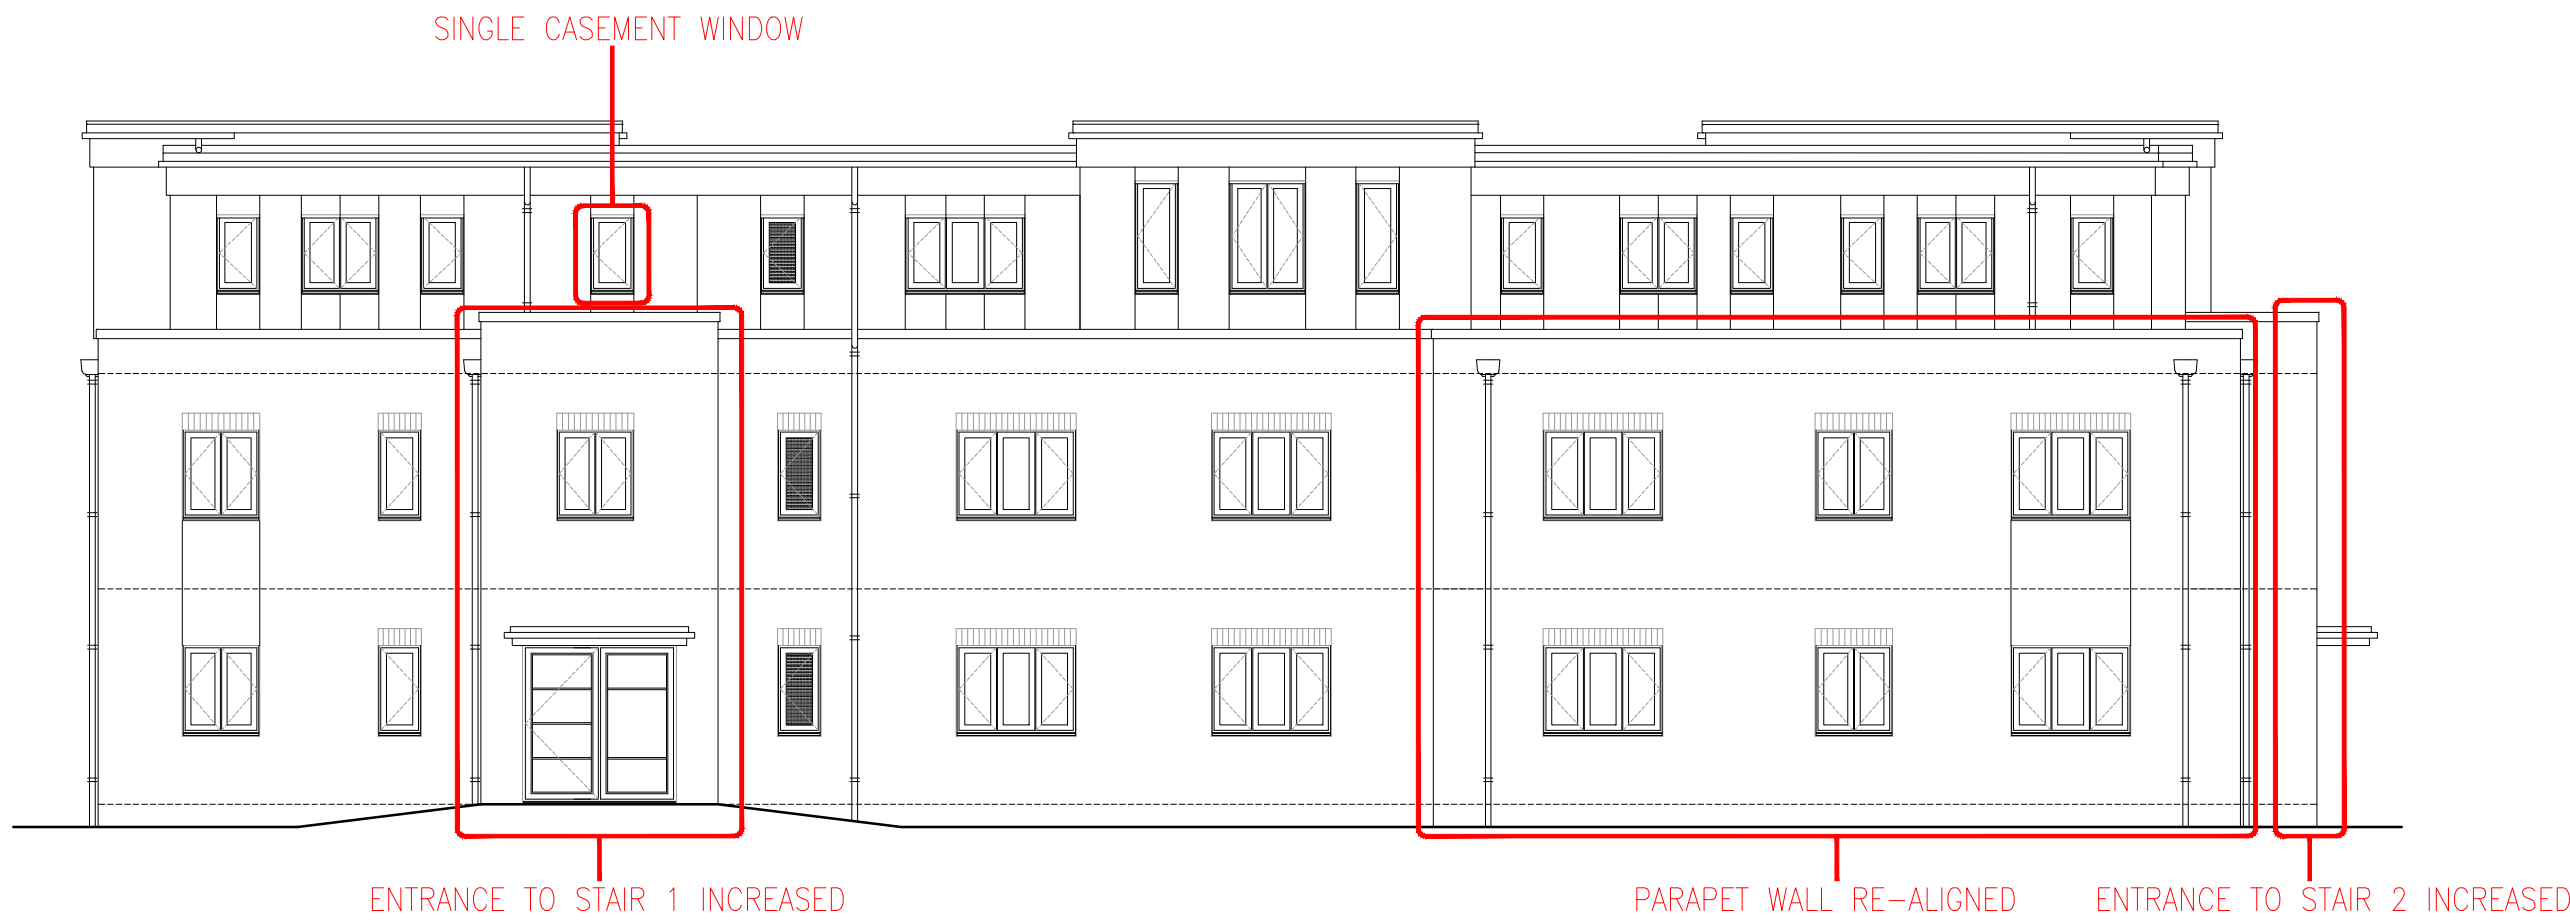

PROPOSED NORTH ELEVATION

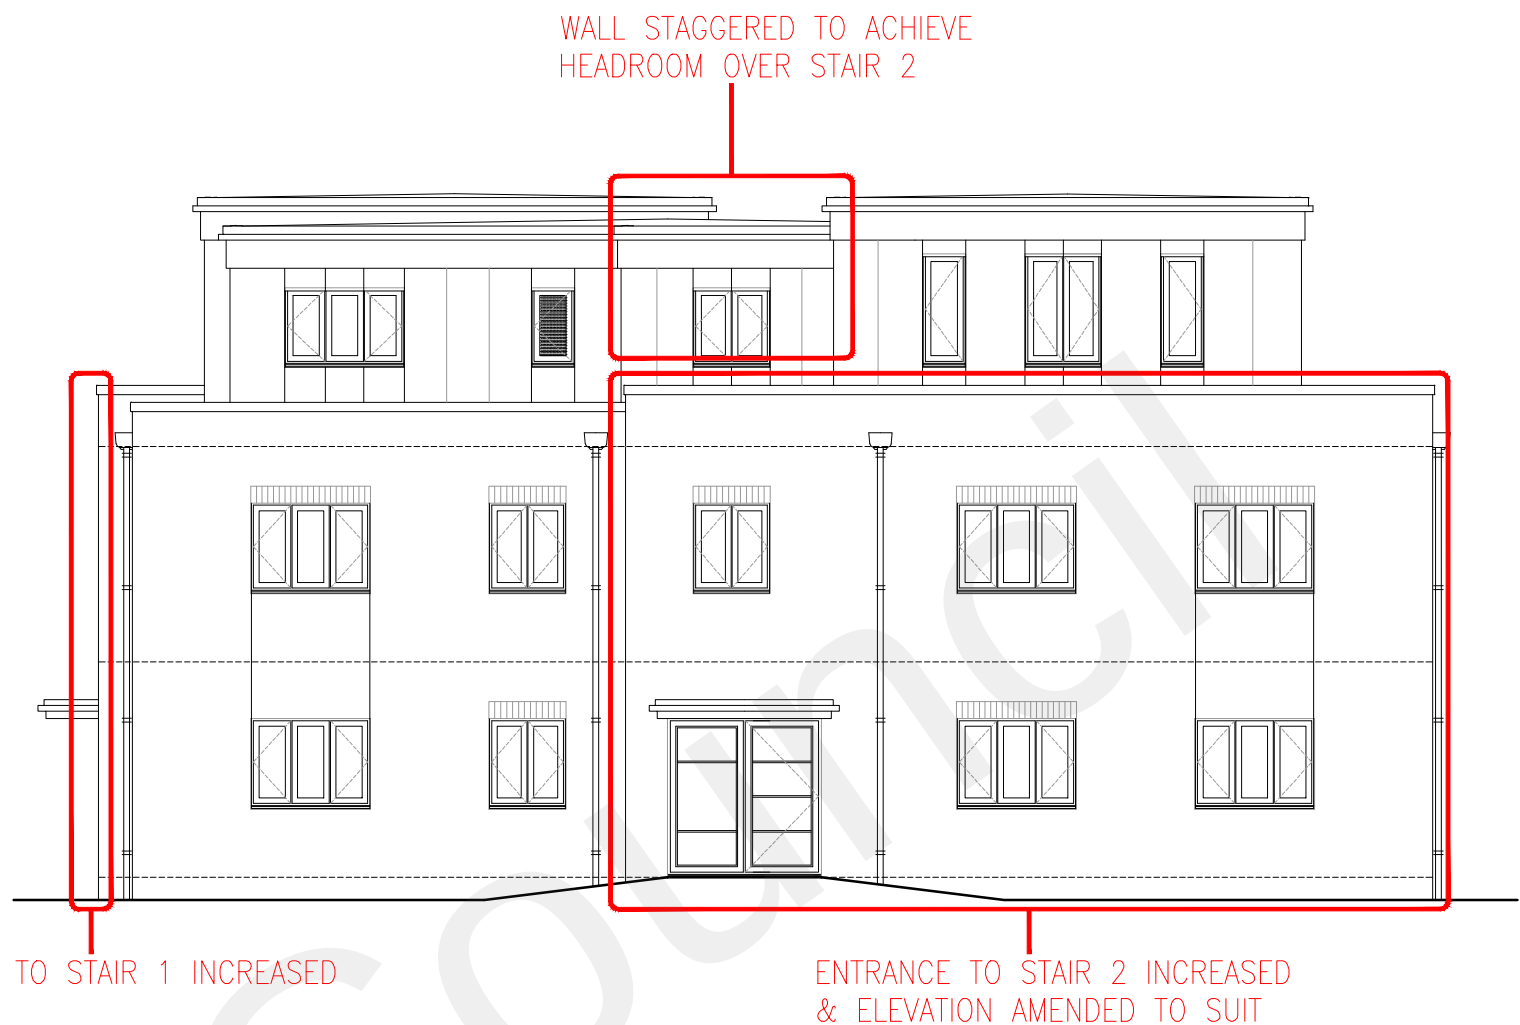

PROPOSED WEST ELEVATION

EXTERNAL MATERIALS :

FLAT ROOF EDGED WITH DARK GREY PPC ALUMINIUM TRIMS

UPPER LEVEL EXTERNAL WALLS TO BE FACED WITH STANDING SEAM ZINC CLADDING AND GENERALLY SET BACK FROM MAIN FACADE

EXTERNAL WALLS TO GROUND AND FIRST FLOOR LEVELS TO BE YELLOW MULTI STOCK FACING BRICKS WITH SOLDIER COURSE ABOVE OPENINGS AND PPC COPINGS

DARK GREY UPVC WINDOW AND DOOR FRAMES

BLACK UPVC RAINWATER GOODS



PROPOSED SECTION



PROPOSED SOUTH ELEVATION



PROPOSED EAST ELEVATION

KEY:

AS NOTED PROPOSED EXTERNAL ELEVATION AMENDMENTS

PLANNING