


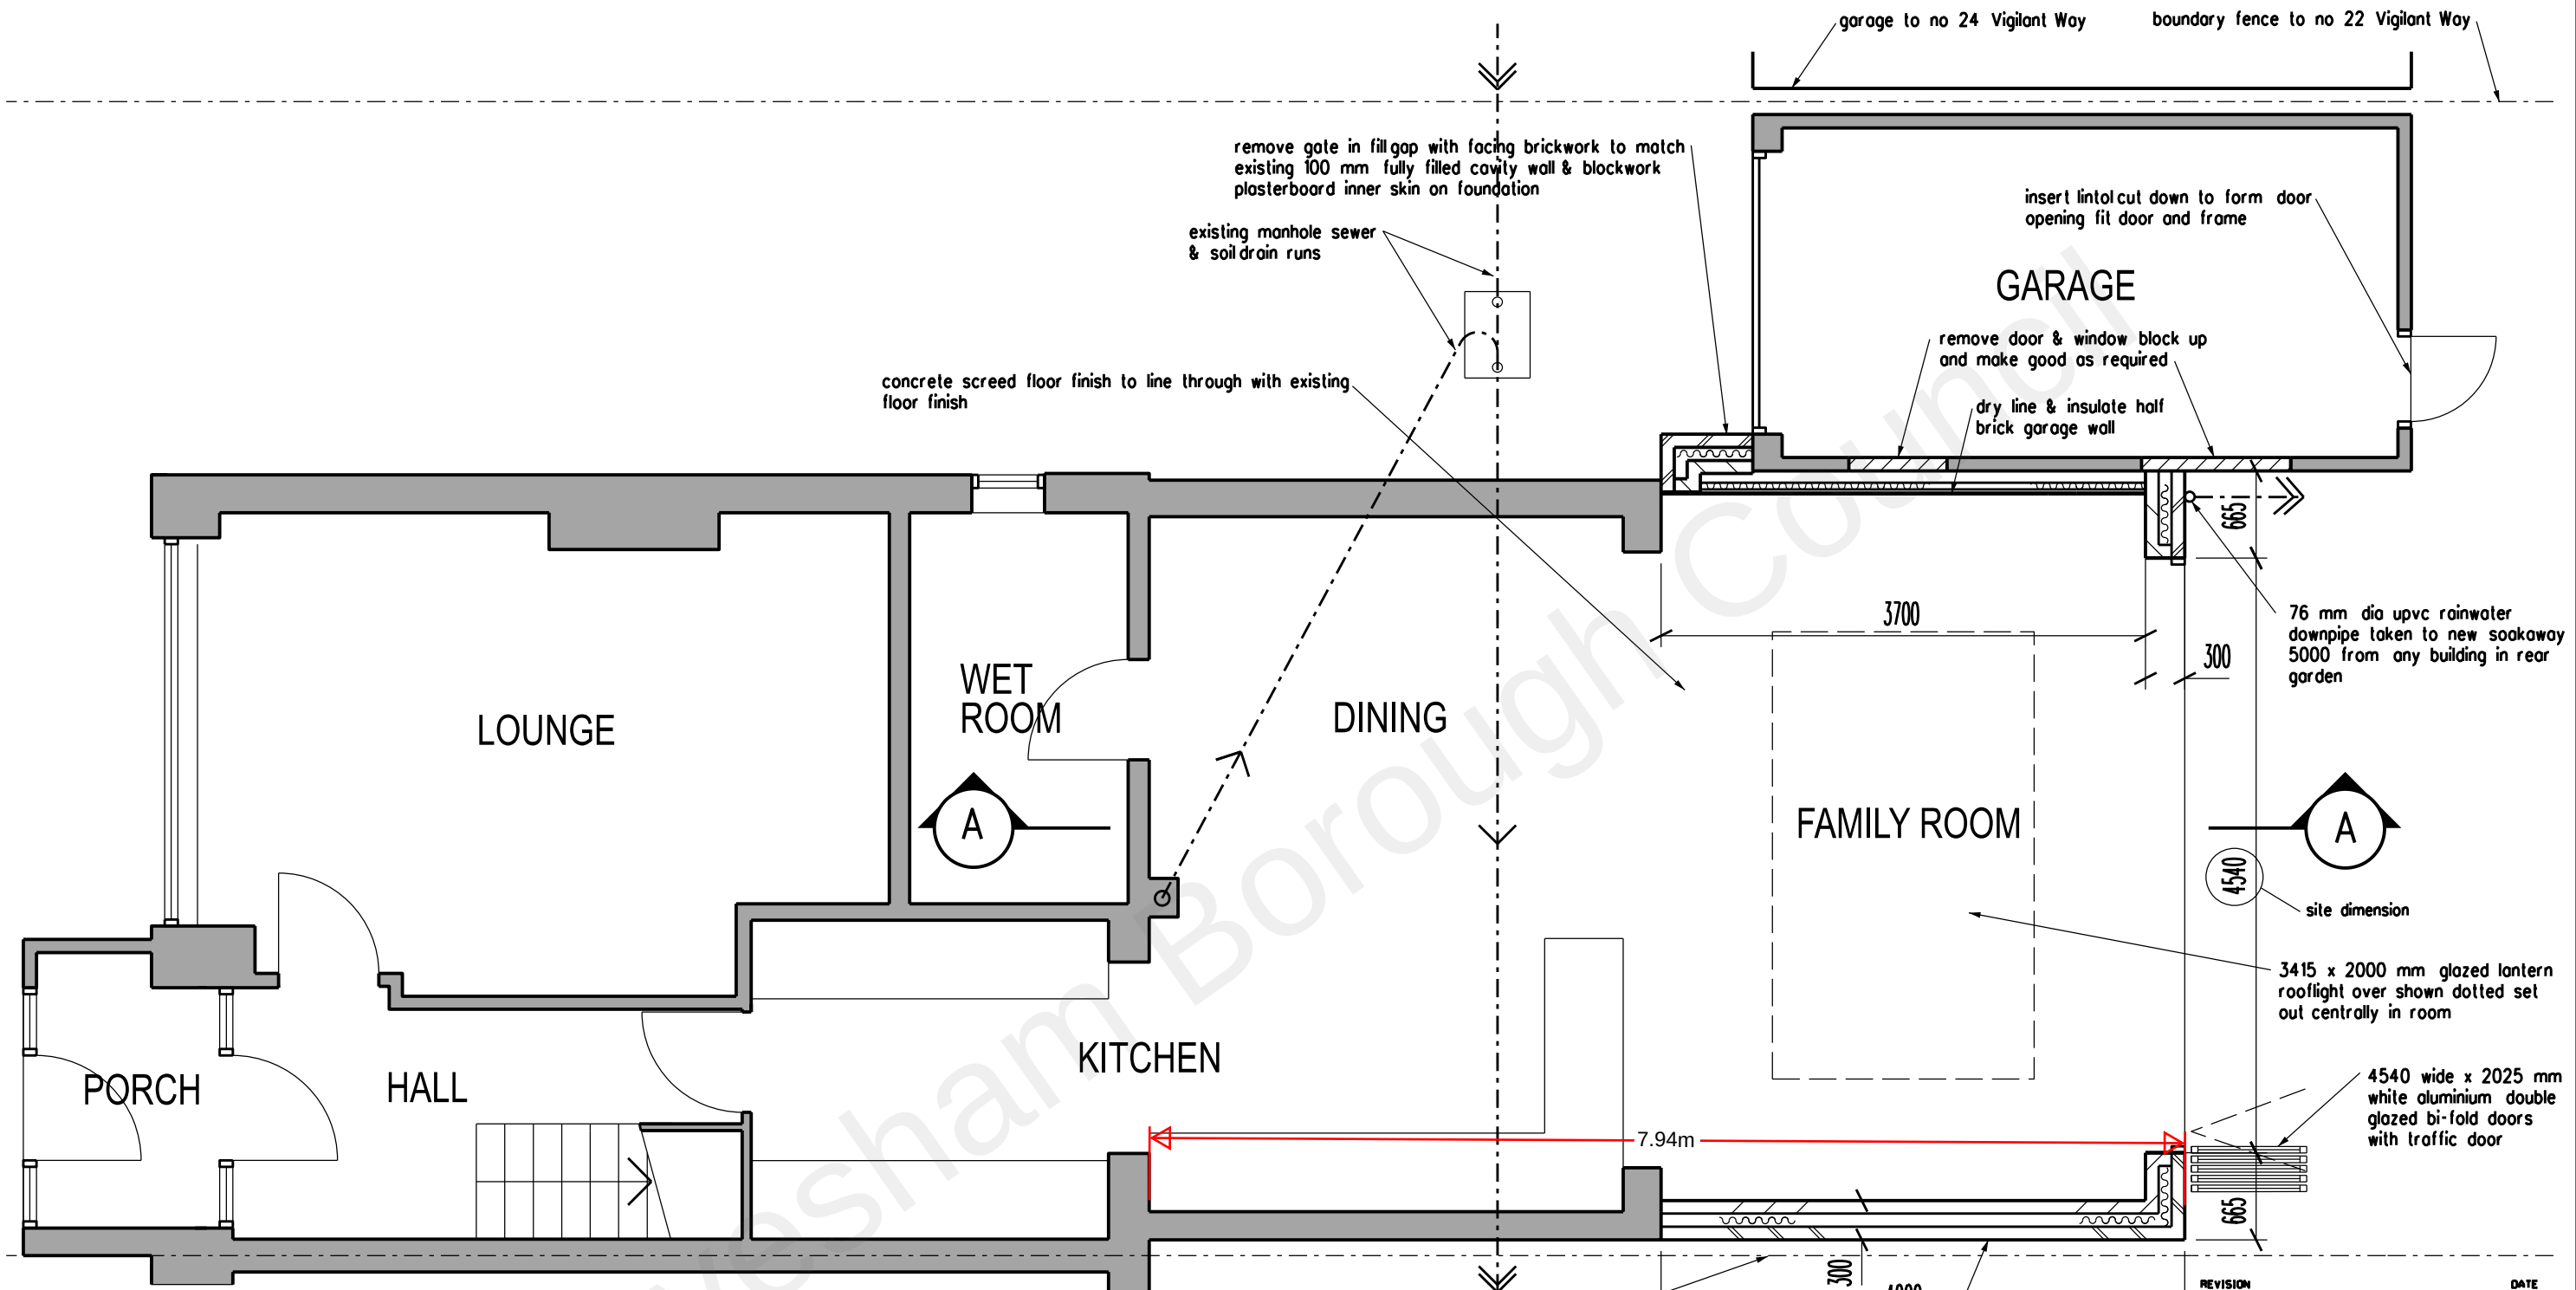

REVISION
ARCHITECT
TA ARCHITECTS
11 JOYDENS WOOD ROAD BEXLEY
KENT DA5 2HS Tel 07905 130591
ta140256@googlemail.com

JOB
PROPOSED GROUND FLOOR
REAR EXTENSION
AT 22 VIGILANT WAY
GRAVESEND DA12 4PP

DRAWING
PROPOSED GROUND FLOOR
PLAN

SCALE
1:50 AT A3
DATE
AUG 2021

DRAWING NO.
BH/04