




Existing Front (East) Elevation

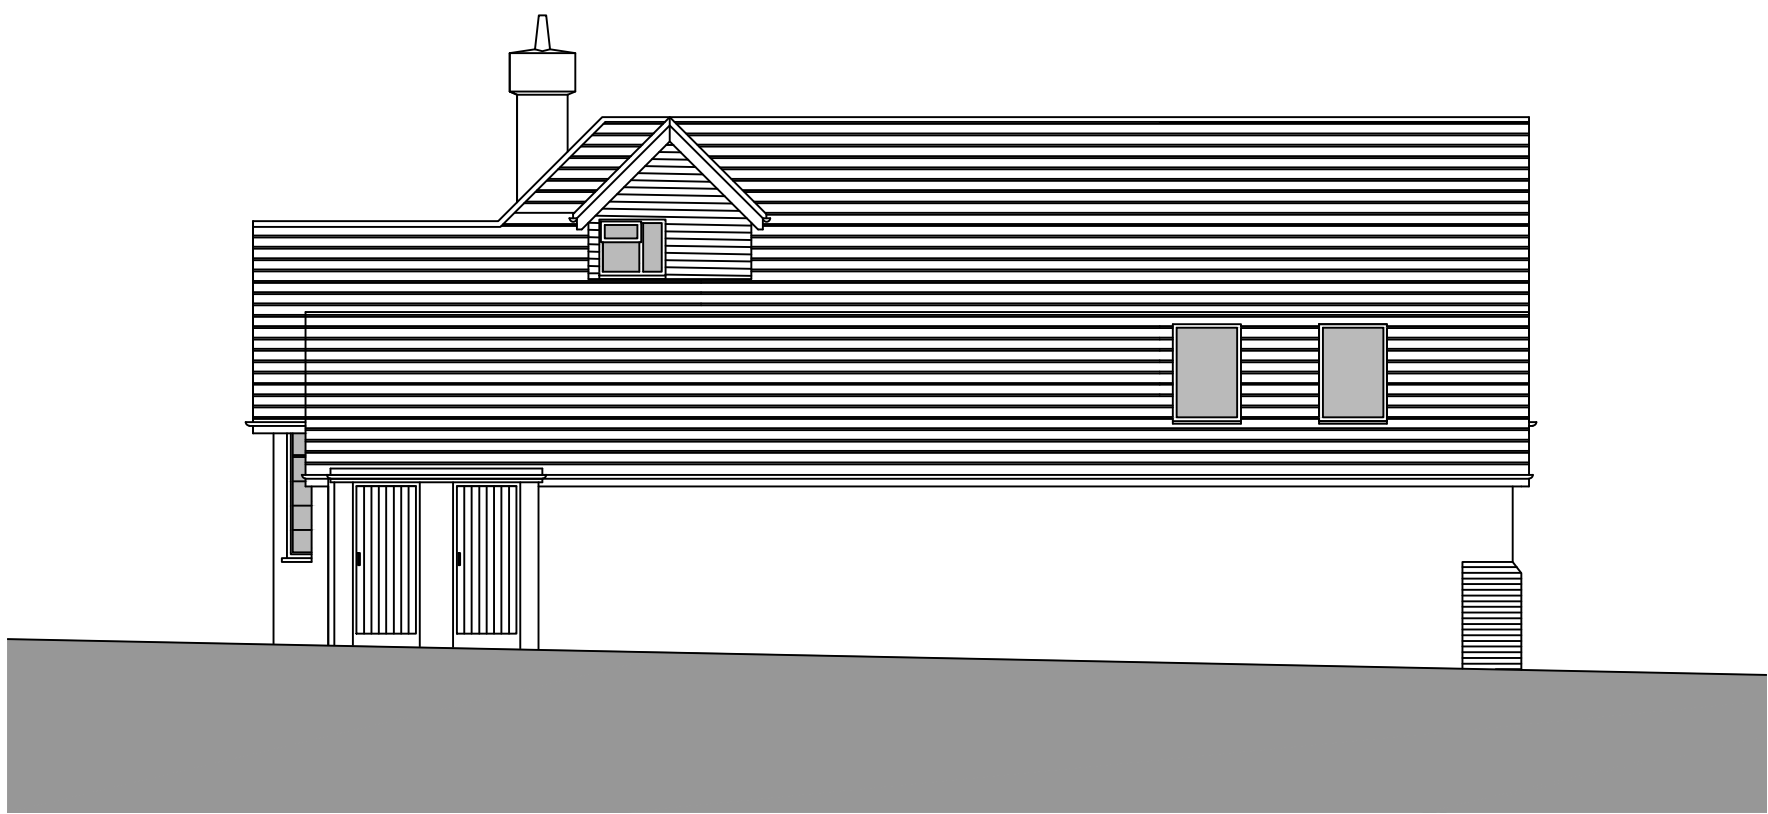

Existing Side (North) Elevation



Existing Rear (West) Elevation



Existing Side (South) Elevation

Project Title Meopham Veterinary Hospital, Wrotham Road, Meopham, DA13 0QG		Job No 4047
Drawing Title Existing Elevations	Drawing No 05	Revision —
Date 05.03.2024	Drawn by MS	Checked by PN

Scale 1:100 @ A1	Note —
---------------------	-----------

0 1 2 3 4 5 6 7 8 9 10 metres
1:100