





Proposed Front (East) Elevation (to remain as existing)

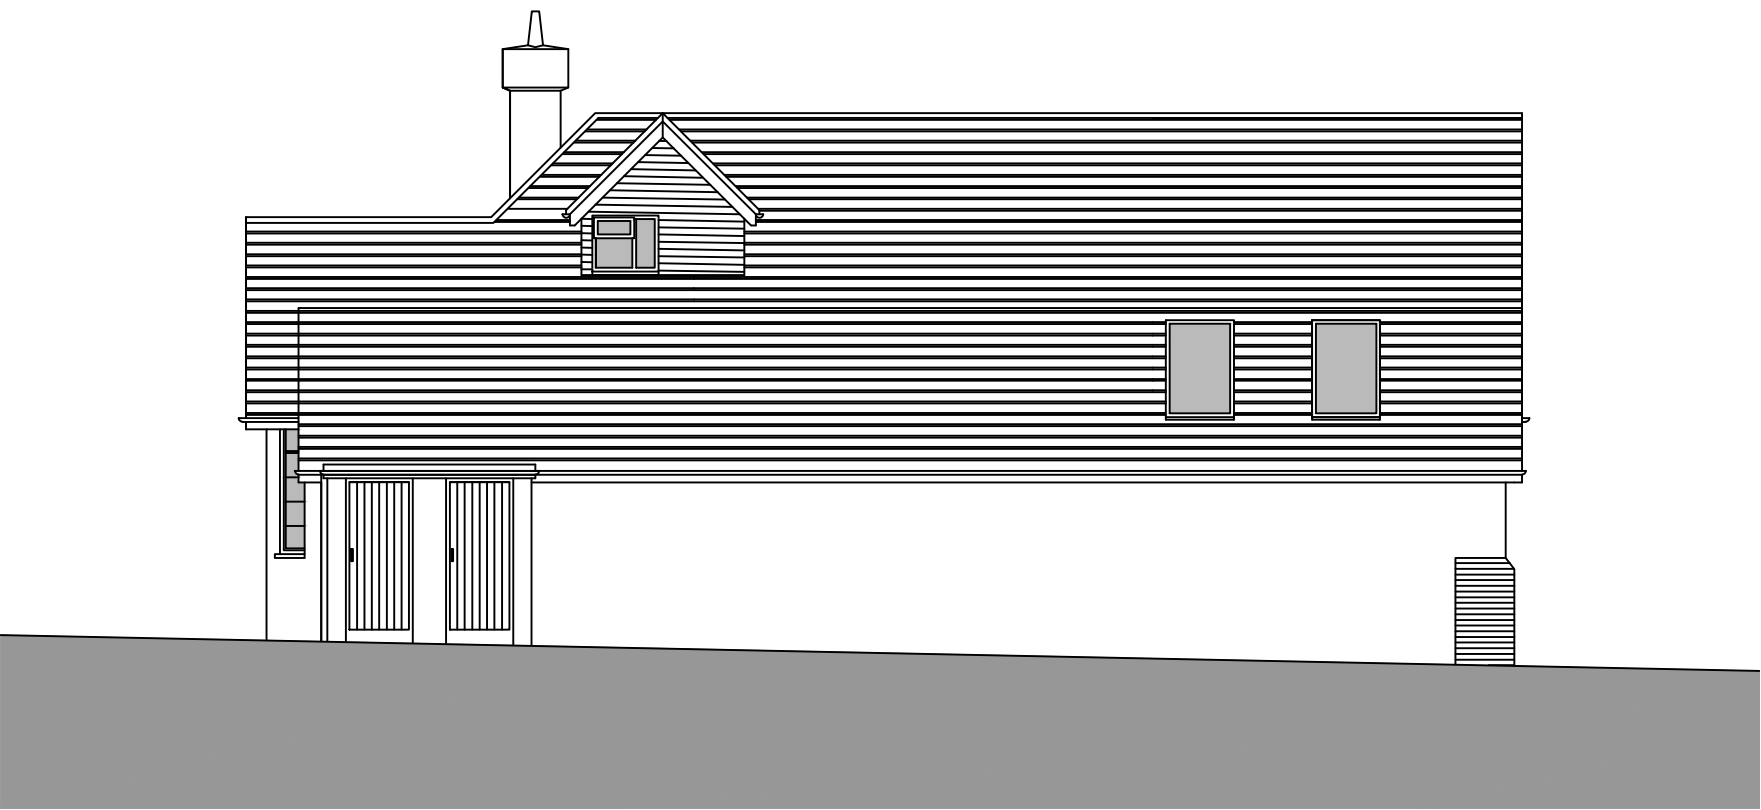

Proposed Side (North) Elevation (to remain as existing)

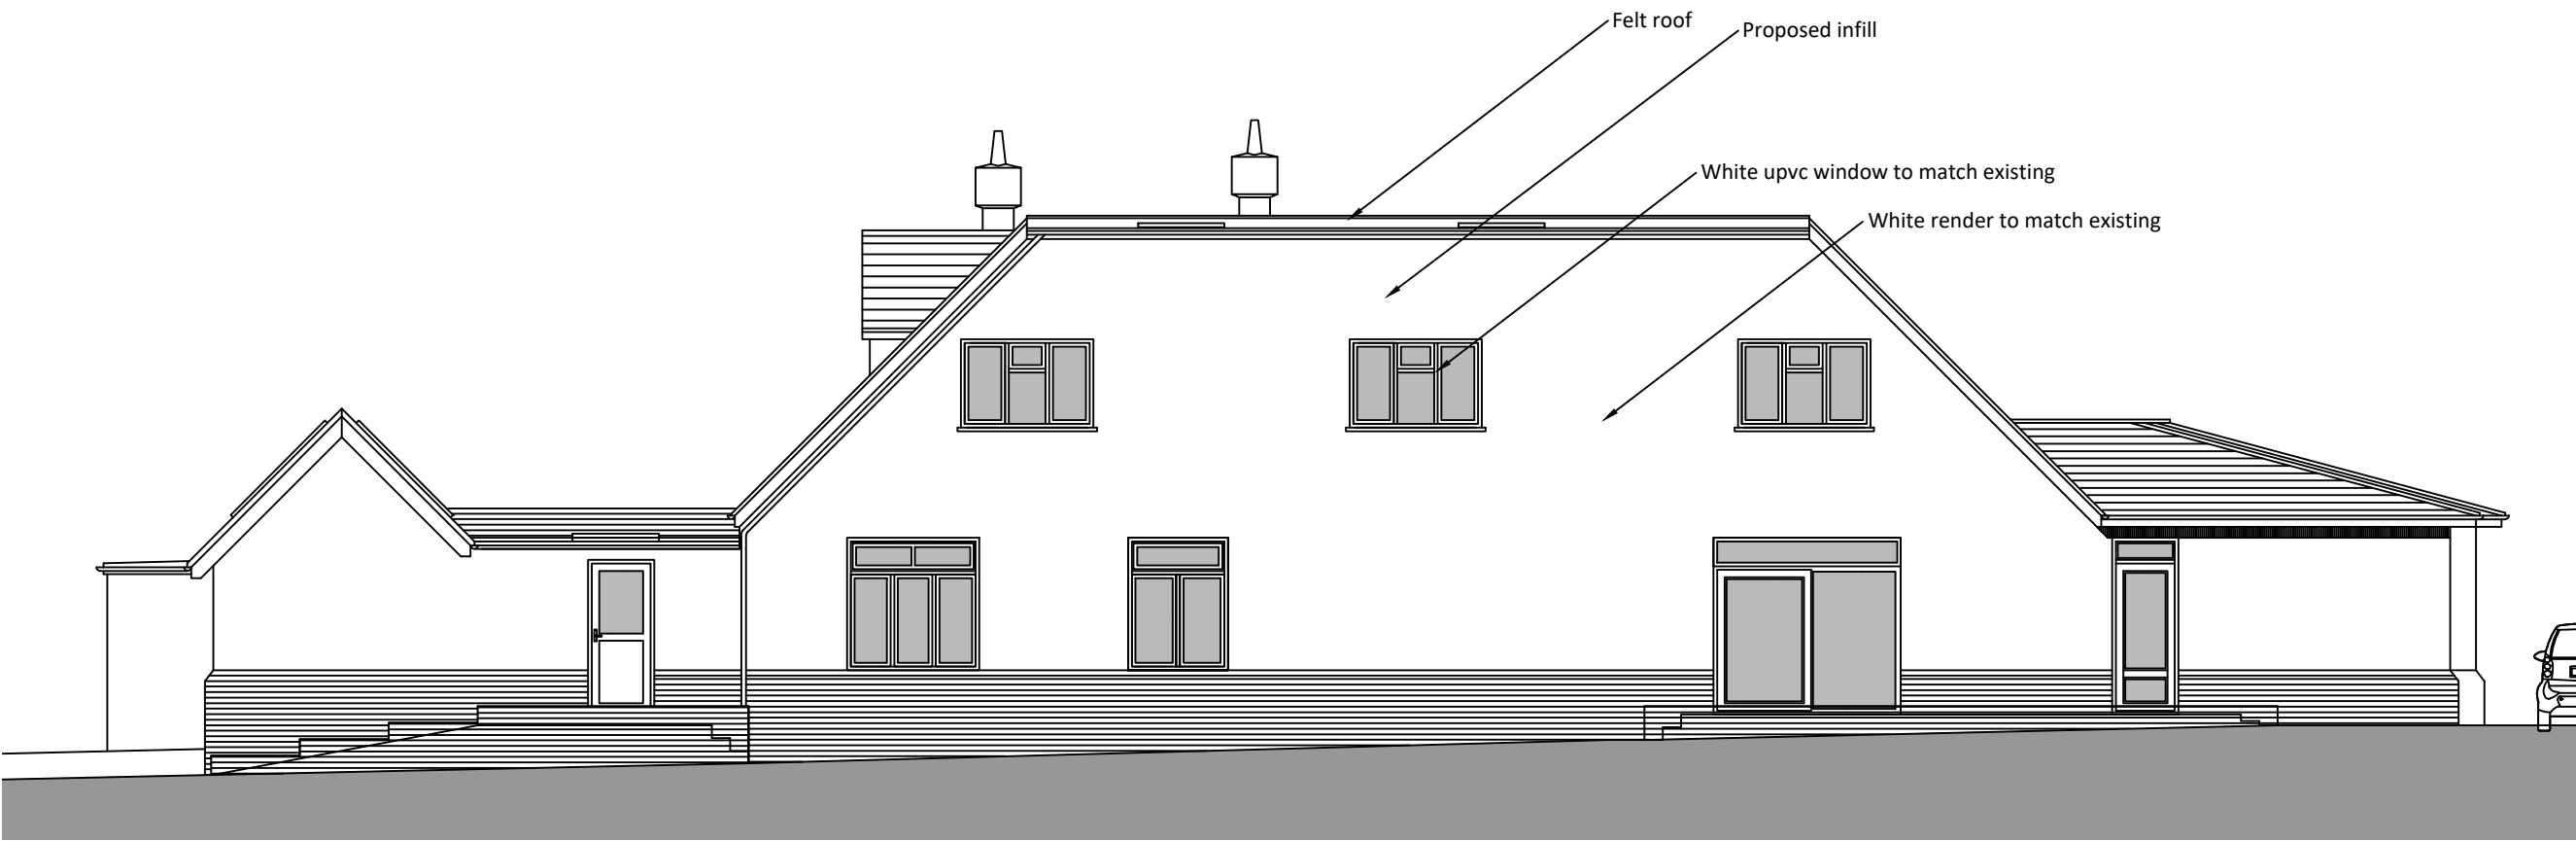

Proposed Rear (West) Elevation



Proposed Side (South) Elevation (to remain as existing)



2 The Parade, Ash Road, Hartley
Longfield, Kent DA3 8BG
Tel: 01474 703705
www.gsplanning.uk
Email: office@gsplanning.uk

Project Title Meopham Veterinary Hospital, Wrotham Road, Meopham, DA13 0QG		Job No 4047
Drawing Title Proposed Elevations	Drawing No 08	Revision —
Date 05.03.2024	Drawn by MS	Checked by PN
Scale 1:100 @ A1	Note —	

0123456

metres

6 cm