
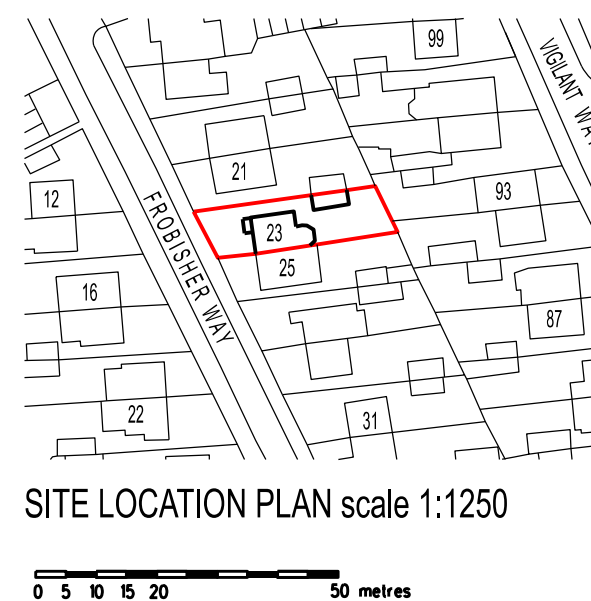


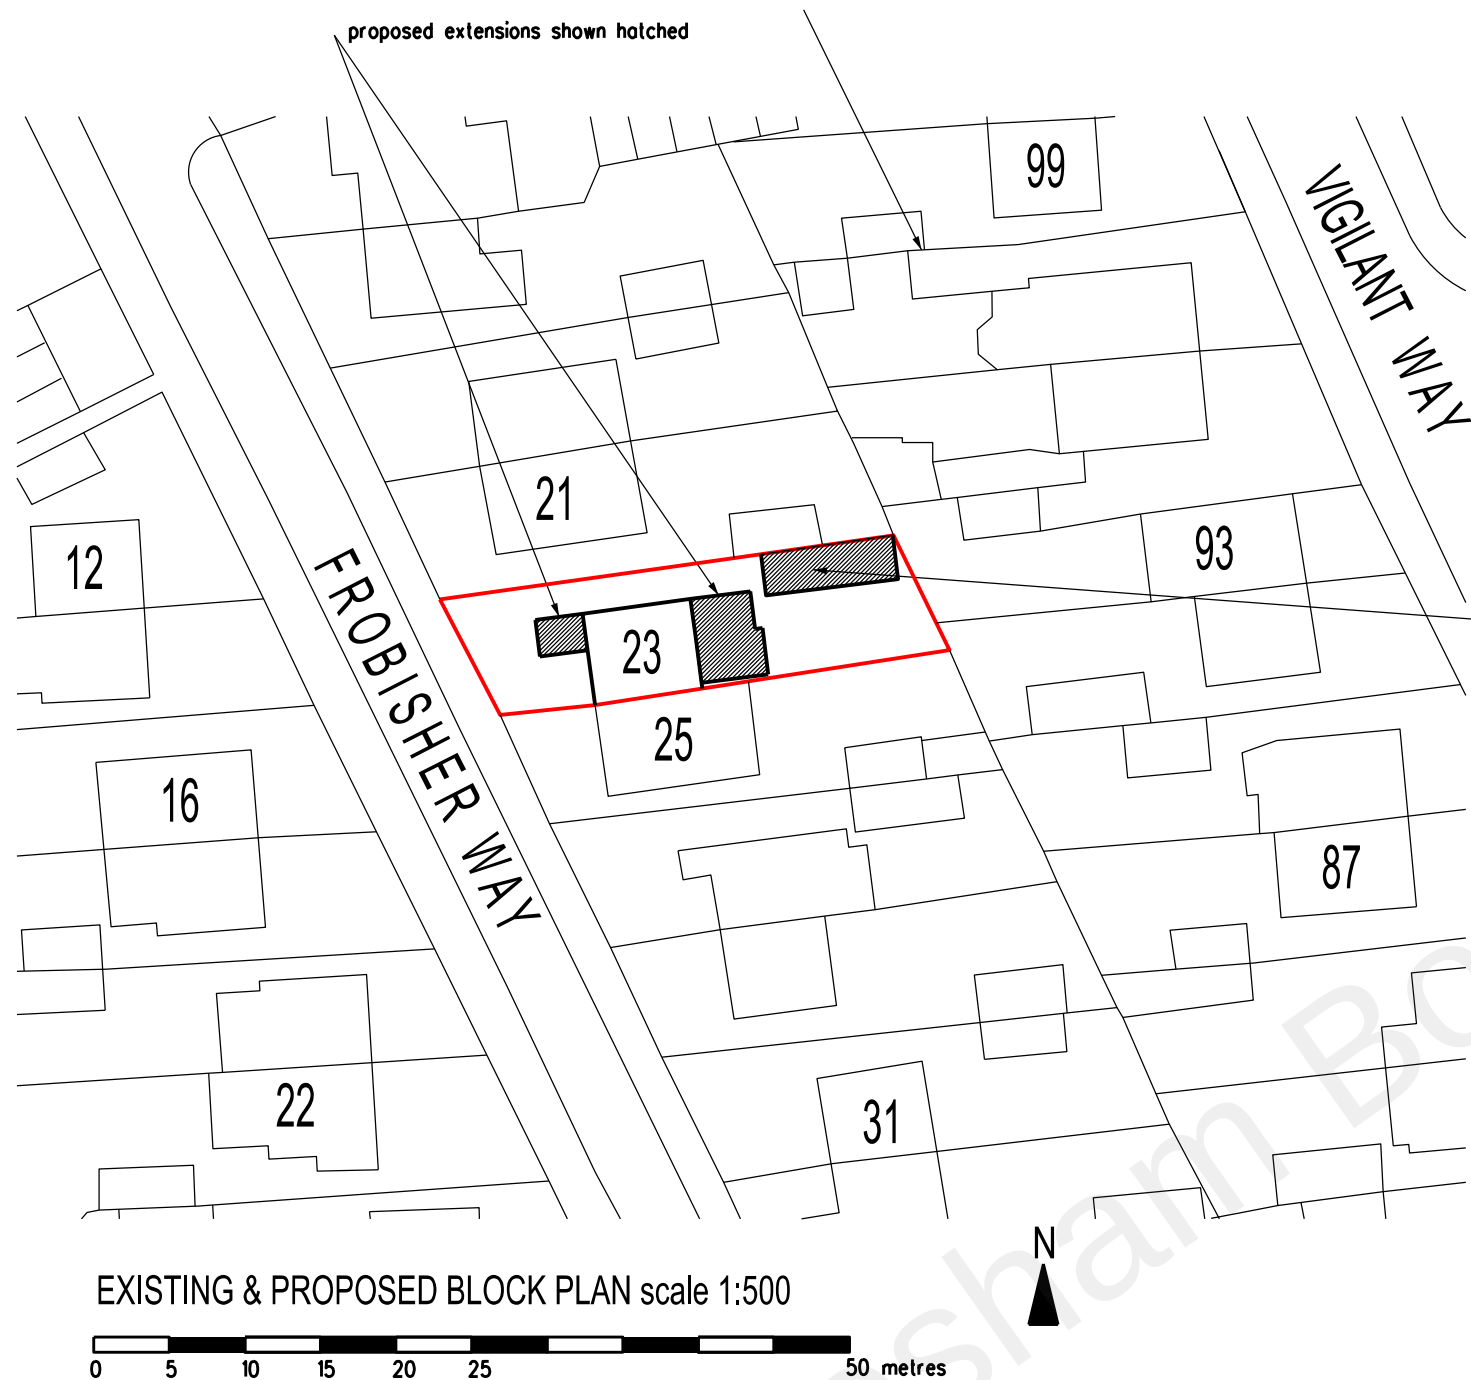

A. Amended to show summer house and
part rear extension increased. 01/09/21
REVISION DATE

ARCHITECT
TA ARCHITECTS
11 JOYDENS WOOD ROAD BEXLEY
KENT DA5 2HS Tel 07905 130591
ta140256@googlemail.com

JOB
PROPOSED DOUBLE STOREY
FRONT & REAR EXTENSIONS AT
23 FROBISHER WAY
GRAVESEND KENT DA12 4QY

DRAWING
EXISTING SITE LOCATION AND
PROPOSED BLOCK PLANS

SCALE
1:500 & 1250 AT A3 DATE
MAY 2020

DRAWING NO.
KS/01 A