

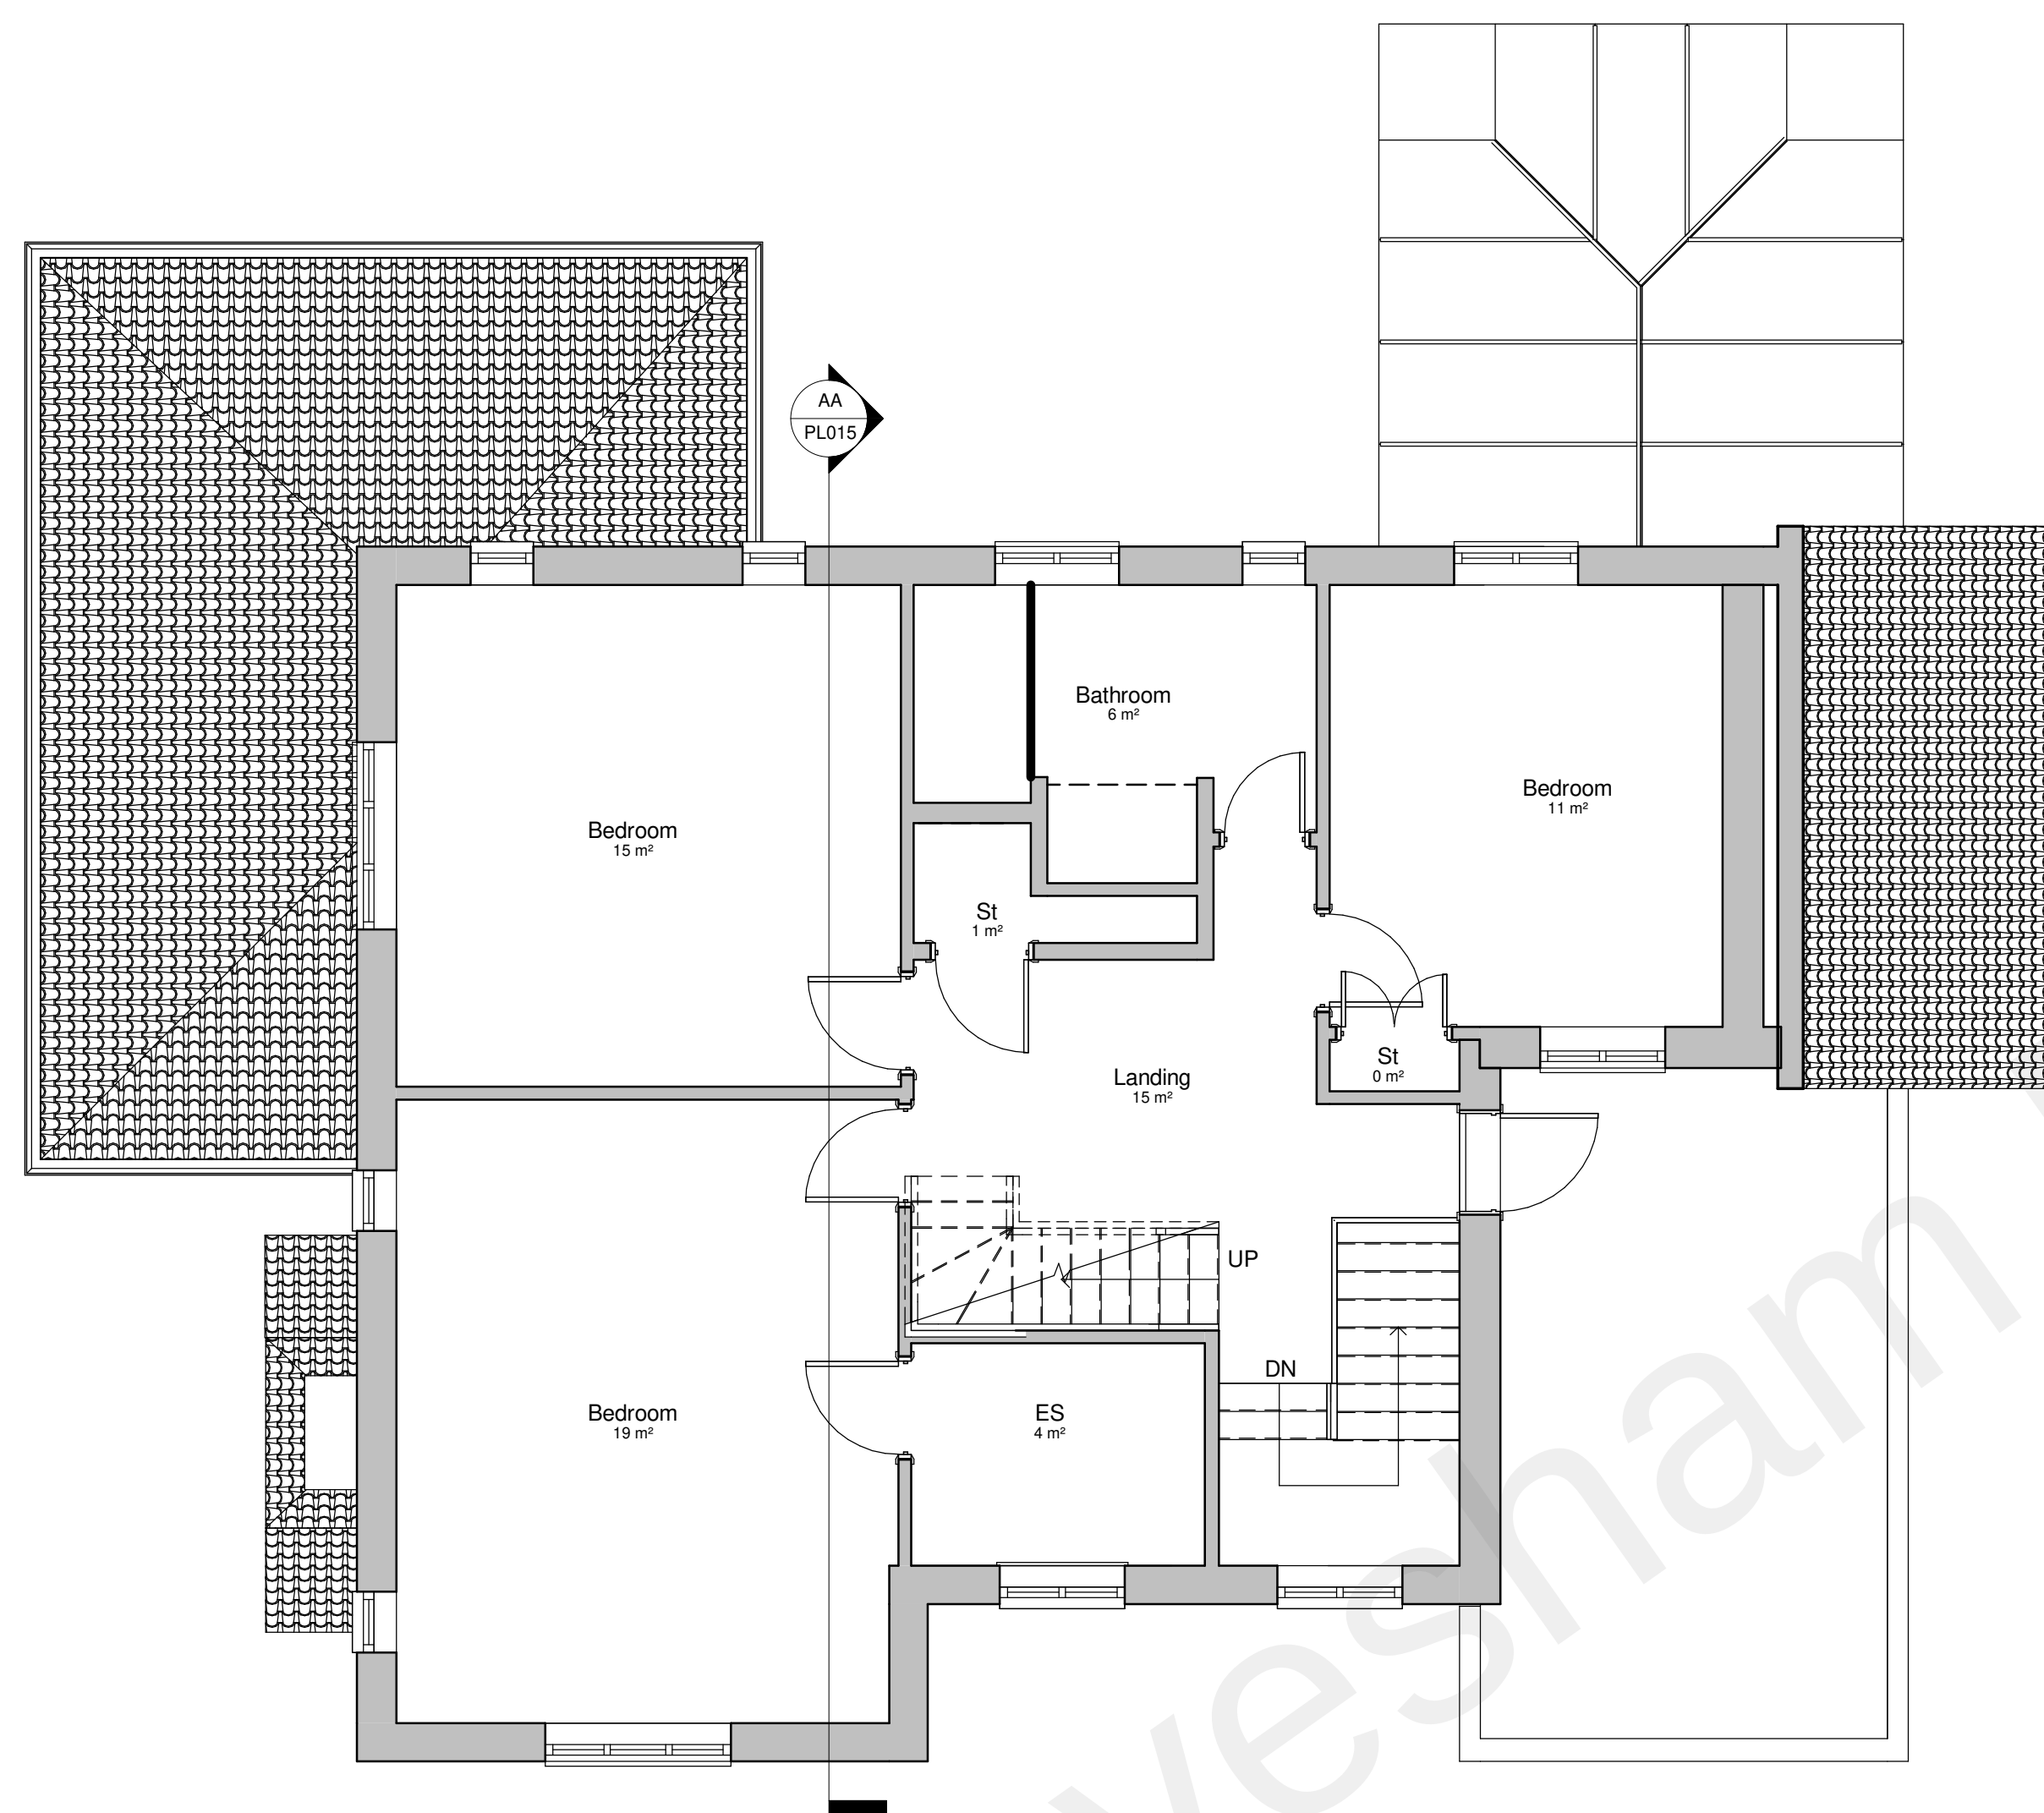


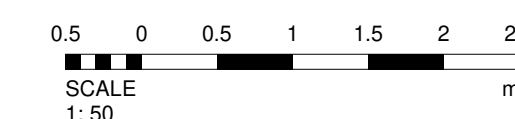

First Floor

1 : 50

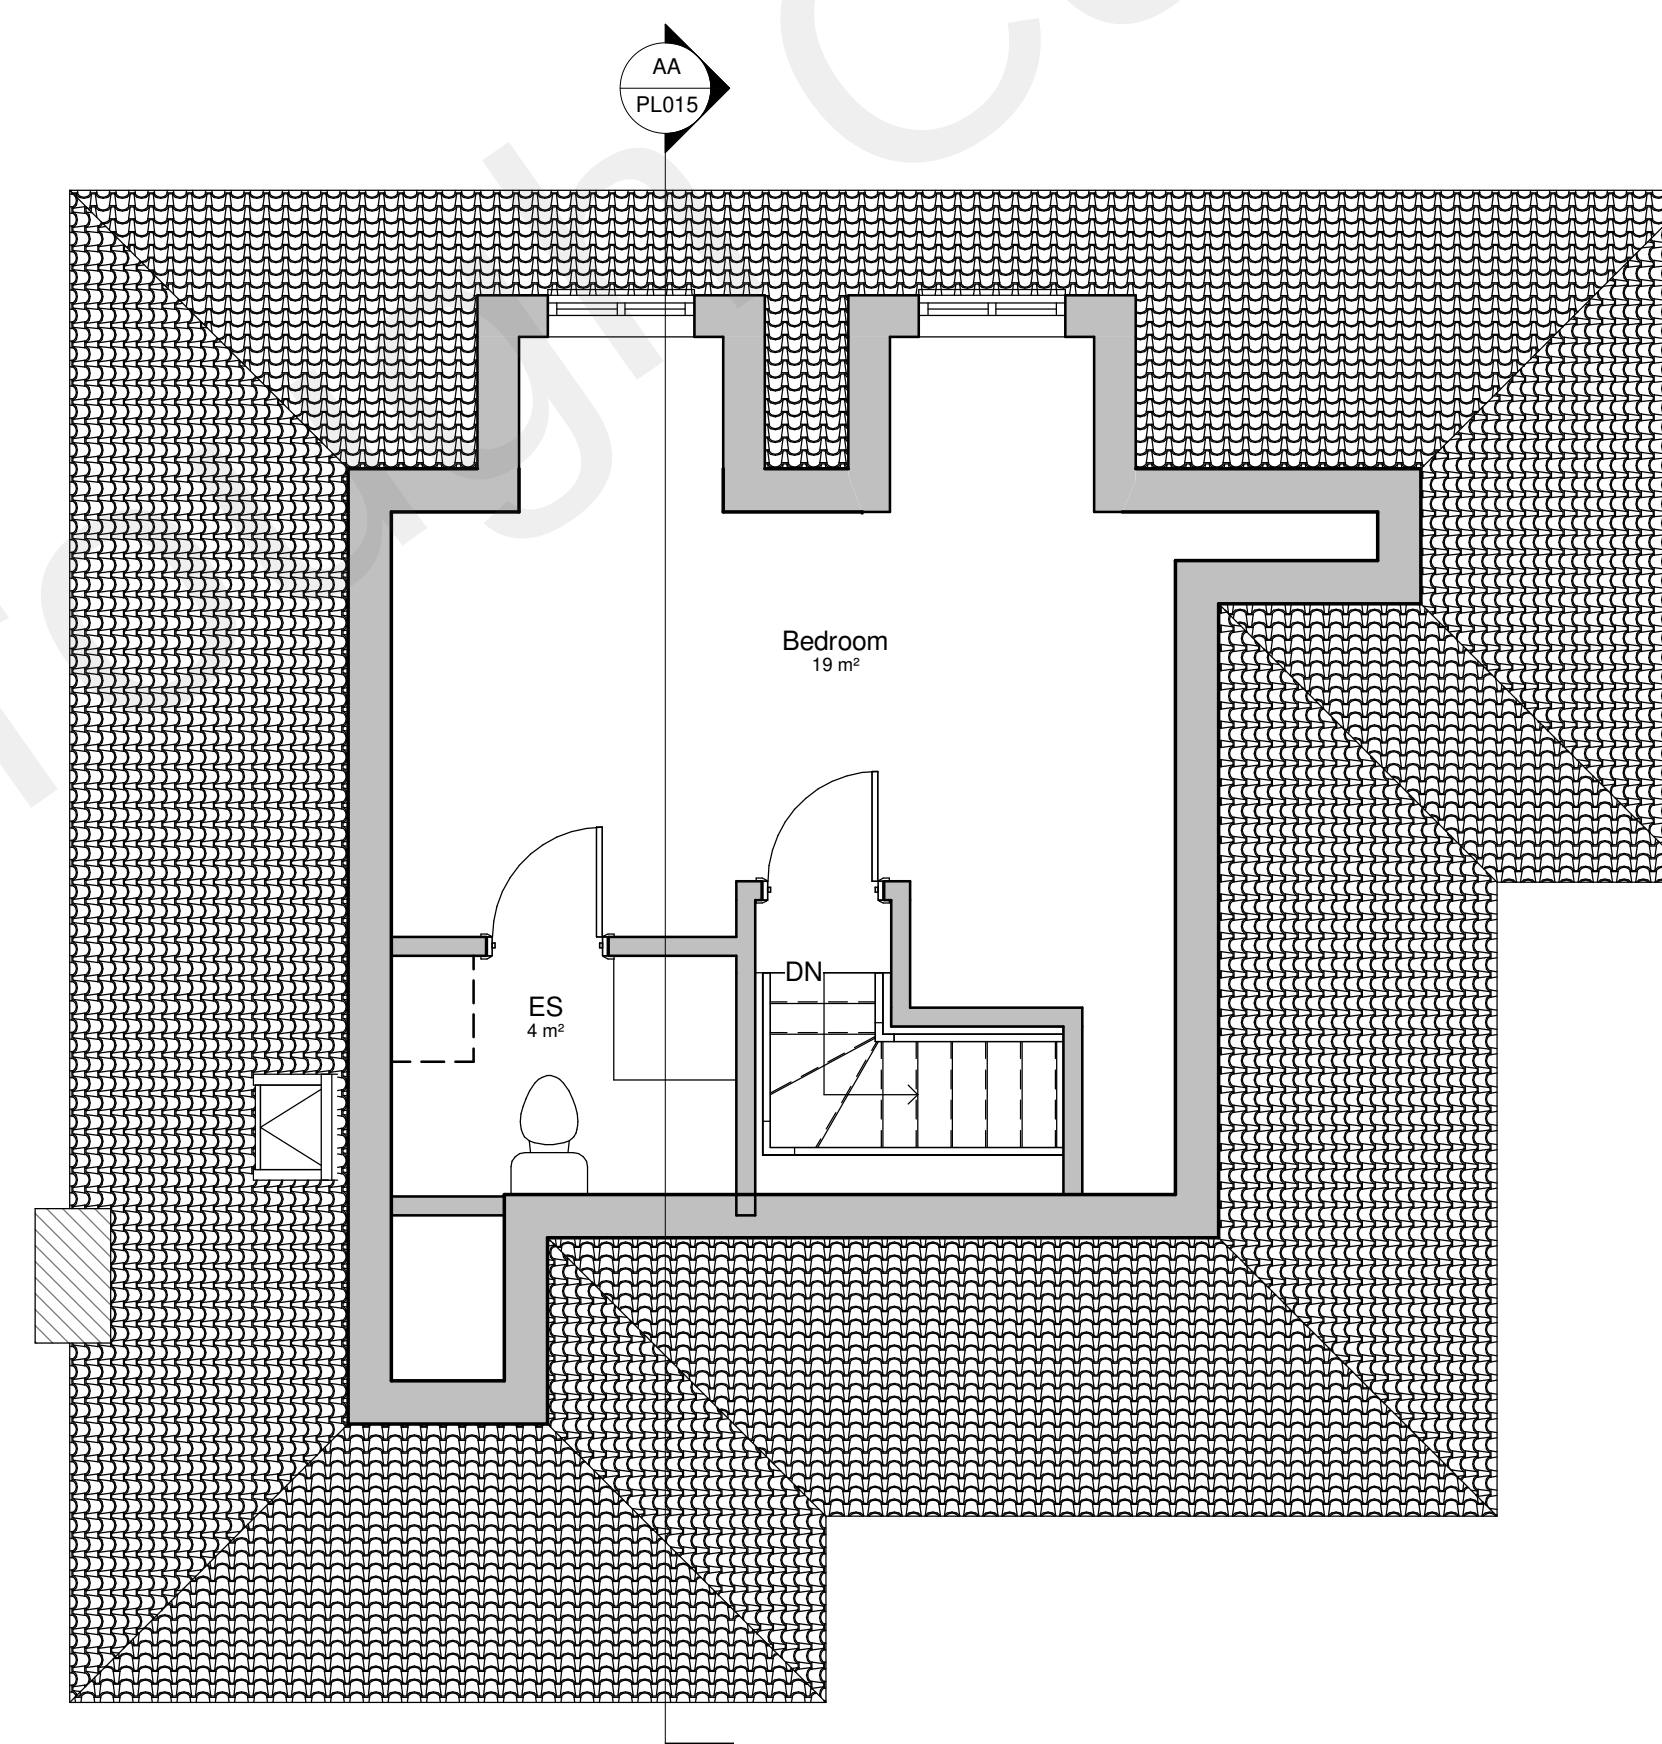

Second Floor

[illegible]

PROJECT	
---------	--

Green Court, ME3 7NT

	TITLE
--	-------

Proposed Drawing

CLIENT	
--------	--

Fisher

DRAWN BY
AK

CHECKED BY AK	DATE 07/06/22
------------------	------------------

SCALE (@ A1)
1 : 50

100	100	
DRAWING NUMBER		
PL014		

31/08/2022 17:37:45