





3D View

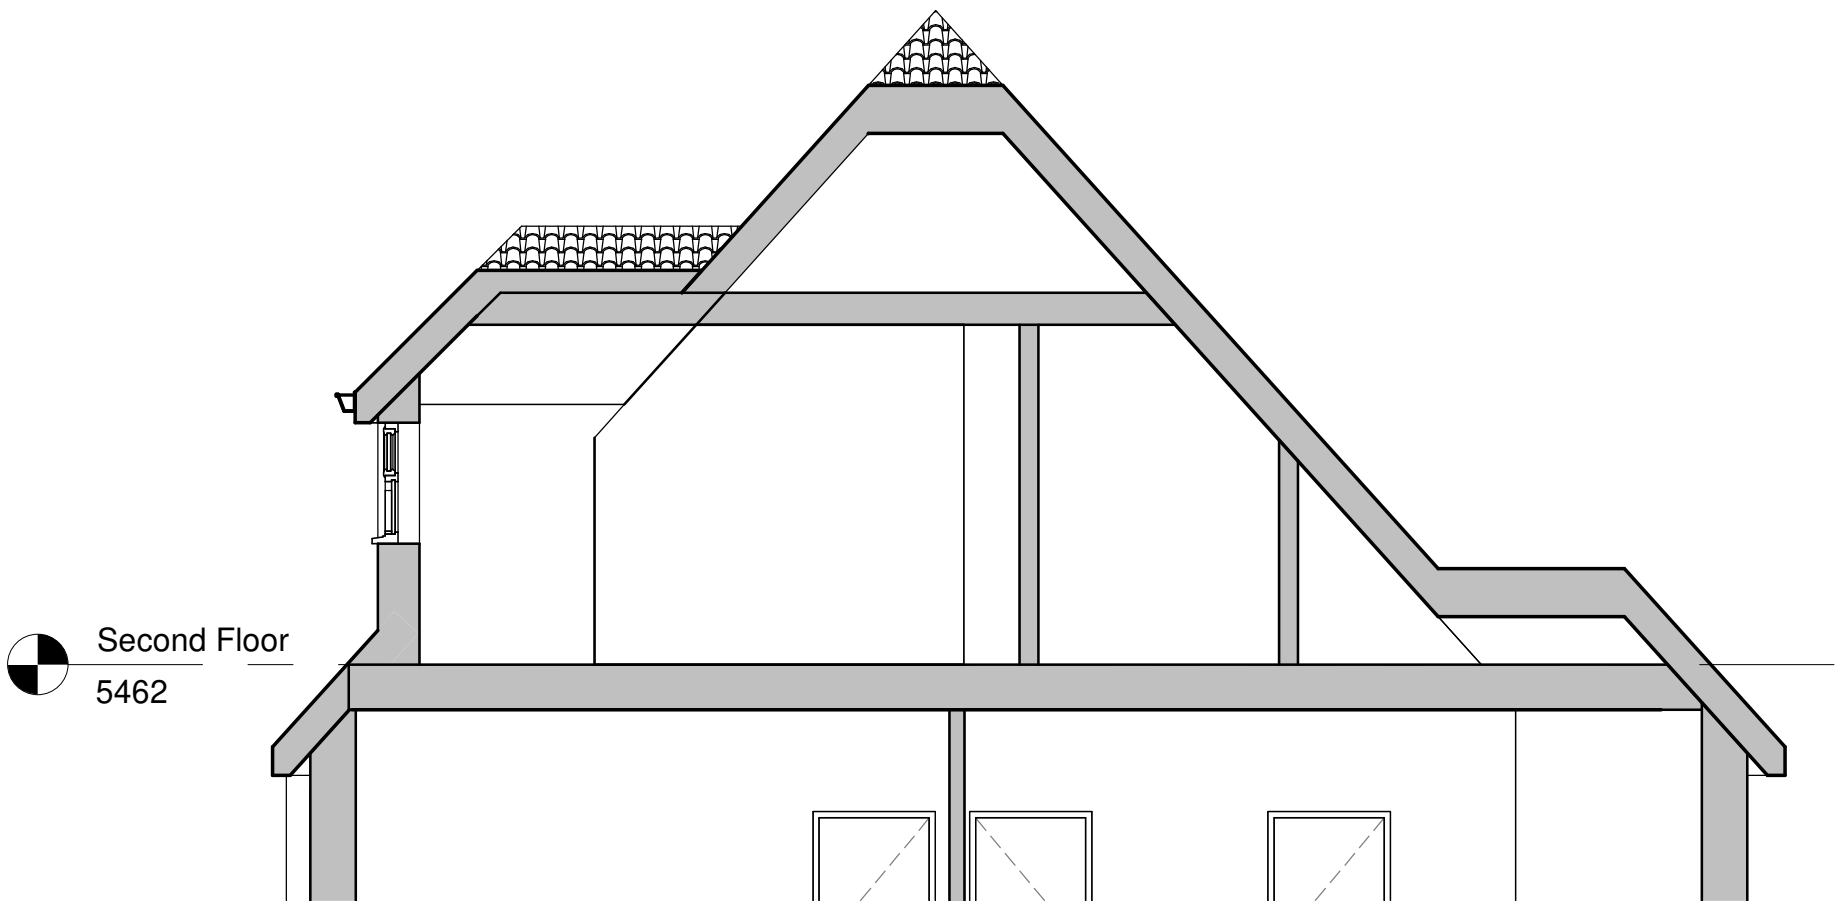

Section AA
1 : 50

This drawing is protected under copyright

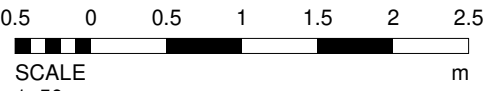

Rev	Description	Date

PROJECT		
Green Court, ME3 7NT		
TITLE		
Proposed Drawing		
CLIENT		
Fisher		
DRAWN BY AK	CHECKED BY AK	DATE 04/07/22
SCALE (@ A1) 1 : 50		PROJECT NUMBER 433
DRAWING NUMBER PL015		REV