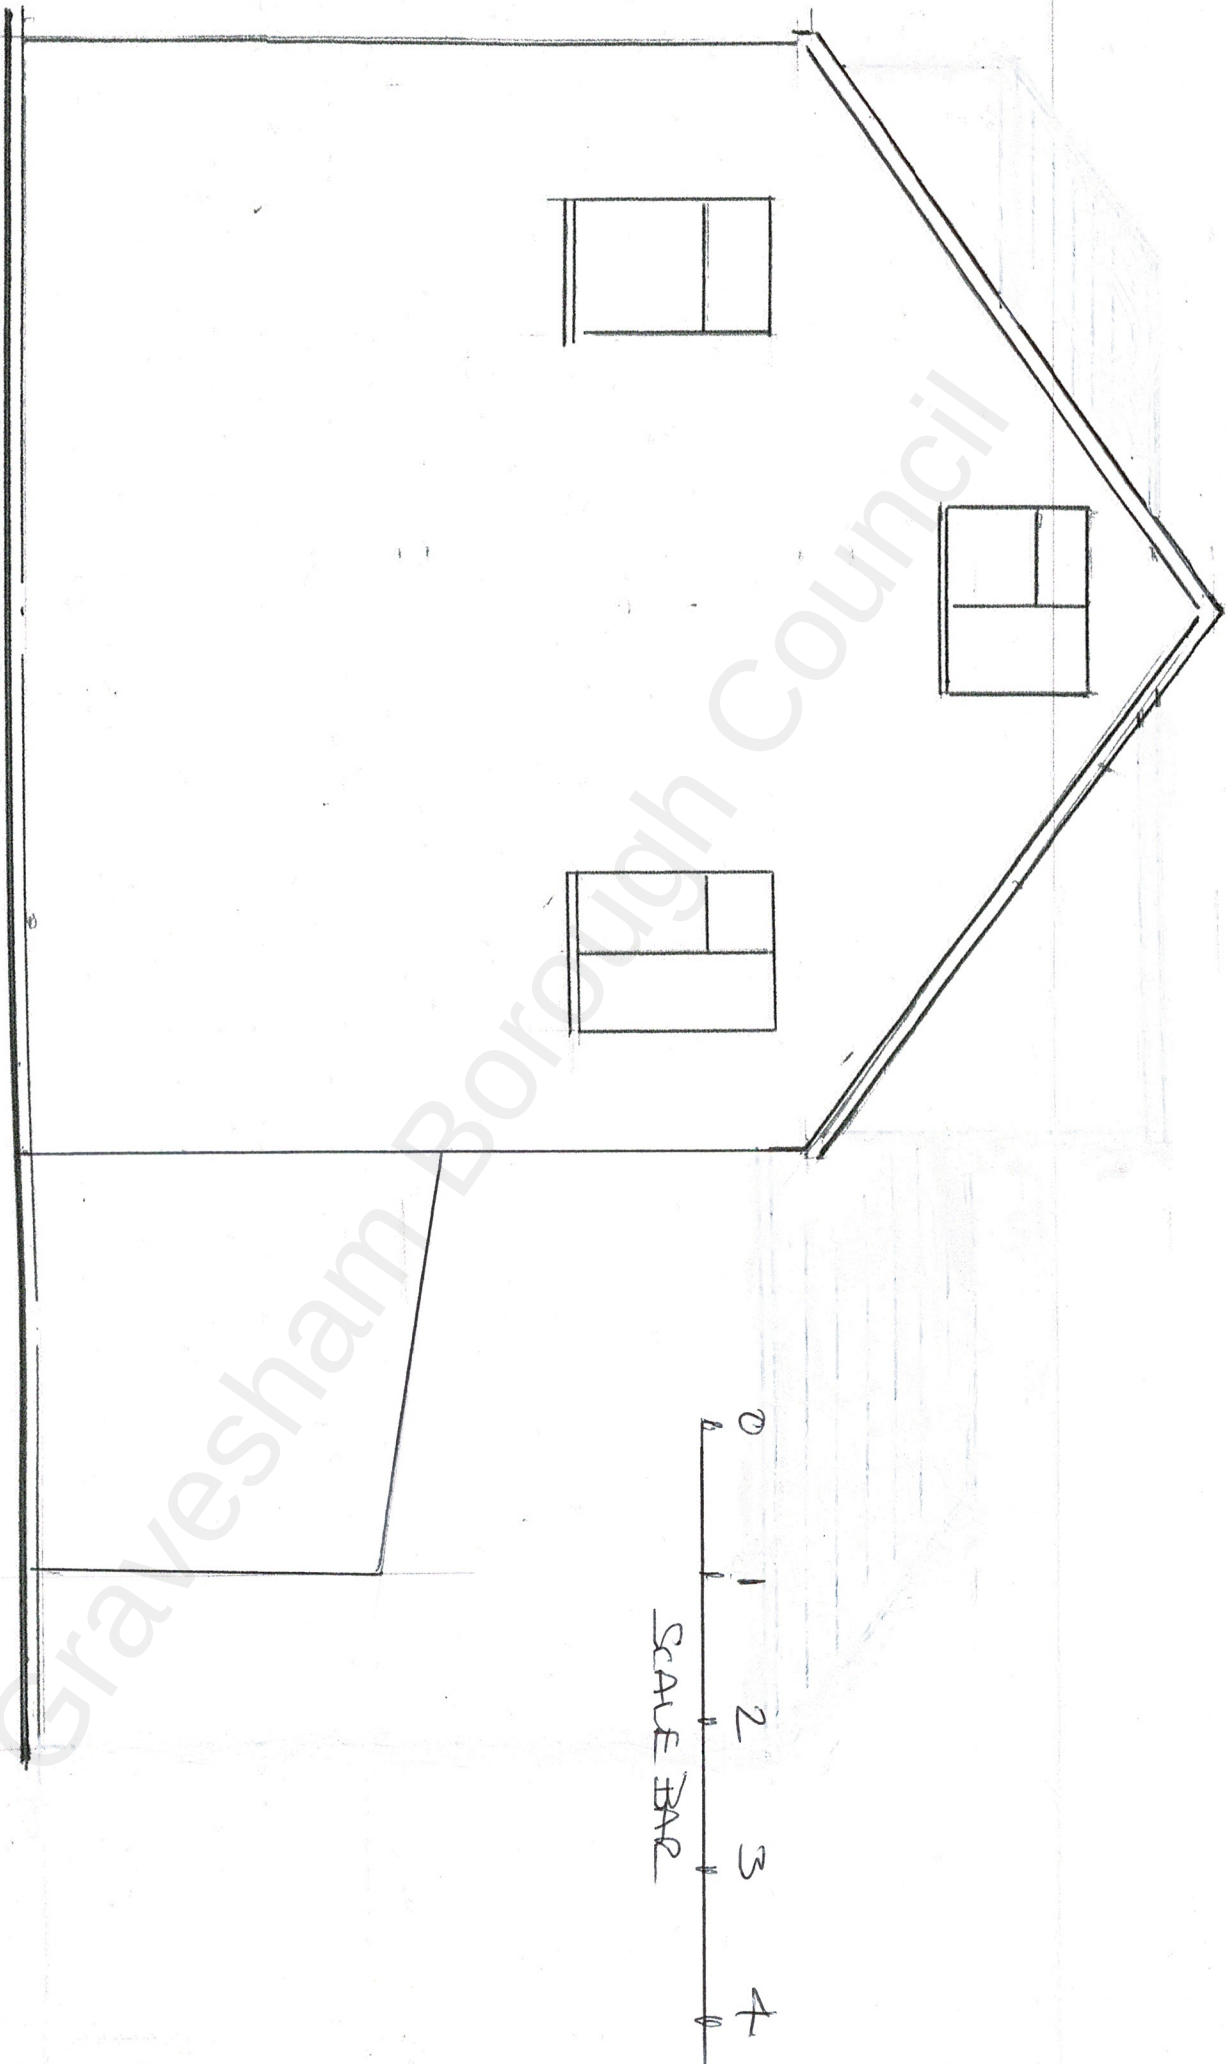


Title EXISTING SIDE ELEVATION

Job FRONT DORMER
31 HAYNES RD WORTHFLEET
KENT DA11 7HL

Date	Dm	Scale
3.10.21	1/2	1:50
W 0102		