



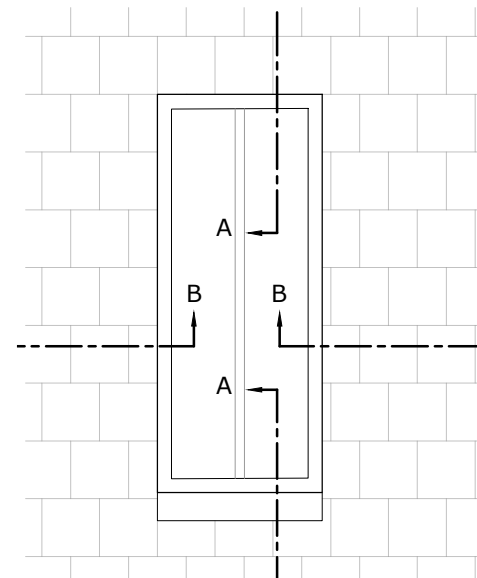

Typical Elevation

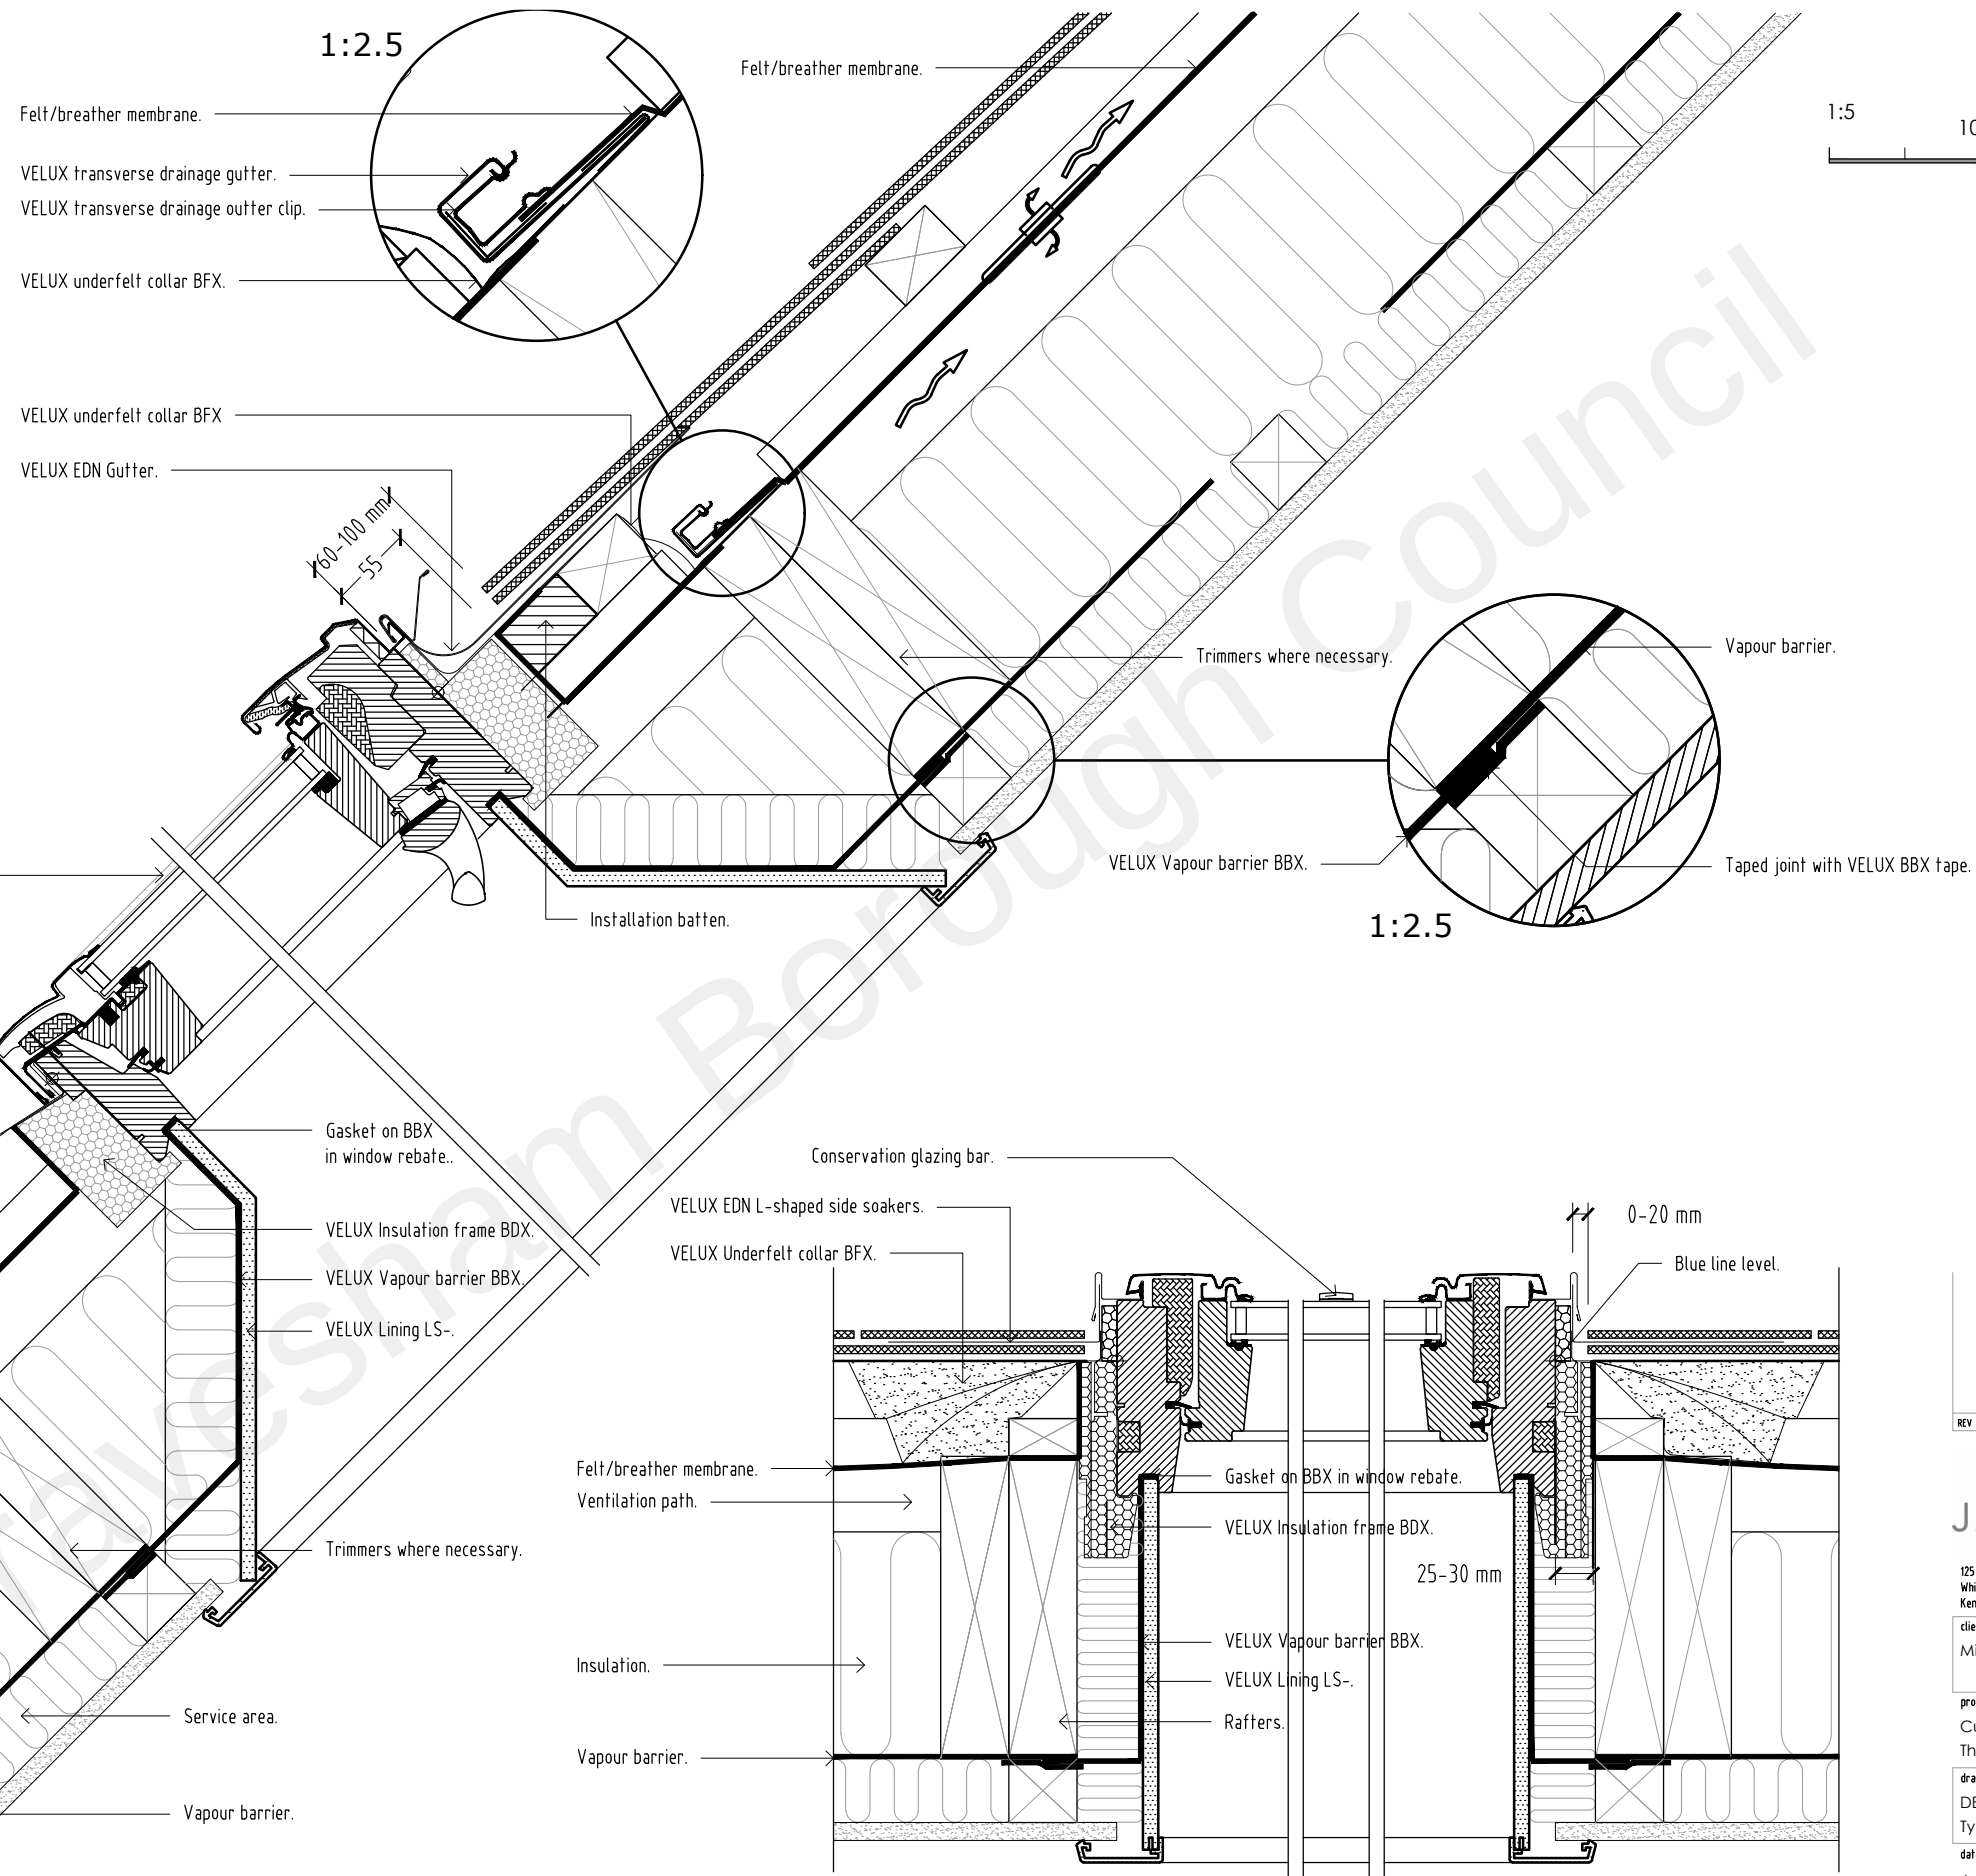

Section A-A scale 1:5

Section B-B scale 1:5

REV	DESCRIPTION	DATE	BY	CHKD

TURNER
JACKSON+DAY
ASSOCIATES

125 John Wilson Business Park
Whitstable
Kent CT15 3QT

t: 01227 261453
e: enquiries@tjda.co.uk
www.turnerjacksonday.co.uk

client details

Mile Property Group Ltd

project details

Custom House
The Terrace, Gravesend, DA12 2DE

drawing title

DETAIL 02
Typical New Rooflight Detail

date

scale

drawn by

checked by

Apr'21

As in'd @A3

AR

project no:

drawing no.

revision

1735

101