


SCALE BAR @ 1:200

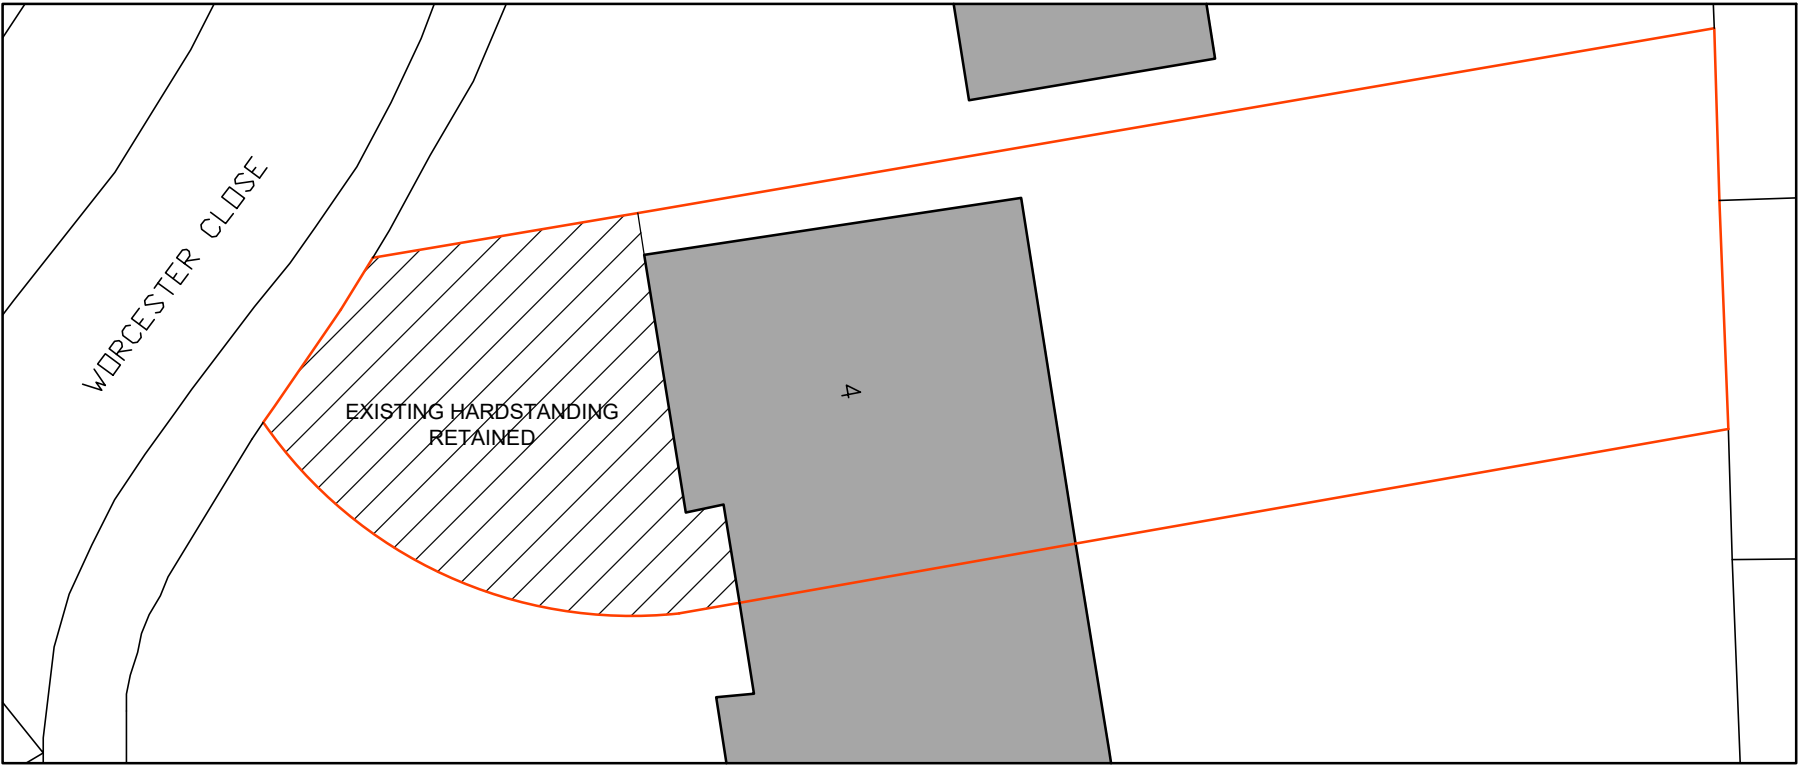

BLOCK PLAN AS EXISTING &
AS PROPOSED
(NO CHANGE)
(1:200)

Date	No	Revision
Penfold Project Services Epmarket, Wrotham Road, Meopham, Kent, DA13 0JH Telephone: 01474 816690 e-mail: apenfold448@btinternet.com		
Job Title:	4 WORCESTER CLOSE ISTEAD RISE GRAVESEND KENT DA13 9LB	
Dwg Title:	BLOCK PLANS AS EXISTING & AS PROPOSED	
Scale:	1:200 @ A3	
Dwg No.:	04	
Date:	June 2025	