


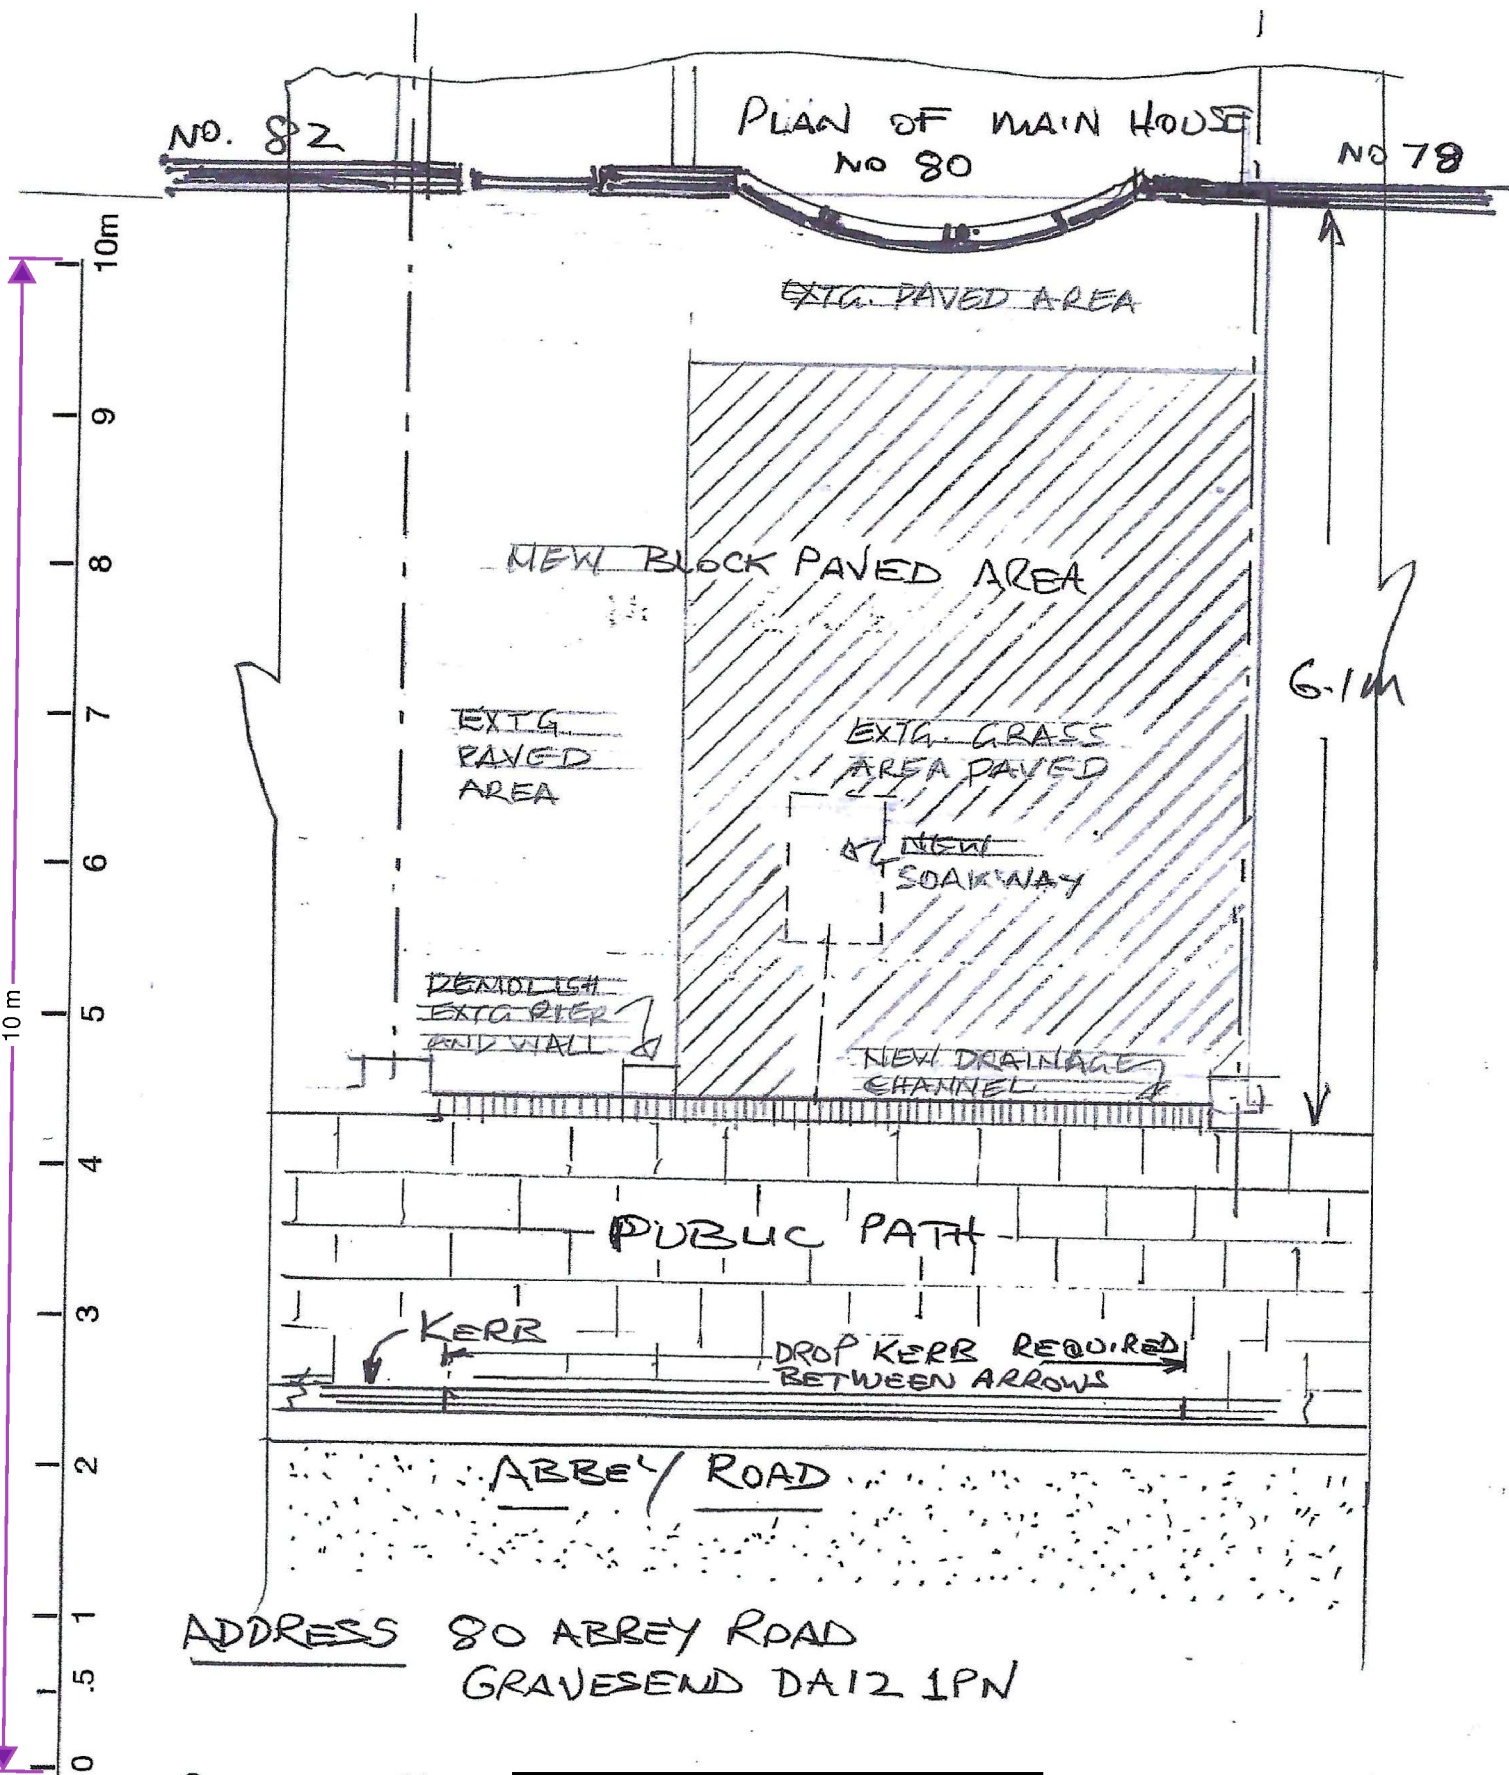

ADDRESS 80 ABBEY ROAD
GRAVESEND DA12 1PN

CUSTOMER:-



SCALE 1:50