




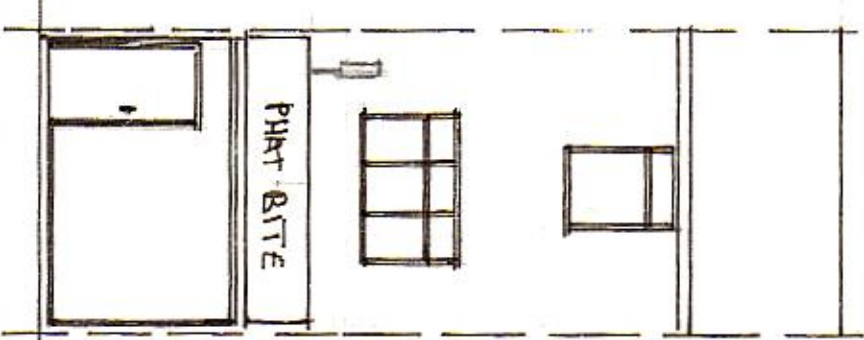


PROPOSED FRONT ELEVATION.

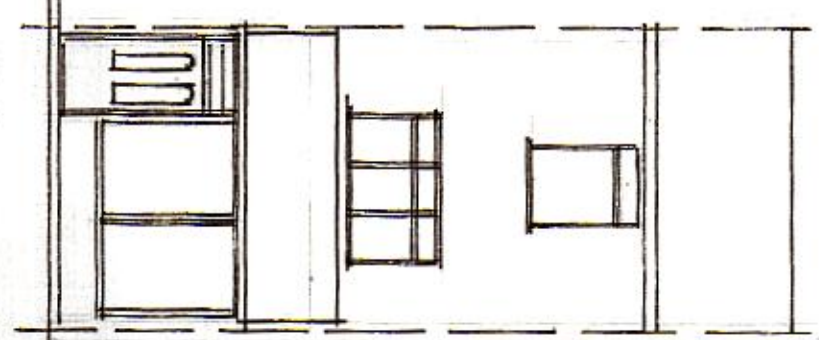


EXISTING FRONT ELEVATION.

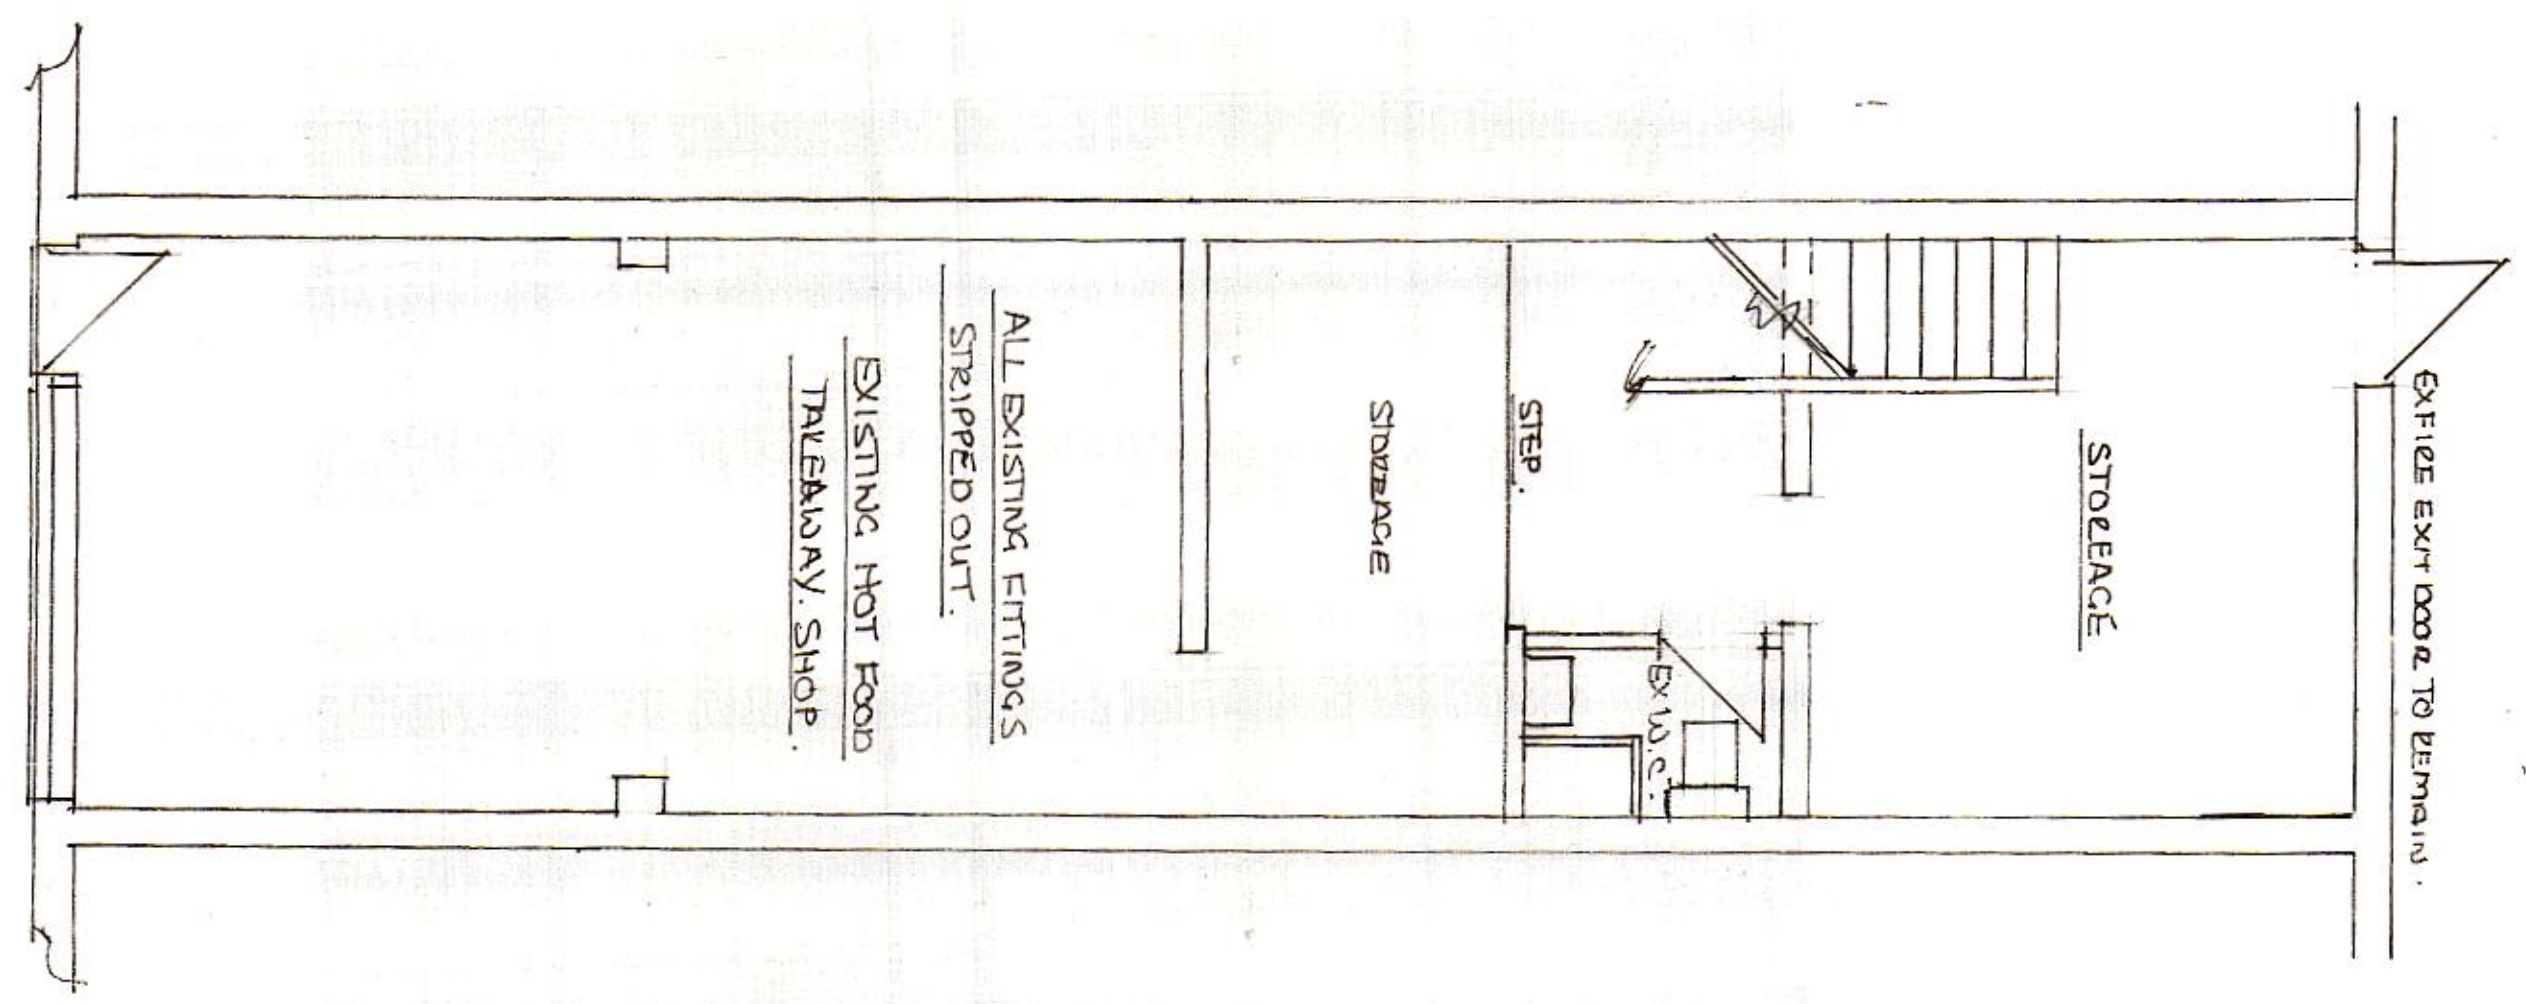


EXISTING GROUND FLOOR.

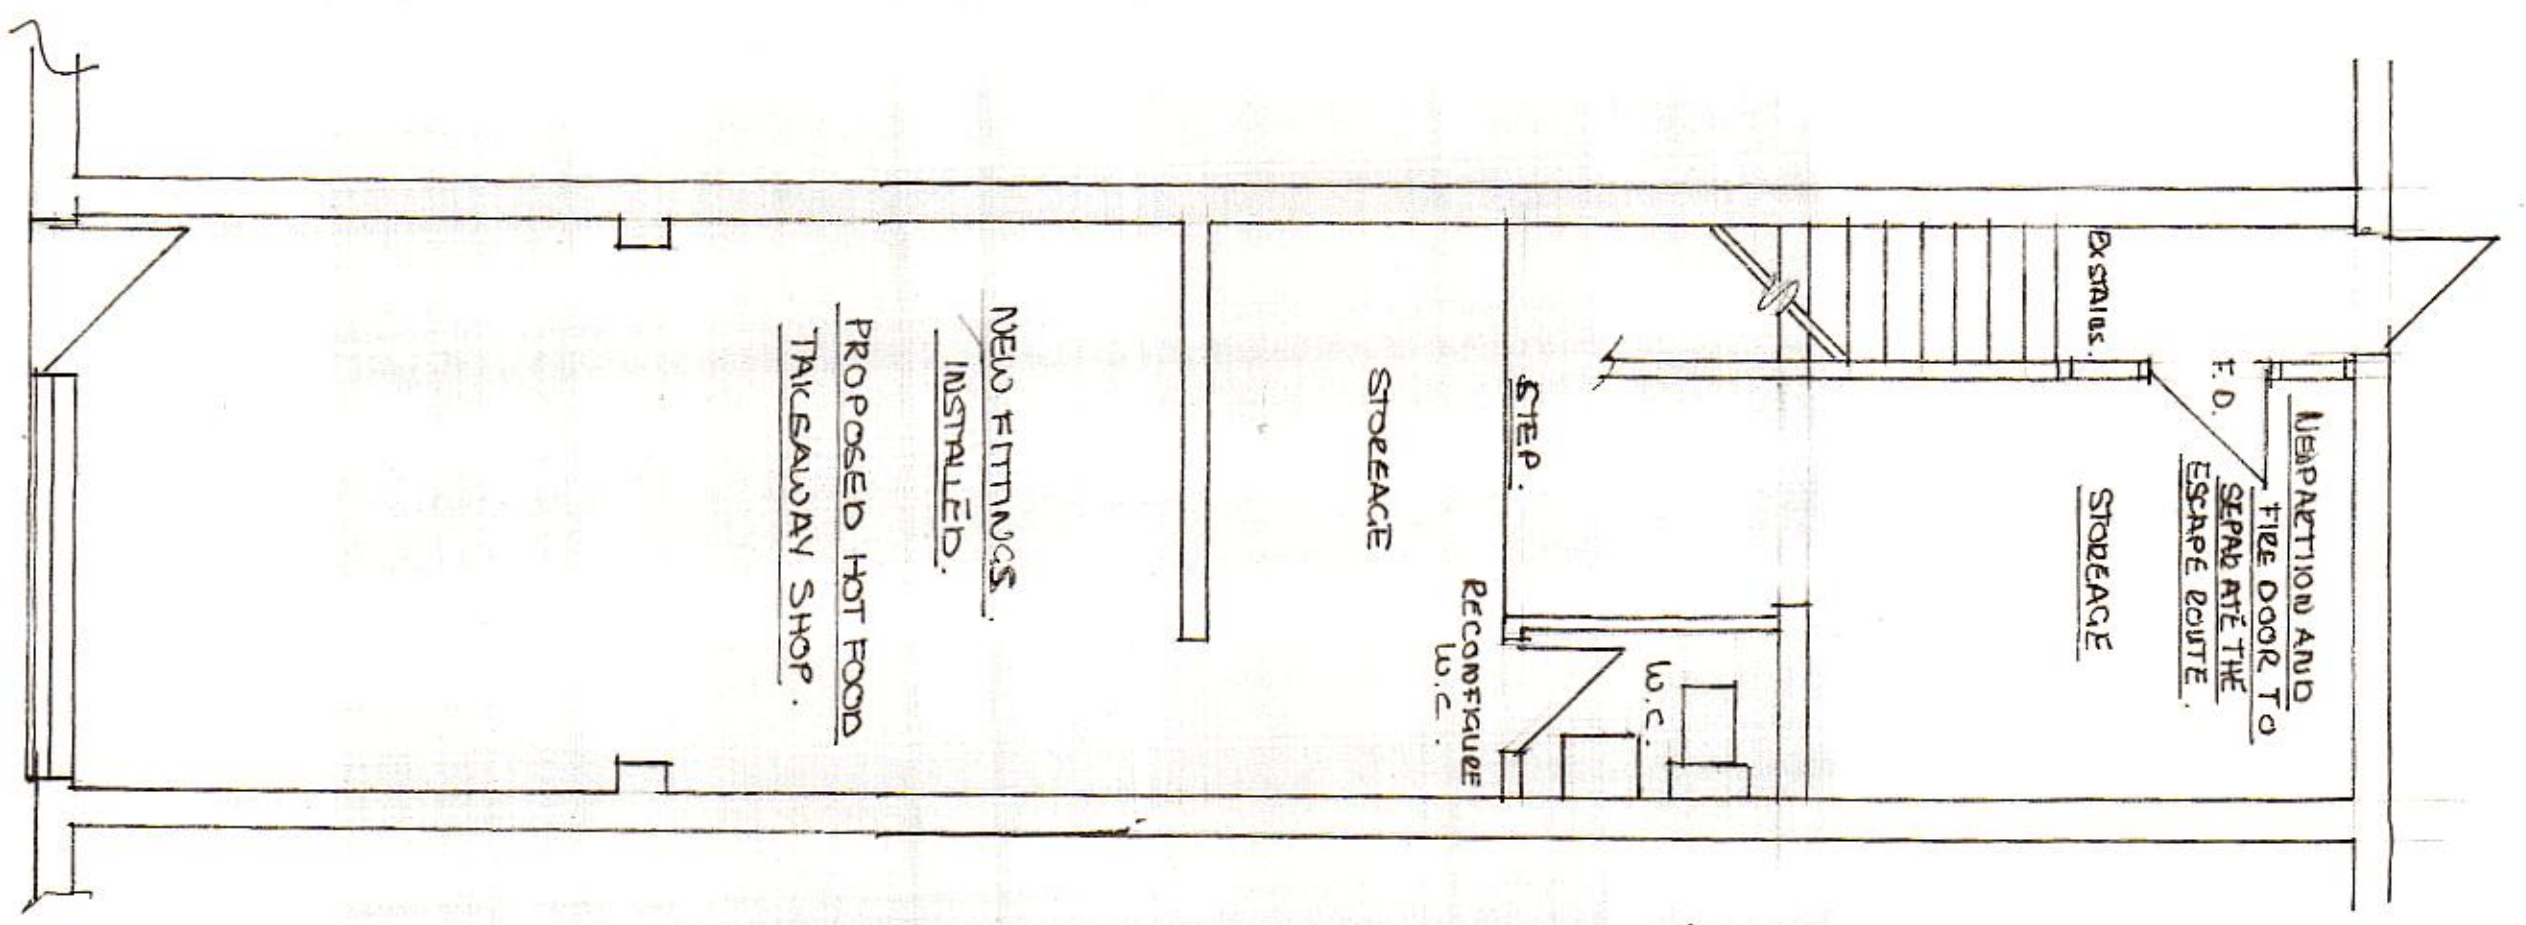

PROPOSED GROUND FLOOR.

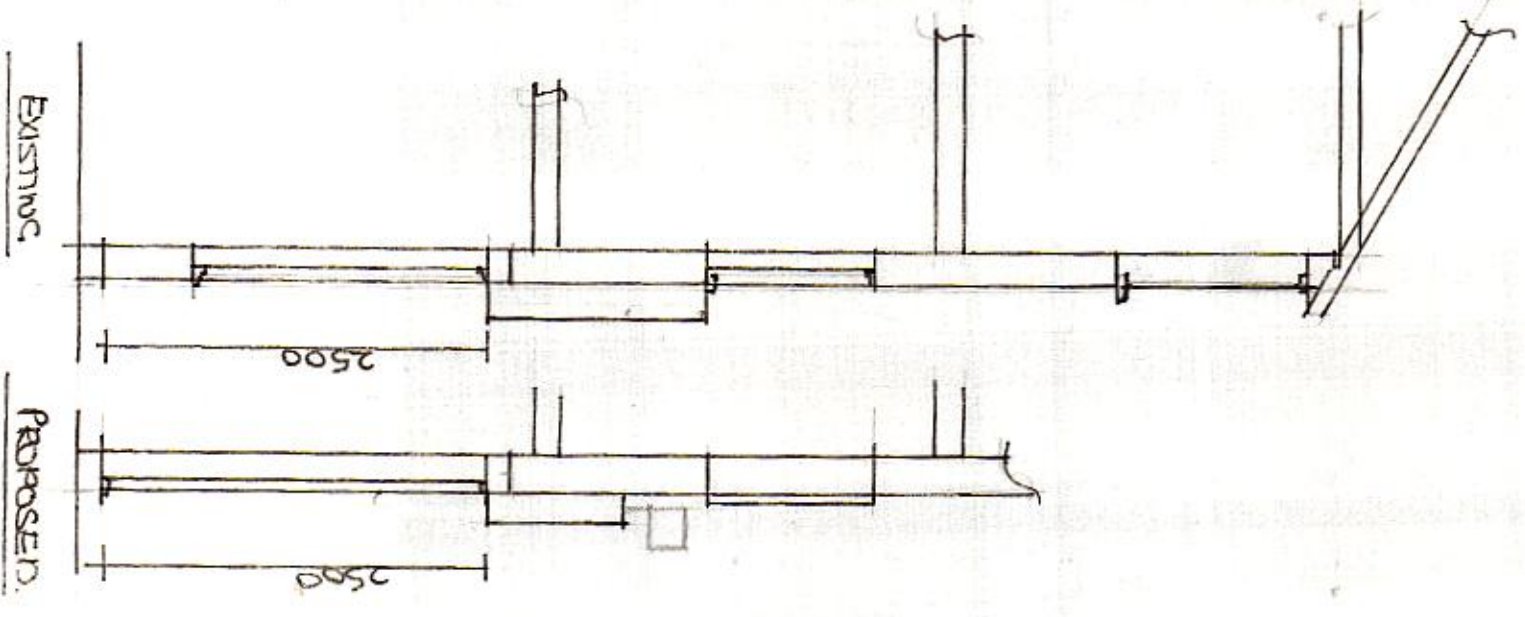

SECTIONS THROUGH FRONT WALL.

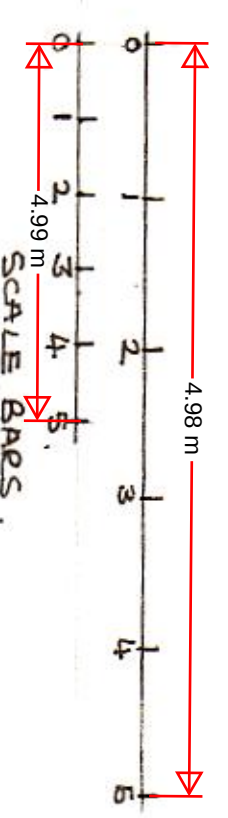

SCALE BARS.

PROJECT	DRAWING	SCALES
PROPOSED NEW SHOP FRONT AND FACSSIA AT 68 NEW ROAD, CRAVESEND KENT DA11 0AE	PLANS, SECTIONS ELEVATIONS.	1:50 1:100 DWG N°.
		R/c/m/10/1.