


0 10 20 30 40 50m
Scale 1:1250

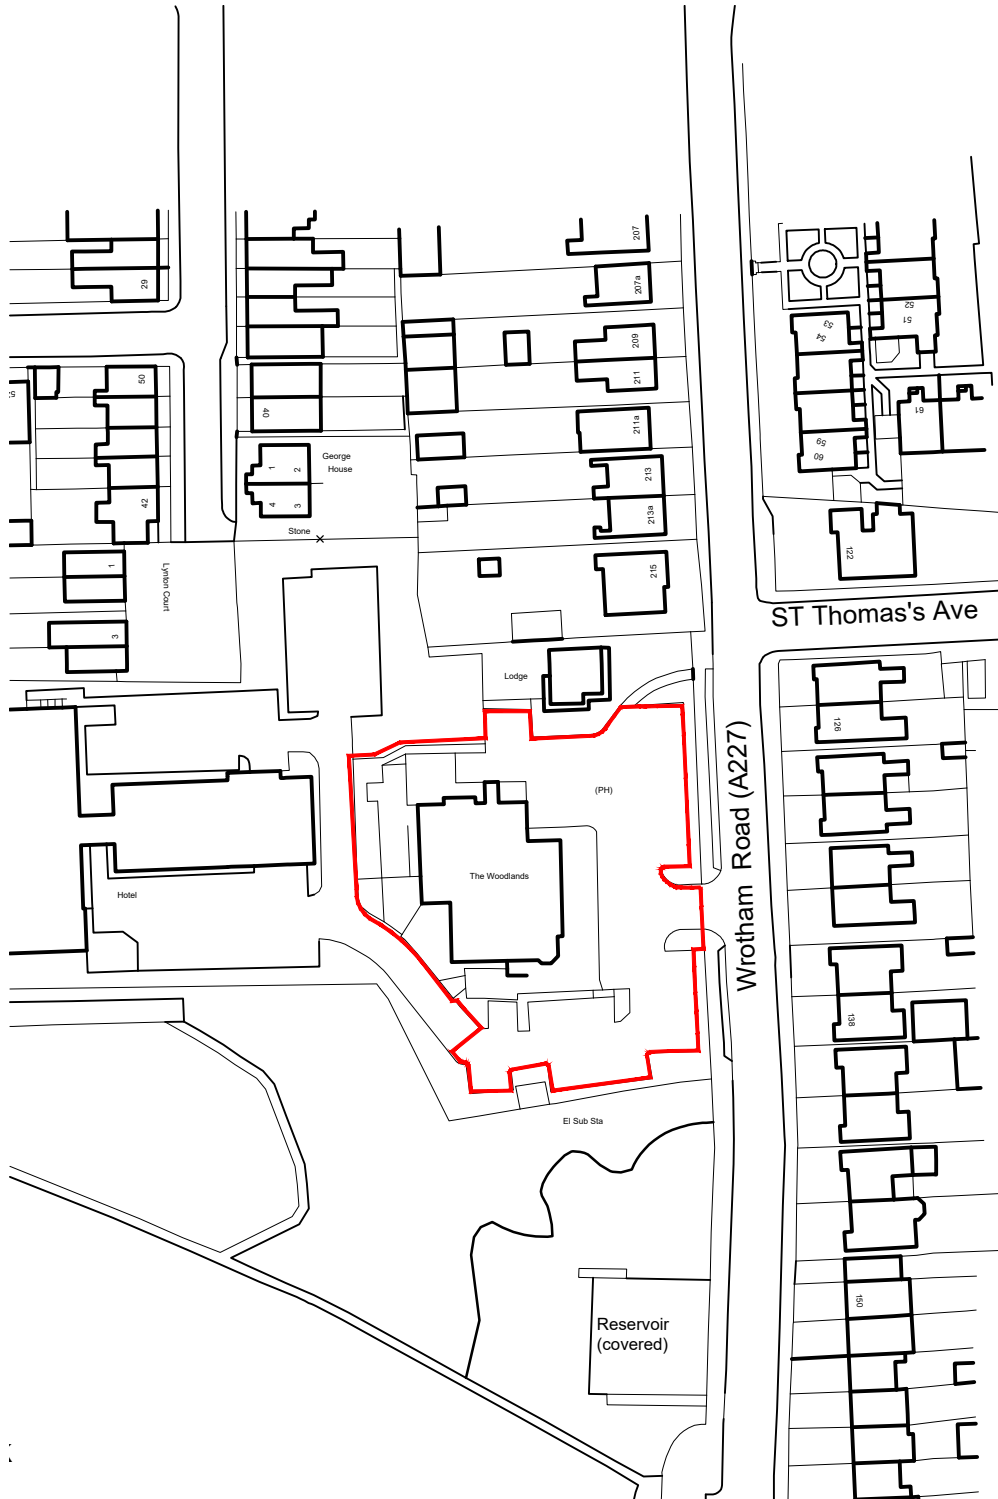

Site Location Plan
Scale 1:1250

Location Plan (Signage Application)

NOTES

- All dimensions and levels are to be checked on site.
- Any discrepancies are to be reported to the architect before any work commences.
- Whilst information on this sheet is issued to scale, scaling directly from this drawing may result in inaccuracies. For precise measurements, refer to the stated dimensions or contact the Architect.
- This drawing shall not be reproduced without express written permission from AEW.
- Title overlay drawings and ownership boundaries are produced using all reasonable endeavours. AEW cannot be responsible for the accuracy or scale discrepancy of base plans supplied to them.
- All works are to be undertaken in accordance with Building Regulations and the latest British Standards.
- All proprietary materials and products are to be used strictly in accordance with the manufacturers recommendations.

Project Notes

- All drawings to be read in conjunction with all other drawings as noted on issue sheet.
- Drawing based on: OS pro map 100022432 Glanville Survey drawing No. 4240315-4103

Application Boundary:



A	20/03/2026	AJL	BSC
Application boundary updated.			
-	19/02/2026	MC	AJL
Initial Issue			
REV	Date	Drawn by:-	Checked by:-
Purpose of Issue			
For Approval			
drawing stage Planning			
client			

McDonald's Restaurants Ltd

project Gravesend, The Woodlands, DA11 7LF store 2741

drawing title
Location Plan
(Signage Application)

date 19/02/2026 drawn MC
scale@A4 1:1250 checked AJL

Planning

Rev A

Job No 14009_AEW_2741_0101

aew architects
0161 214 4370
www.aewarchitects.com

