



Proposed Elevation A (East)
Scale 1:100




Proposed Elevation B (North)
Scale 1:100



Proposed Elevation C (West)
Scale 1:100



Proposed Elevation D (South)
Scale 1:100

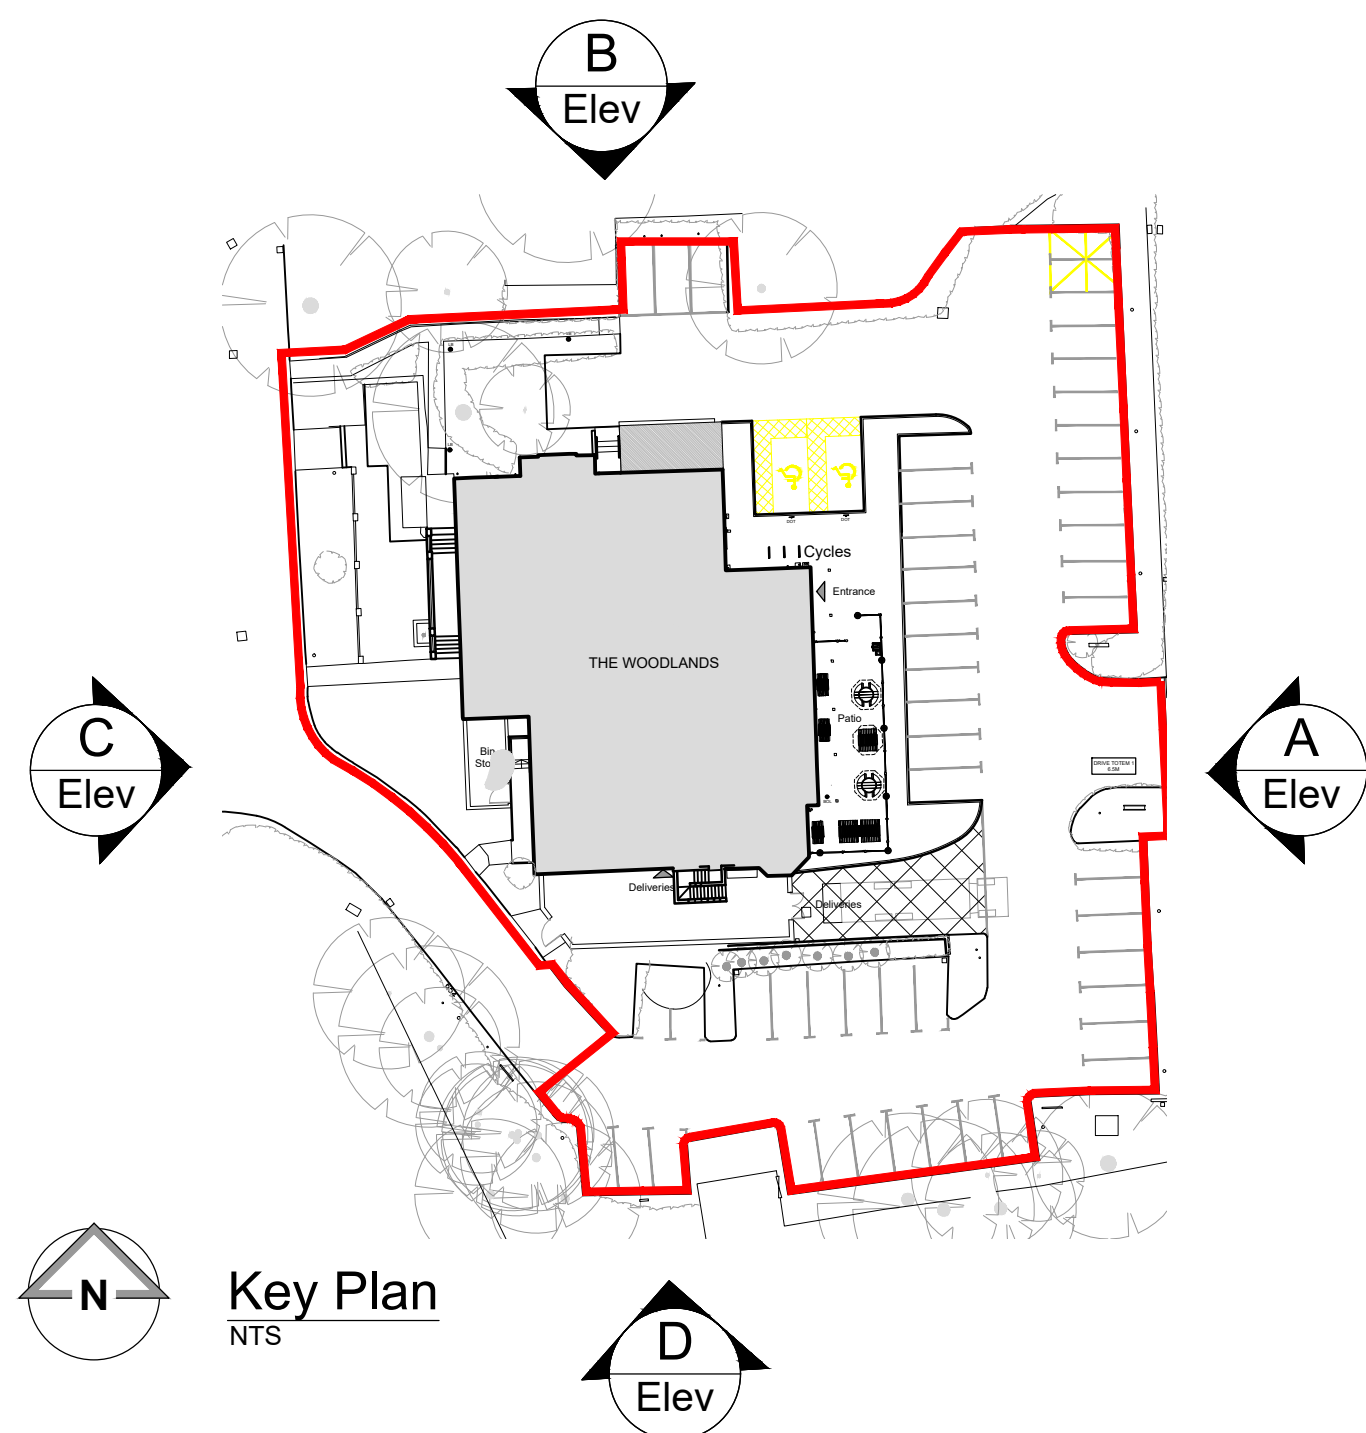

Proposed Building Signage Elevations (Signage Application)

- NOTES**
- All dimensions and levels are to be checked on site.
 - Any discrepancies are to be reported to the architect before any work commences.
 - Whilst information on this sheet is issued to scale, scaling directly from this drawing may result in inaccuracies. For precise measurements, refer to the stated dimensions or contact the Architect.
 - This drawing shall not be reproduced without express written permission from AEW.
 - Title overlay drawings and ownership boundaries are produced using all reasonable endeavours. AEW cannot be responsible for the accuracy or scale discrepancy of base plans supplied to them.
 - All works are to be undertaken in accordance with Building Regulations and the latest British Standards.
 - All proprietary materials and products are to be used strictly in accordance with the manufacturers recommendations.

- Project Notes**
- All drawings to be read in conjunction with all other drawings as noted on issue sheet.
 - Drawing based on:
 - Client's Survey drawing 4240315-4703-4803
 - Acoustic Associates Plant Noise Impact Assessment ref 16274

C	31/03/2028	A.J.L.	BSC
Signage details and schedule updated.			
B	20/03/2028	A.J.L.	BSC
Key plan, signage arrangement and schedule updated.			
A	04/03/2028	MC	A.J.L.
Proposed door and stair for fire escape only shown to elevation B			
-	19/02/2028	MC	A.J.L.
Initial Issue			
REV	Date	Drawn by:-	Checked by:-
Purpose of Issue			
For Information			
Drawing stage: Planning			
Client			

McDonald's Restaurants Ltd		
Project	Gravesend, The Woodlands, DA11 7LP	2741

Drawing title	Proposed Building Signage Elevations (Signage Application)
---------------	--

Date	19/02/2028	Drawn	MC
Scale/AD	1:100	checked	A.J.L.

Digital & Signage Schedule							
Signage Reference	Qty.	Size mm (WxDxH)	Materials	Colour	Height Above Ground	Extent of Projection (mm)	Height of Text (mm)
Sign 1 Roof Letters	1	5455 x 100 x 600	White acrylic "McDonald's" text.	RAL 9910 White	Refer to elevations	N/A	600
Sign 7 UK Arch	1	1373 x 100 x 1200	Yellow acrylic "Golden Arch" symbol.	B610E53 Yellow	Refer to elevations	N/A	1200

Planning