



Existing Elevation A (East)
Scale 1:100




Existing Elevation B (North)
Scale 1:100



Existing Elevation C (West)
Scale 1:100



Existing Elevation D (South)
Scale 1:100

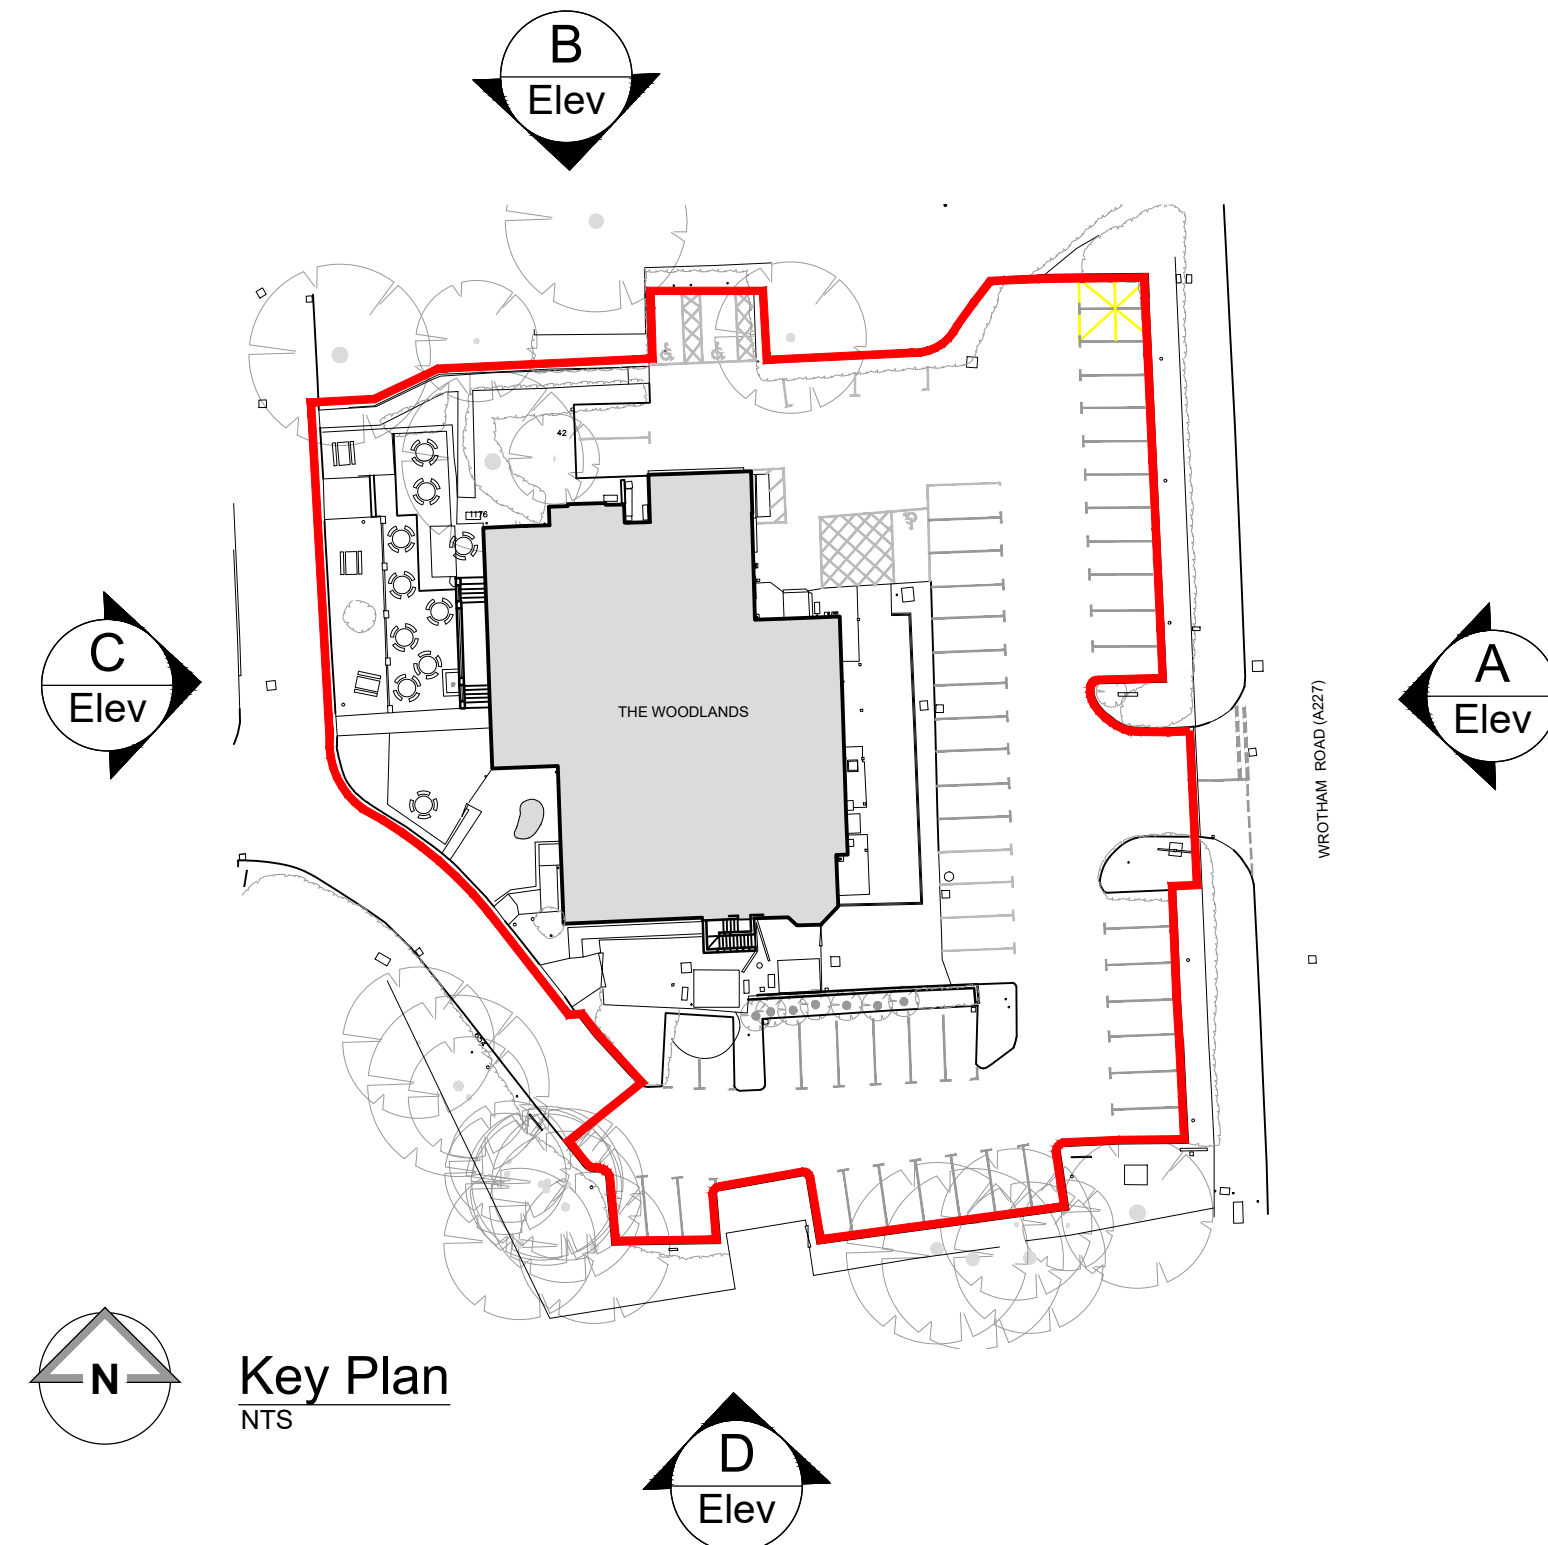

- NOTES
- All dimensions and levels are to be checked on site.
 - Any discrepancies are to be reported to the architect before any work commences.
 - Whilst information on this sheet is issued to scale, scaling directly from this drawing may result in inaccuracies. For precise measurements, refer to the stated dimensions or contact the Architect.
 - This drawing shall not be reproduced without express written permission from AEW.
 - Title overlay drawings and ownership boundaries are produced using all reasonable endeavours. AEW cannot be responsible for the accuracy or scale discrepancy of base plans supplied to them.
 - All works are to be undertaken in accordance with Building Regulations and the latest British Standards.
 - All proprietary materials and products are to be used strictly in accordance with the manufacturers recommendations.

- Project Notes
- All drawings to be read in conjunction with all other drawings as noted on issue sheet.
 - Drawing based on: Stanville Survey drawing 4240315-1702-4803

	20/03/2026	A.J.L.	BSC
Key plan updated.			
	13/02/2026	A.J.L.	BSC
Initial Issue			
REV	Date	Drawn by :-	Checked by :-
Purpose of Issue			
For Approval			
Drawing stage: Planning			
Client			
McDonald's Restaurants Ltd			
project	Gravesend, The Woodlands, DA11 7LF		store 2741
Drawing title			
Existing Building Elevations			
date	13/02/2026	drawn	A.J.L.
scale(s):AO	1:100	checked	BSC