




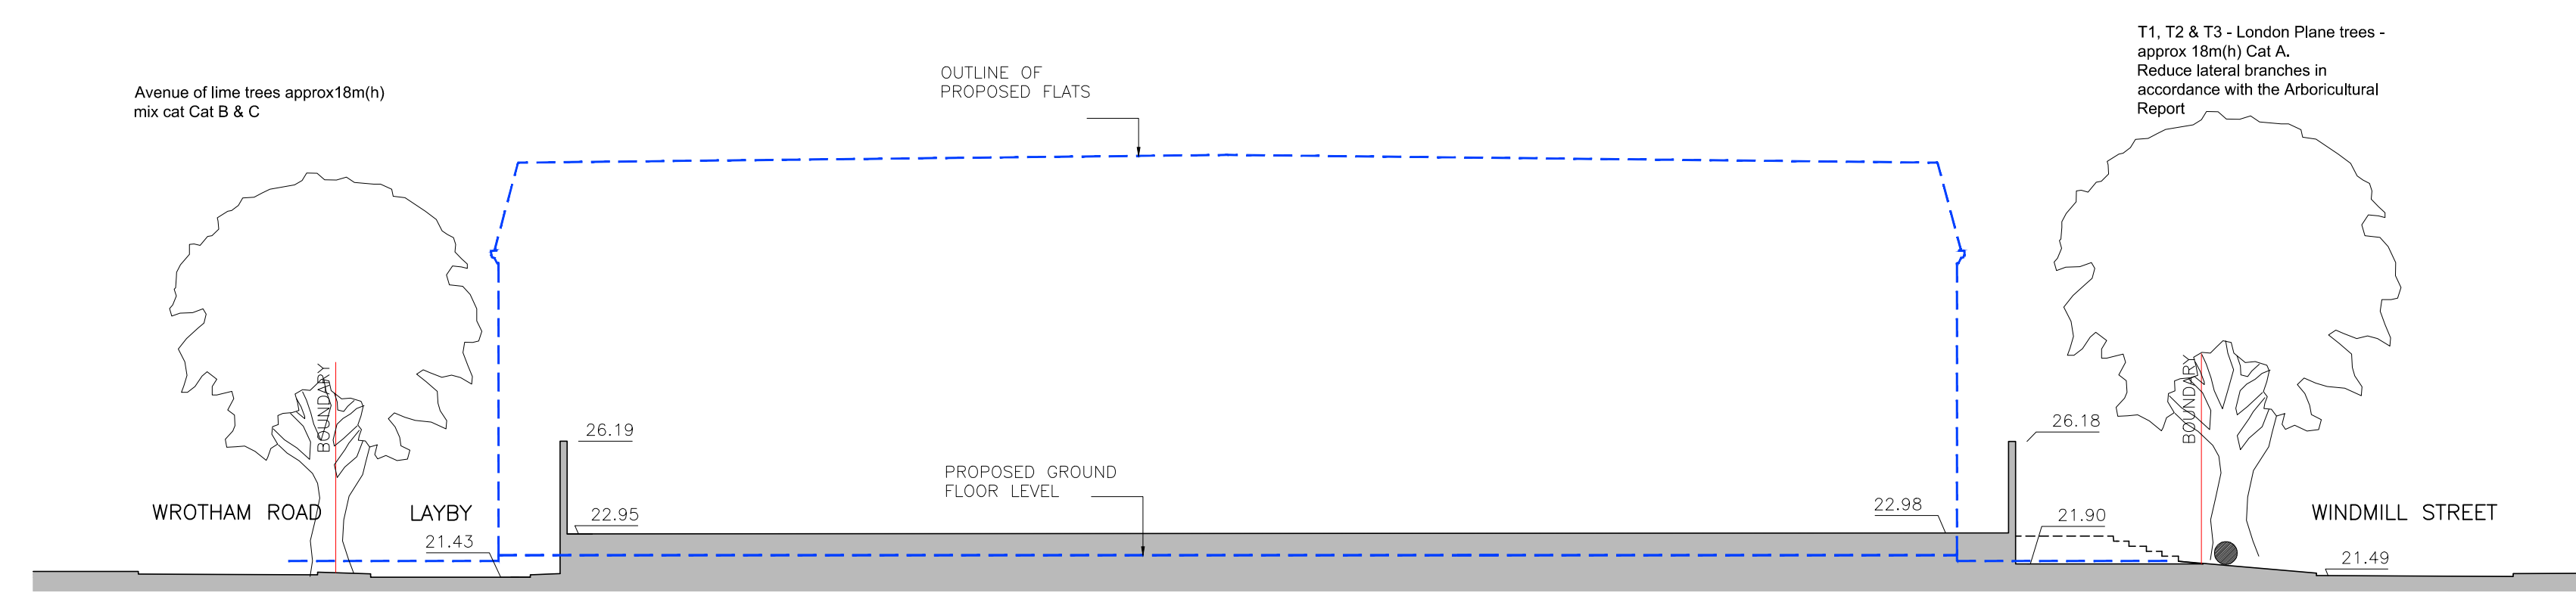



SITE SECTION A-A

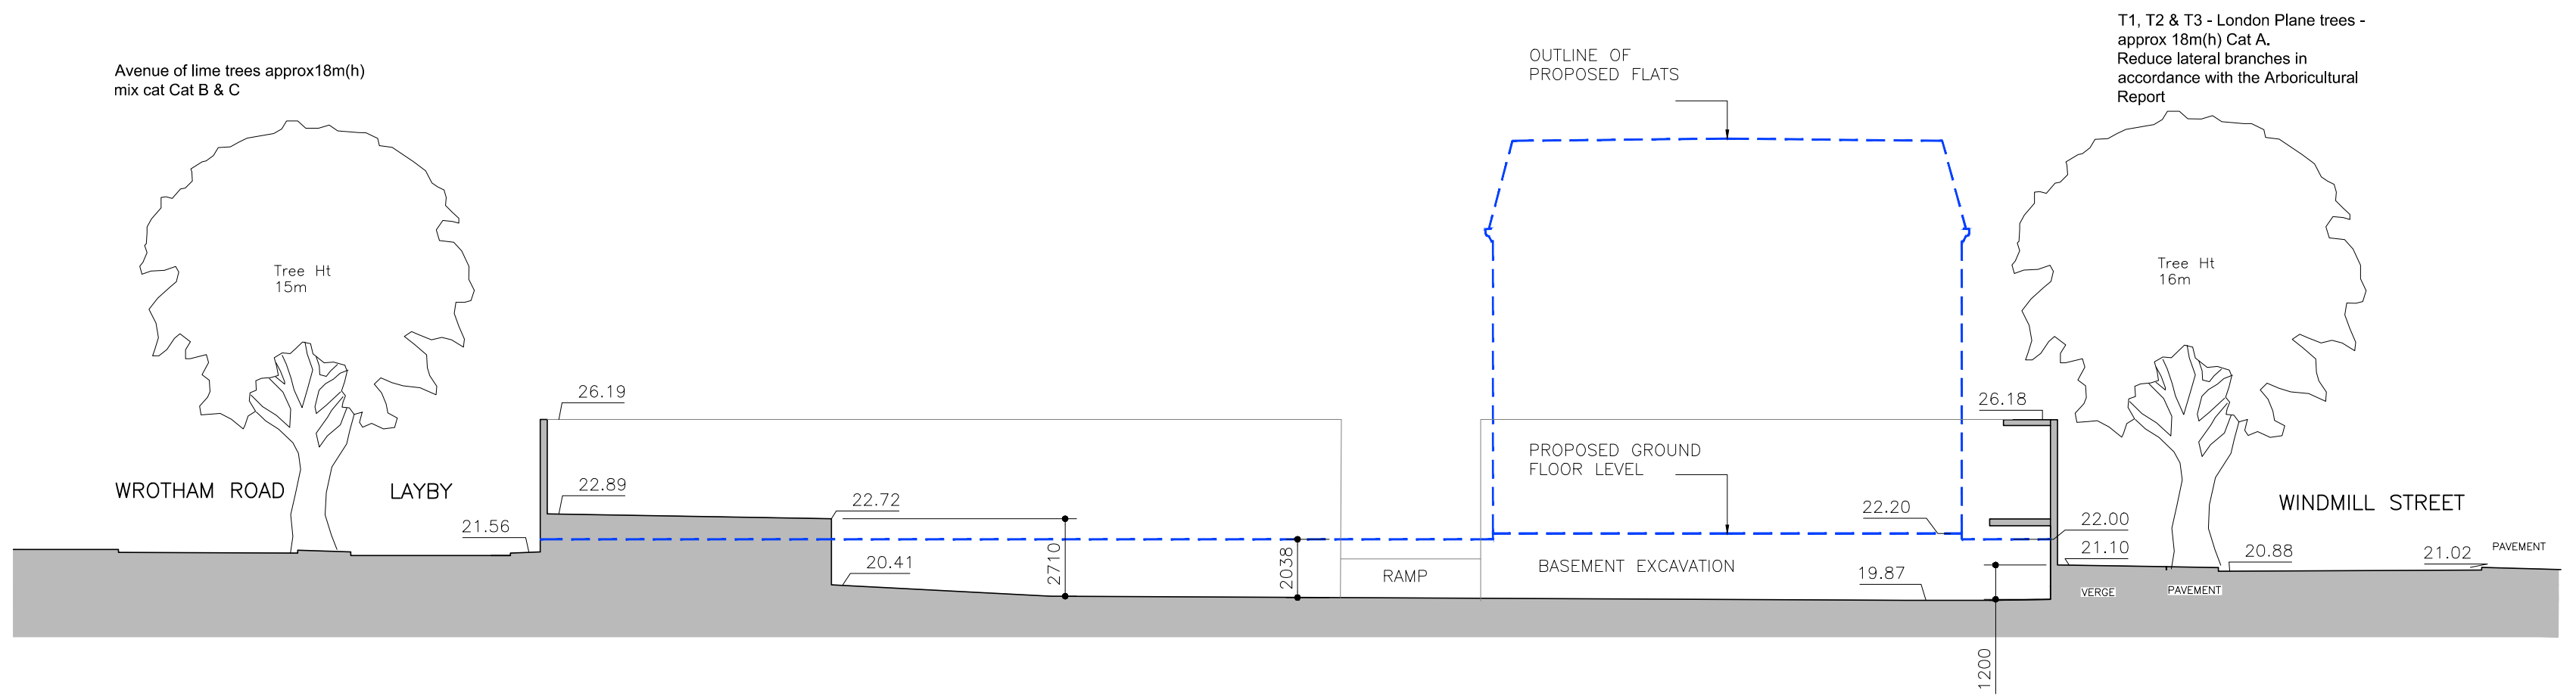


SITE SECTION B-B

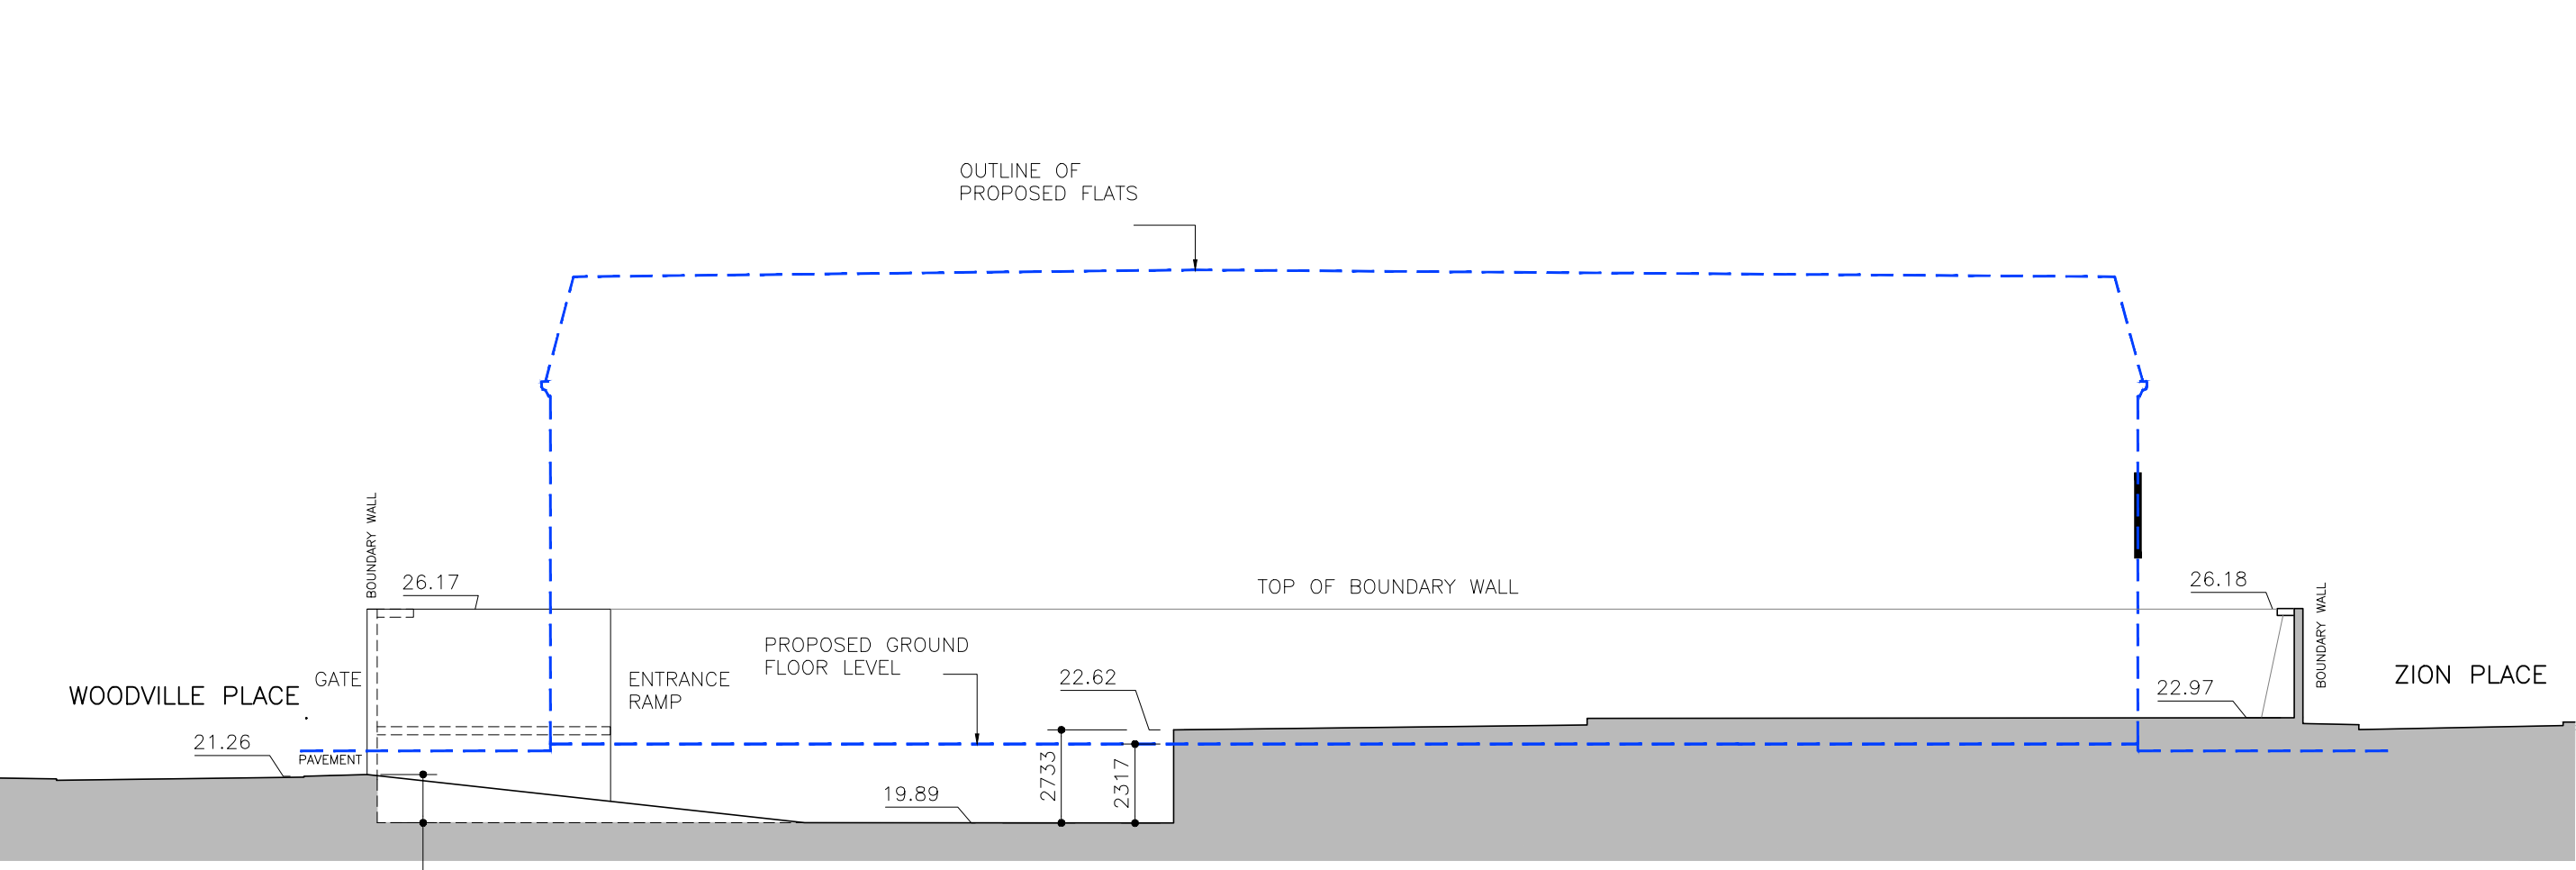


SITE SECTION C-C

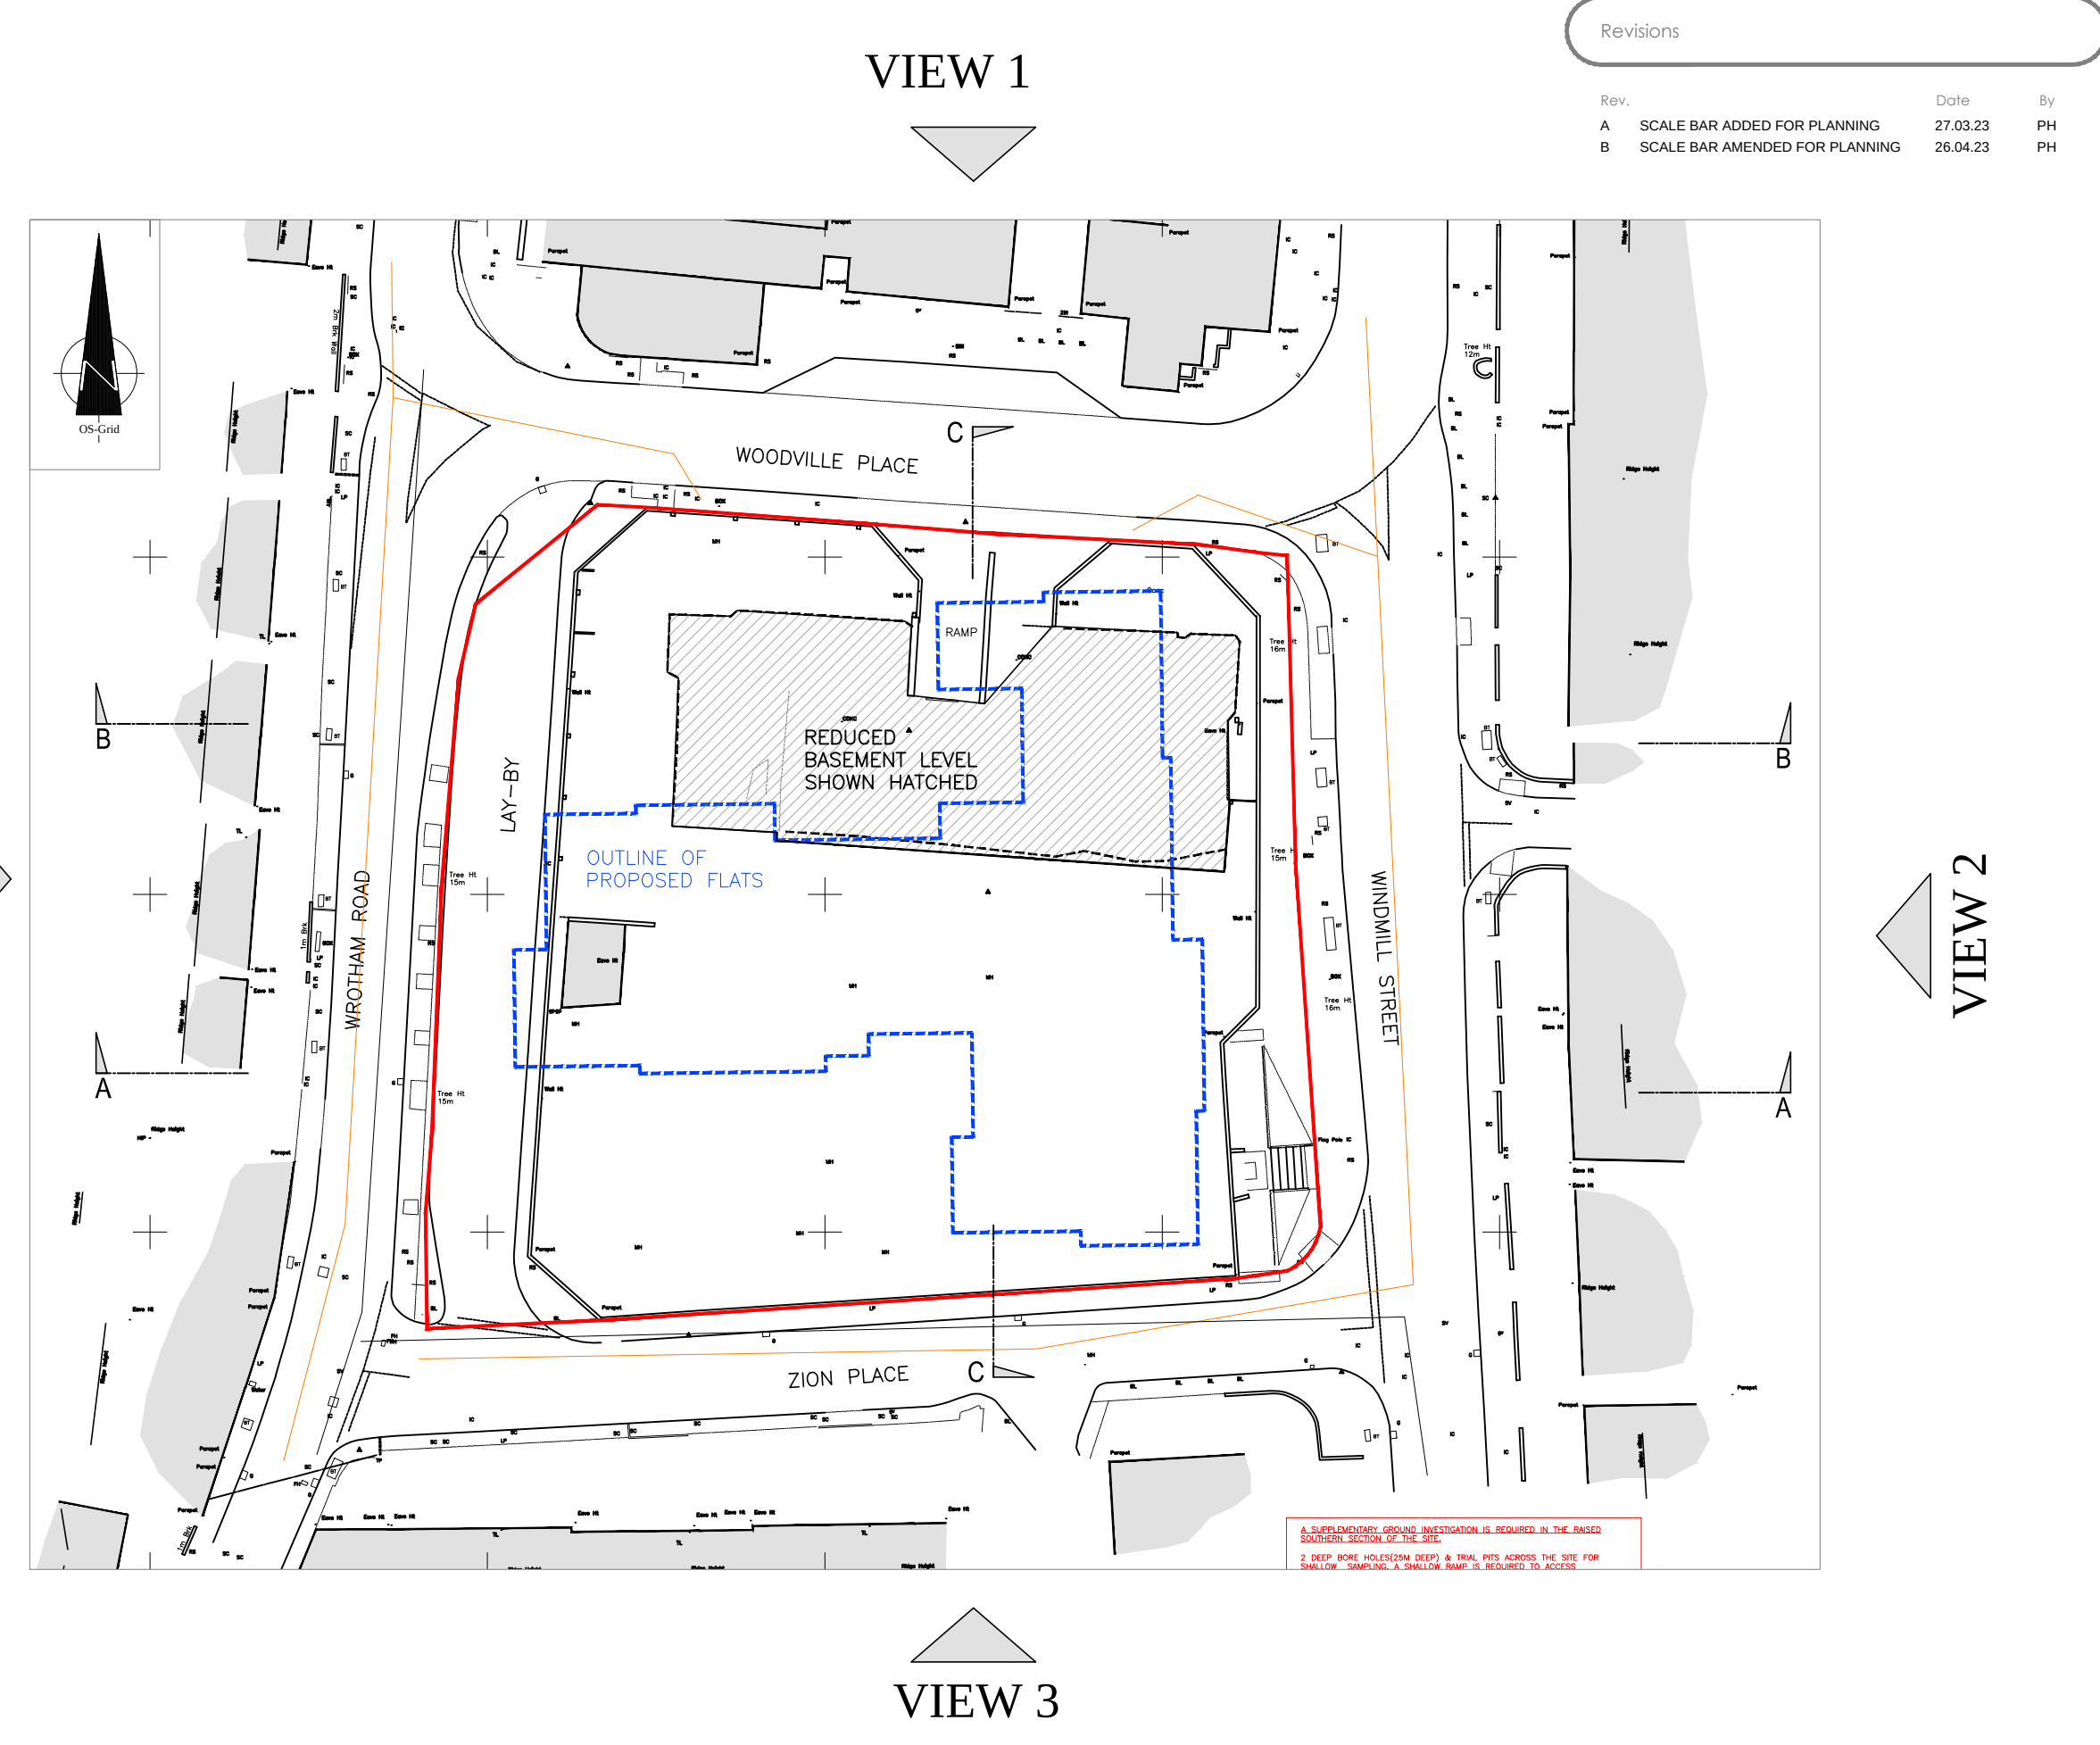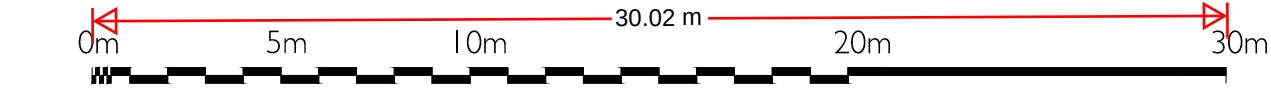


SECTION LOCATION

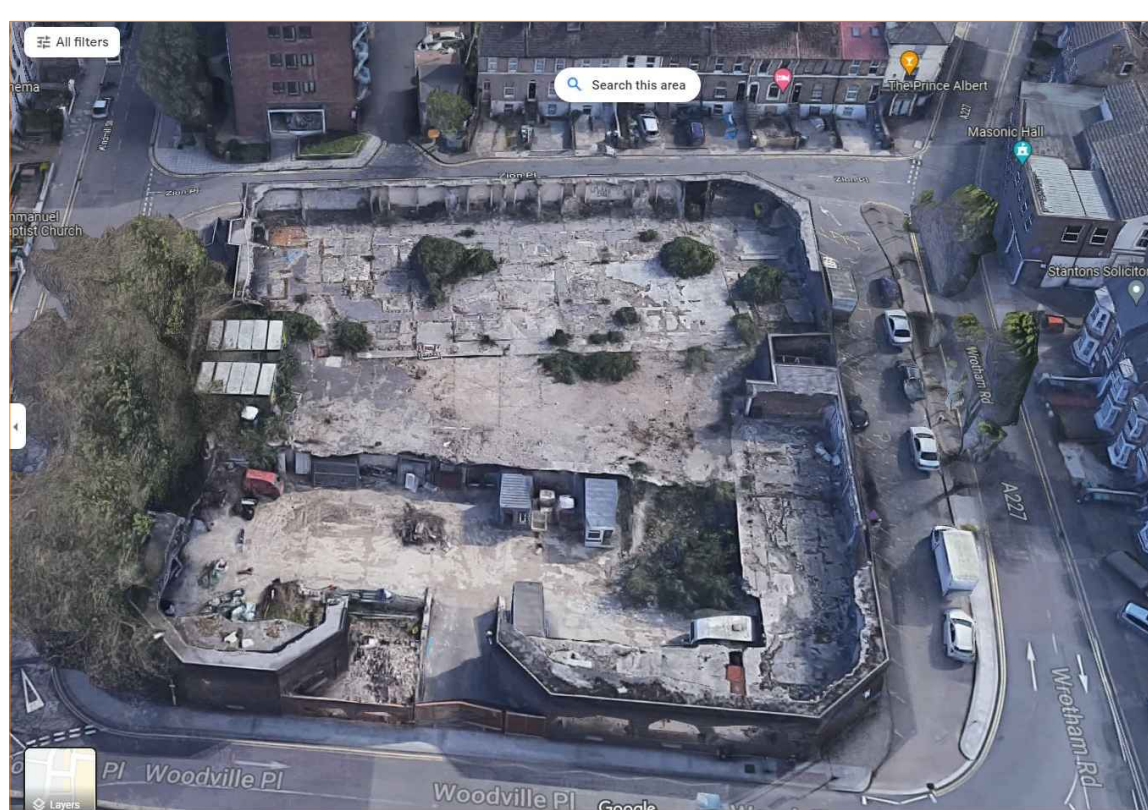


VIEW 1

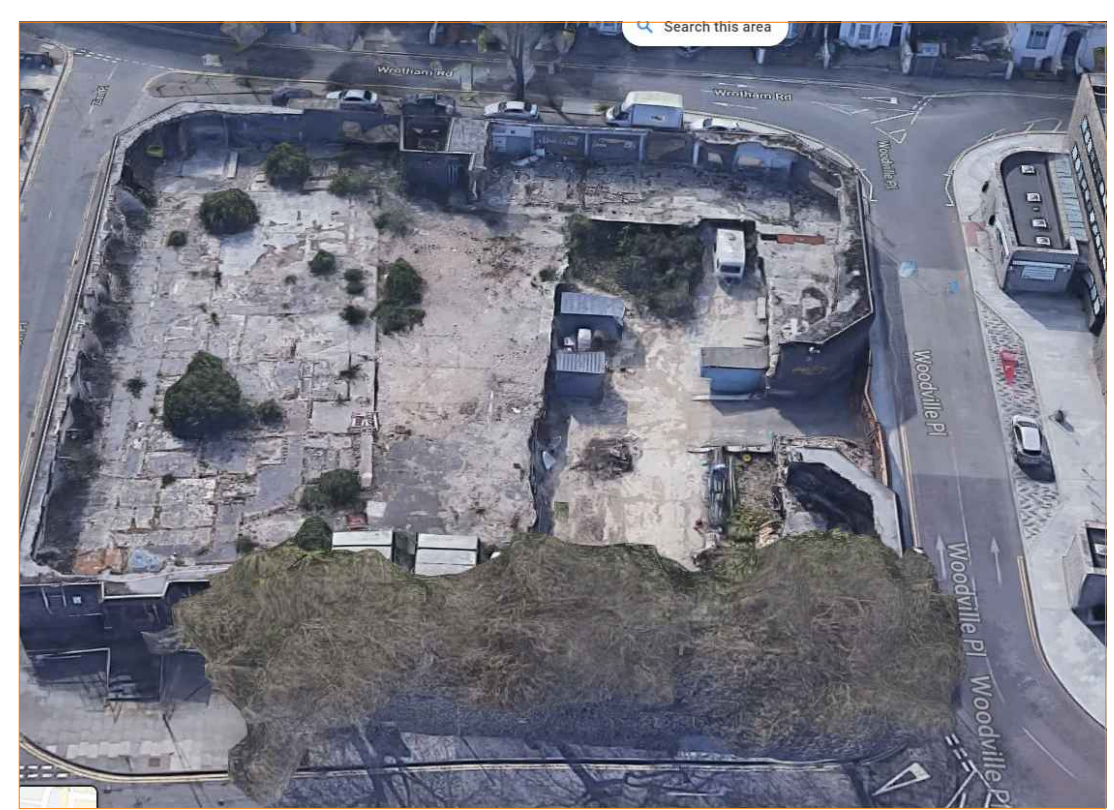

VIEW 2

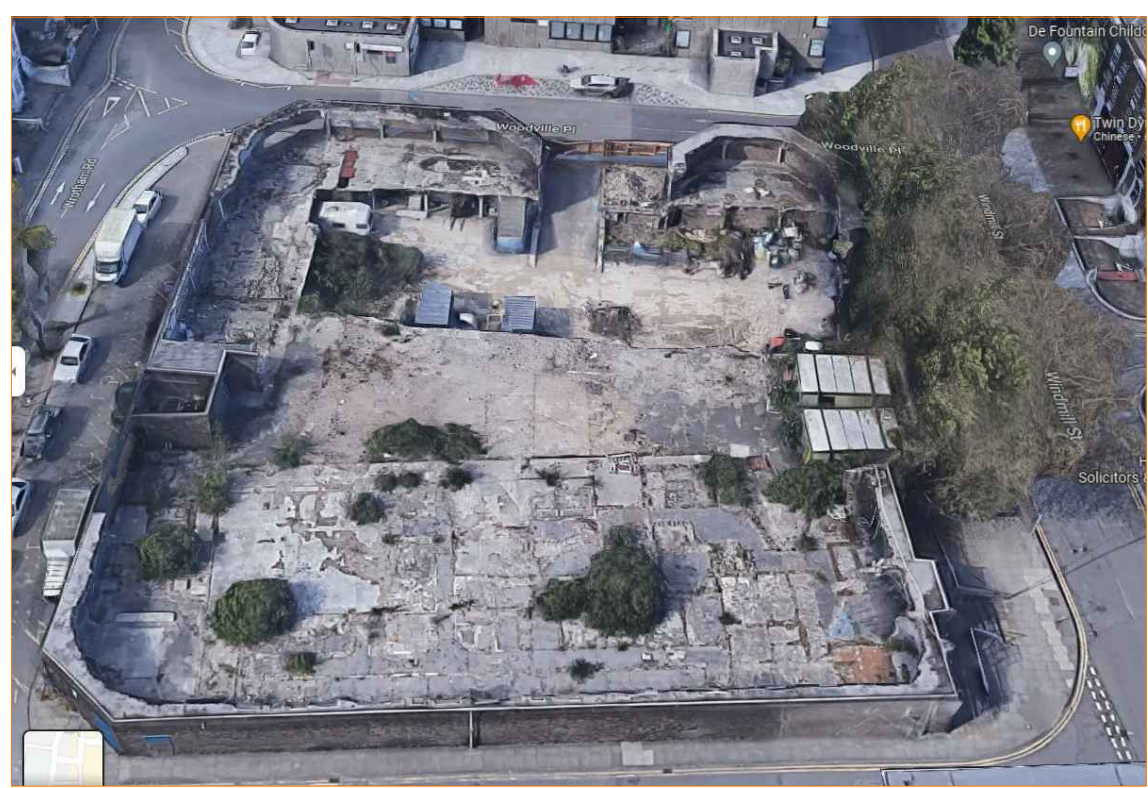

VIEW 3

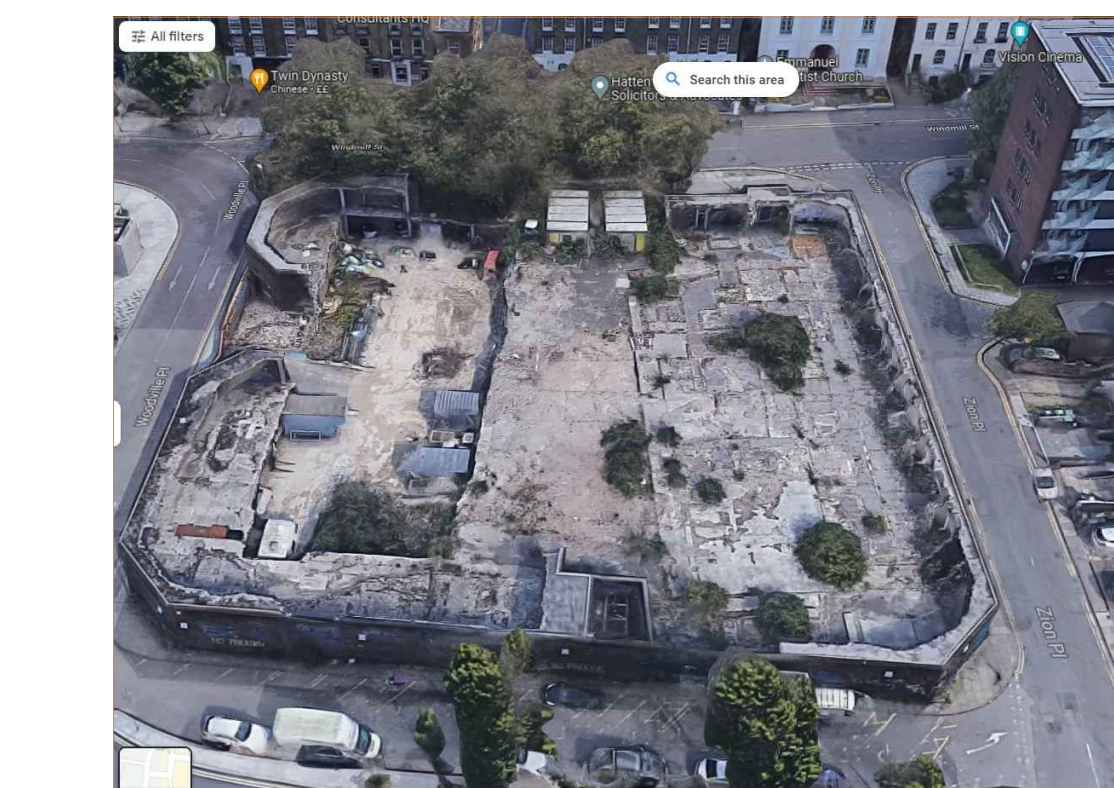

VIEW 4

Revisions

Rev.	Scale	Date	By
A	SCALE BAR ADDED FOR PLANNING	27.03.23	PH
B	SCALE BAR AMENDED FOR PLANNING	26.04.23	PH

BUDGET ISSUE			
Checked by		Date	
Approved by			

COPYRIGHT ACT APPLIES

WHERE ANY CONFLICT OCCURS, COMPANY STANDARD SPECIFICATION IS TO TAKE PRECEDENCE OVER THIS DRAWING UNLESS OTHERWISE NOTED IN WRITING

ALL DIMENSIONS TO BE CHECKED ON SITE WORK TO FIGURED DIMENSIONS ONLY REPORT DISCREPANCIES TO THE ARCHITECT AT ONCE BEFORE PROCEEDING

Churchill Retirement Living

©CHURCHILL RETIREMENT LIVING

Project Title
 PROPOSED RETIREMENT LIVING APARTMENTS
 FORMER POLICE STATION
 133 WINDMILL STREET
 GRAVES END
 DA12 1DB

Drawing Title
 EXISTING SITE SECTIONS

Scale	1:200 @ A1	Date	OCT 2022
Drawn	PJH	Checked	---
Drawing No.	CRL : 20085GD : 201	Rev.	B