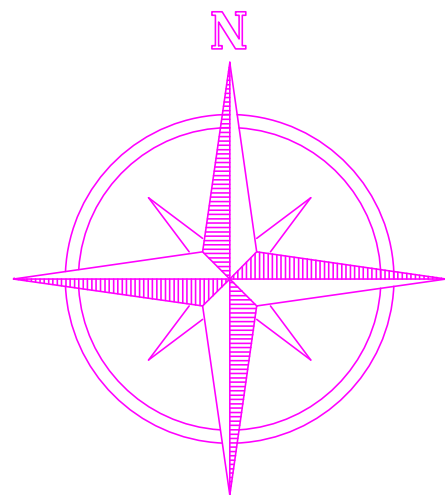
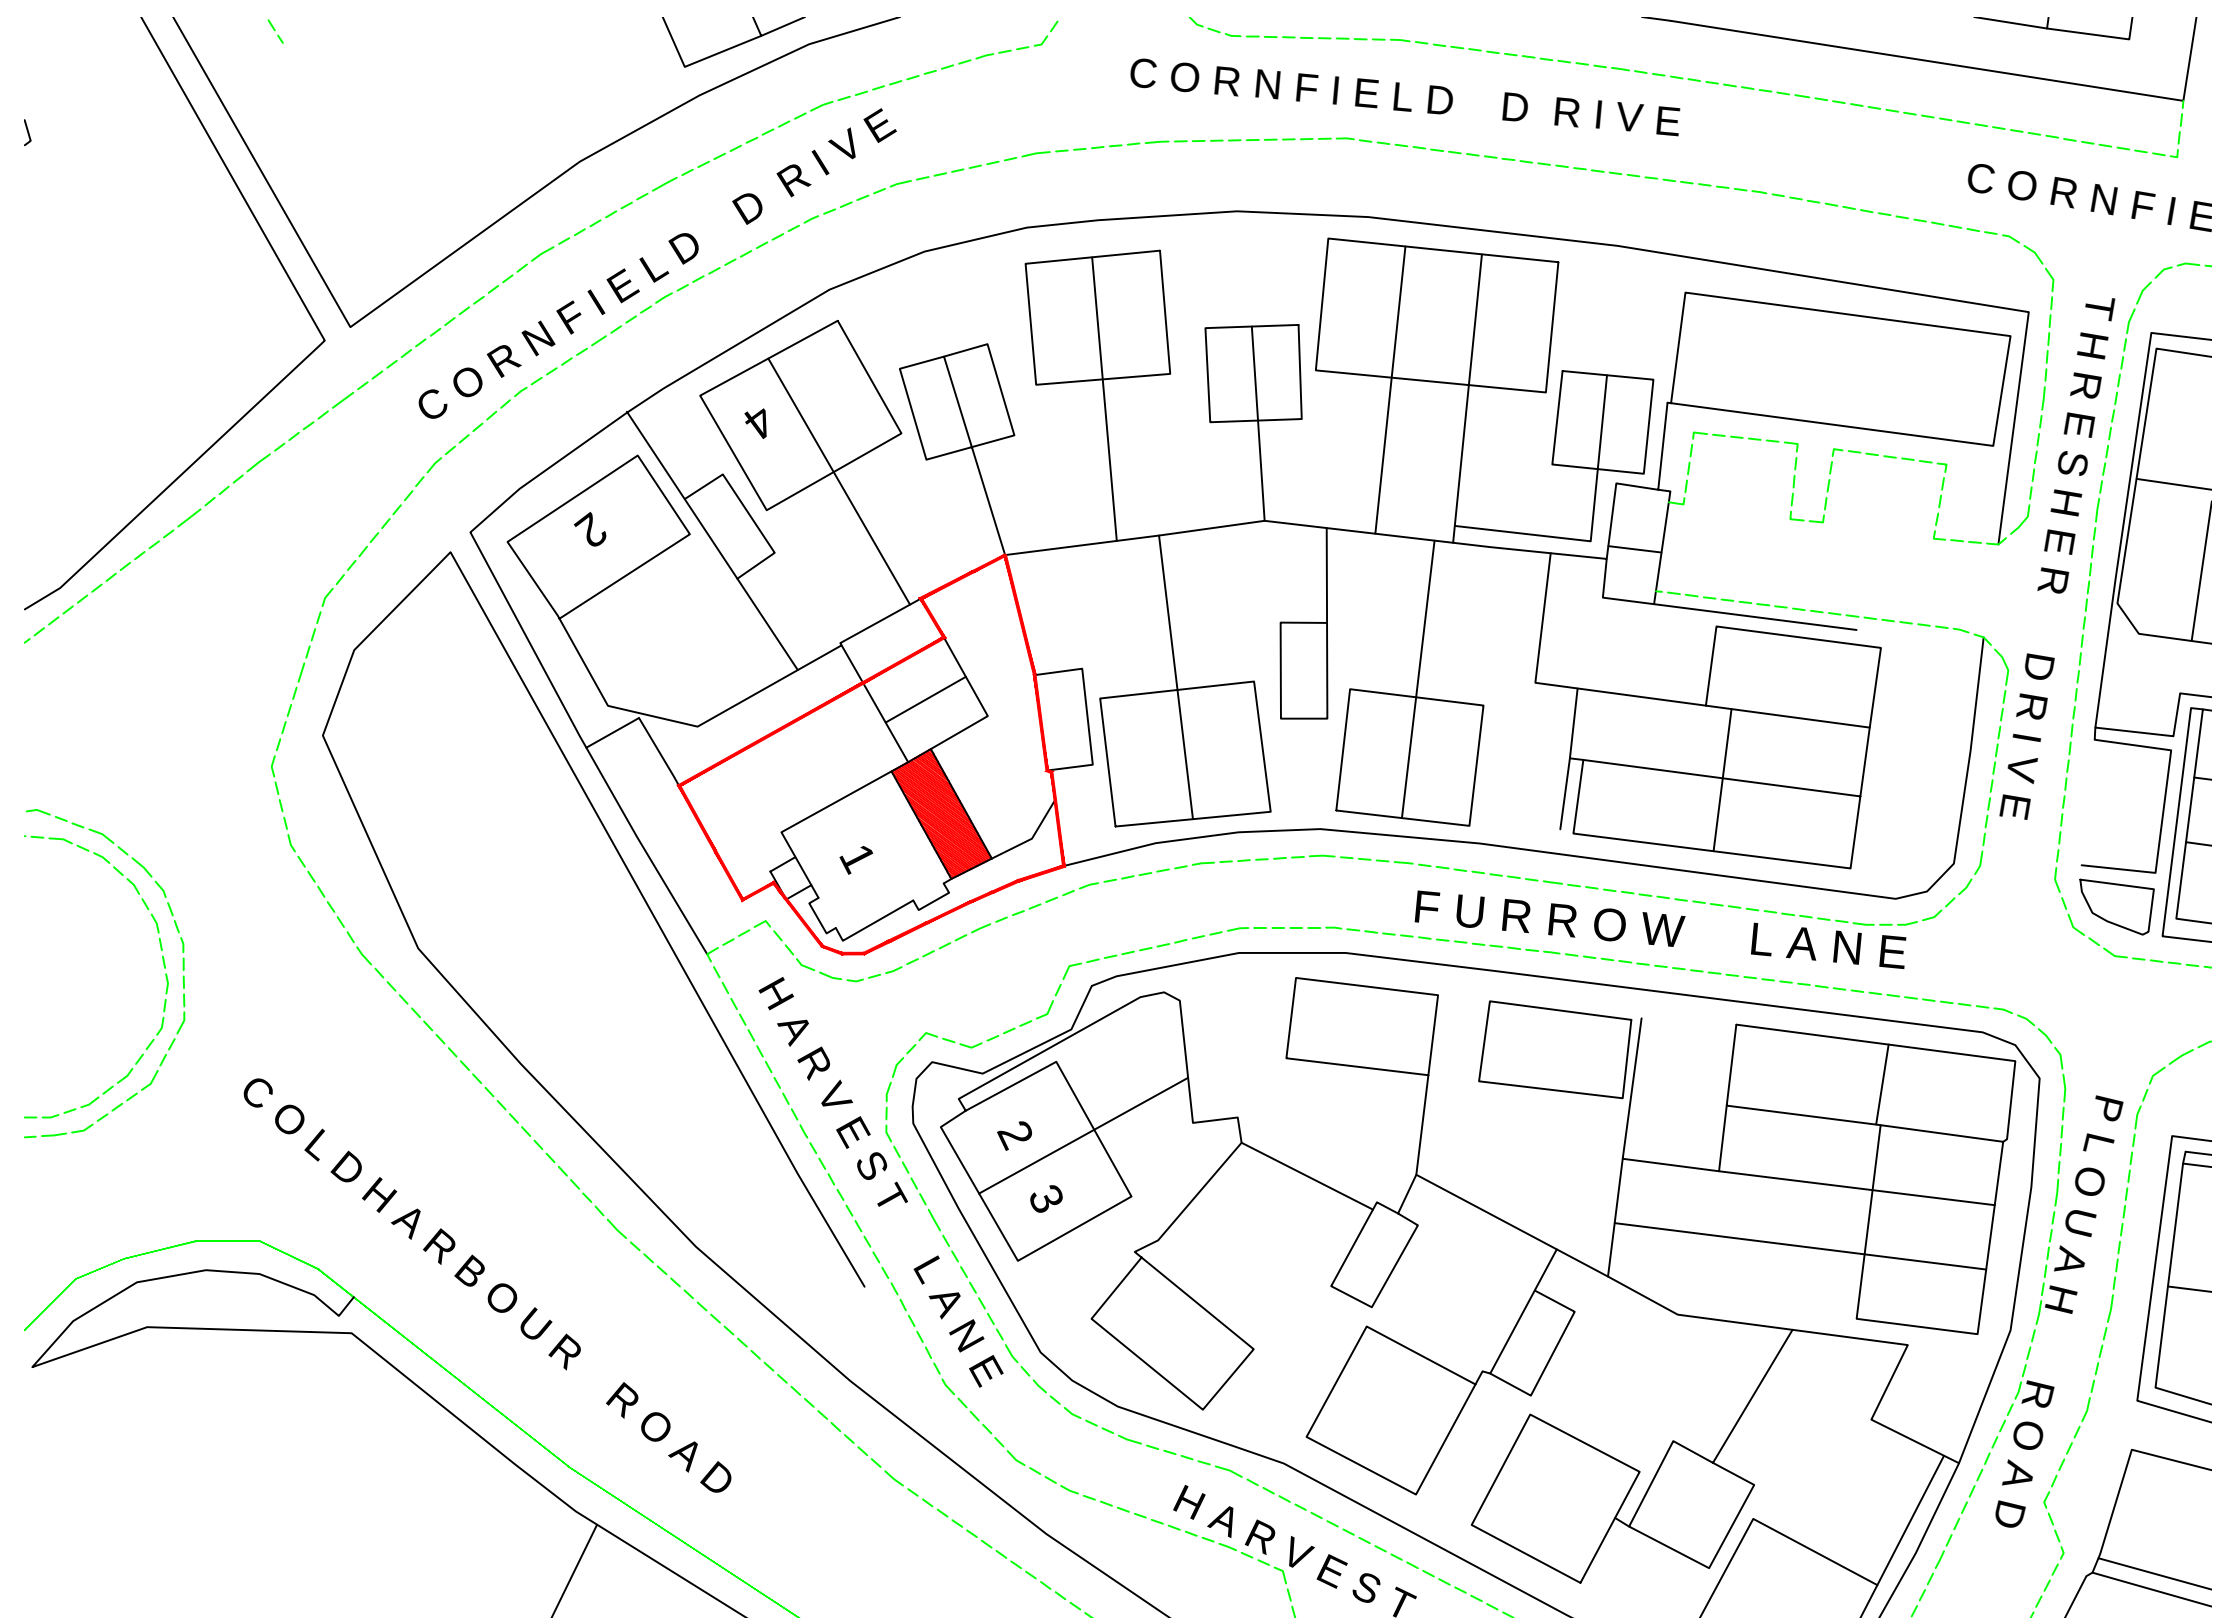


BLOCK PLAN
SCALE: 1:500

REFERENCE DRAWINGS		GENERAL NOTES This drawing is for planning use only do not use this drawing for any purpose other than that for which it was issued. Structural Design and Building Control Approval is required before construction commences. This drawing is subject to copyright do not reproduce this drawing without prior permission.	No		DATE	REVISION		BY	CHK	CONSULTANT CIVILS CONSULTING LTD. CIVIL ENGINEERS STRUCTURAL ENGINEERS ARCHITECTURAL DESIGNERS Contact: 07947249323	DRAWN SH CHECKED A.R PROJECT NO.	CLIENT/PROJECT		DRAWING No.	
												1 Harvest Lane Gravesend Kent DA11 7GU		D10 REV1	
												TITLE		BLOCK PLAN	
												SCALE: 1:500		DATE: 26-04-2023	