


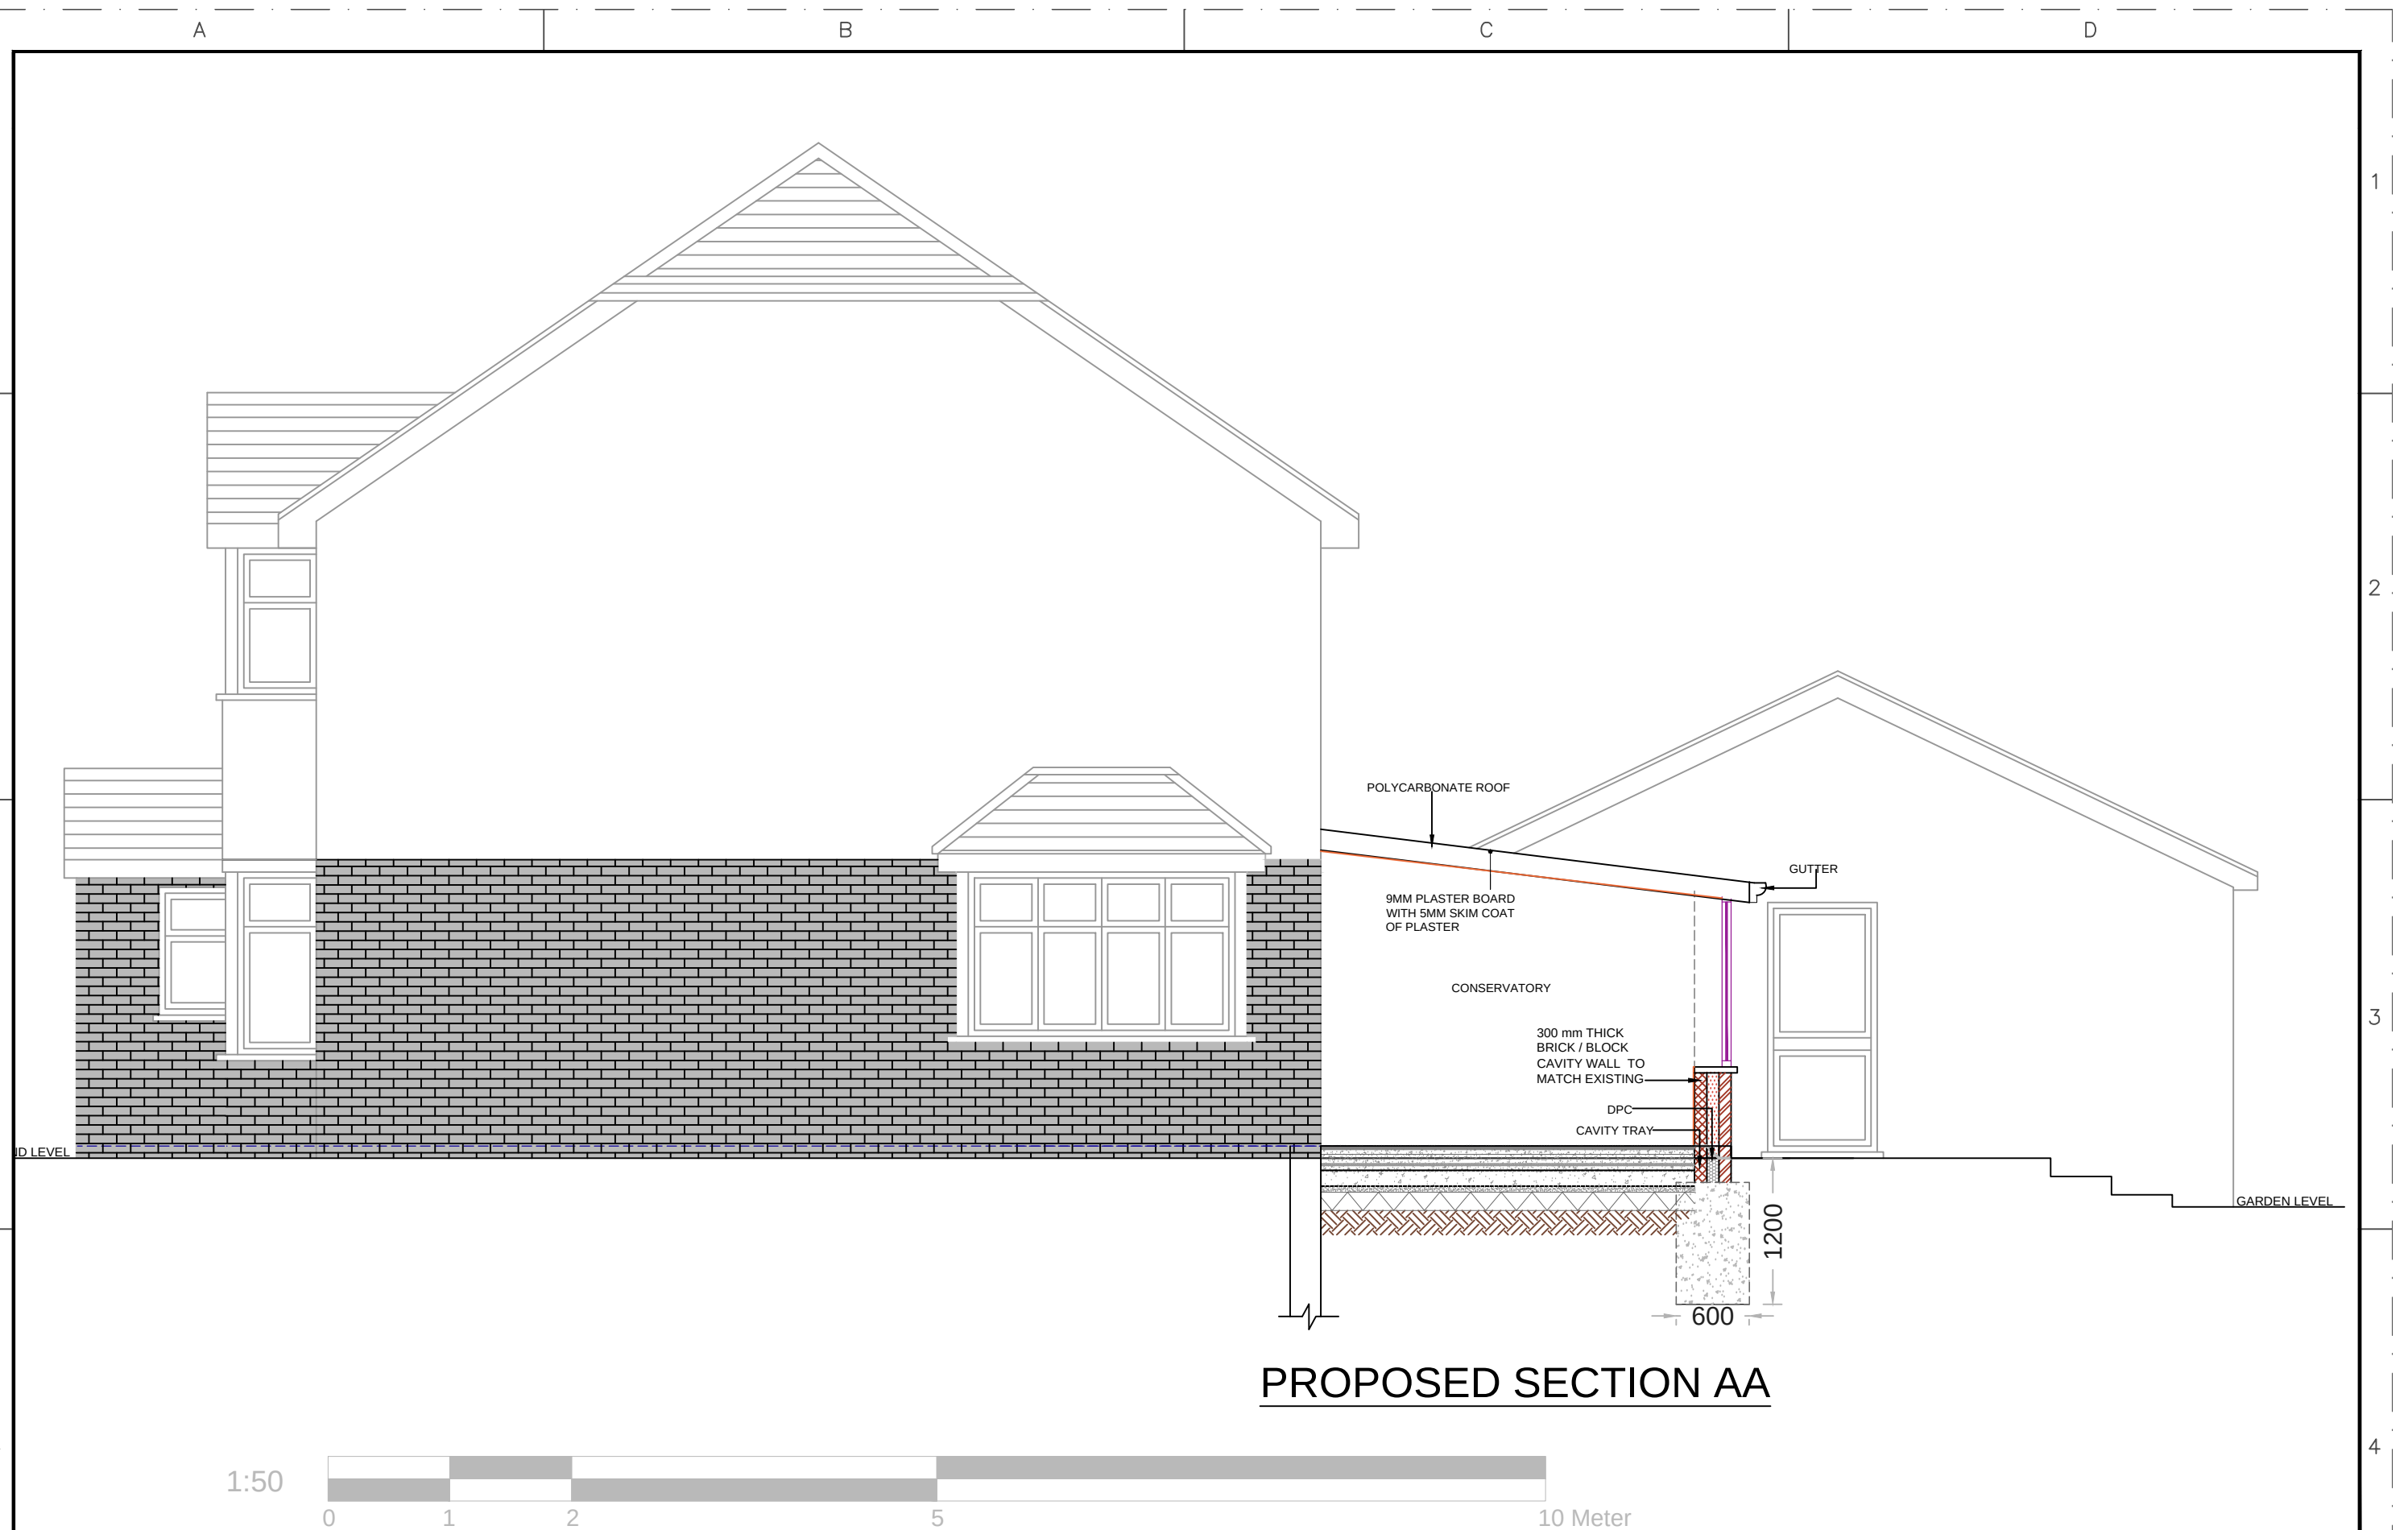

REFERENCE DRAWINGS		GENERAL NOTES		No		DATE		R E V I S I O N		BY		CHK		CONSULTANT		DRAWN		CLIENT/PROJECT		DRAWING No.		
		This drawing is for planning use only do not use this drawing for any purpose other than that for which it was issued.													CIVIL ENGINEERS STRUCTURAL ENGINEERS ARCHITECTURAL DESIGNERS		SH		1 Harvest Lane		D09 REV1	
		Structural Design and Building Control Approval is required before construction commences.													CHECKED		A.R		Gravesend Kent DA11 7GU		SCALE: 1:50	
		This drawing is subject to copyright do not reproduce this drawing without prior permission.													PROJECT NO.				TITLE		DATE: 26-04-2023	
														Contact: 07947249323				PROPOSED SECTION AA				