




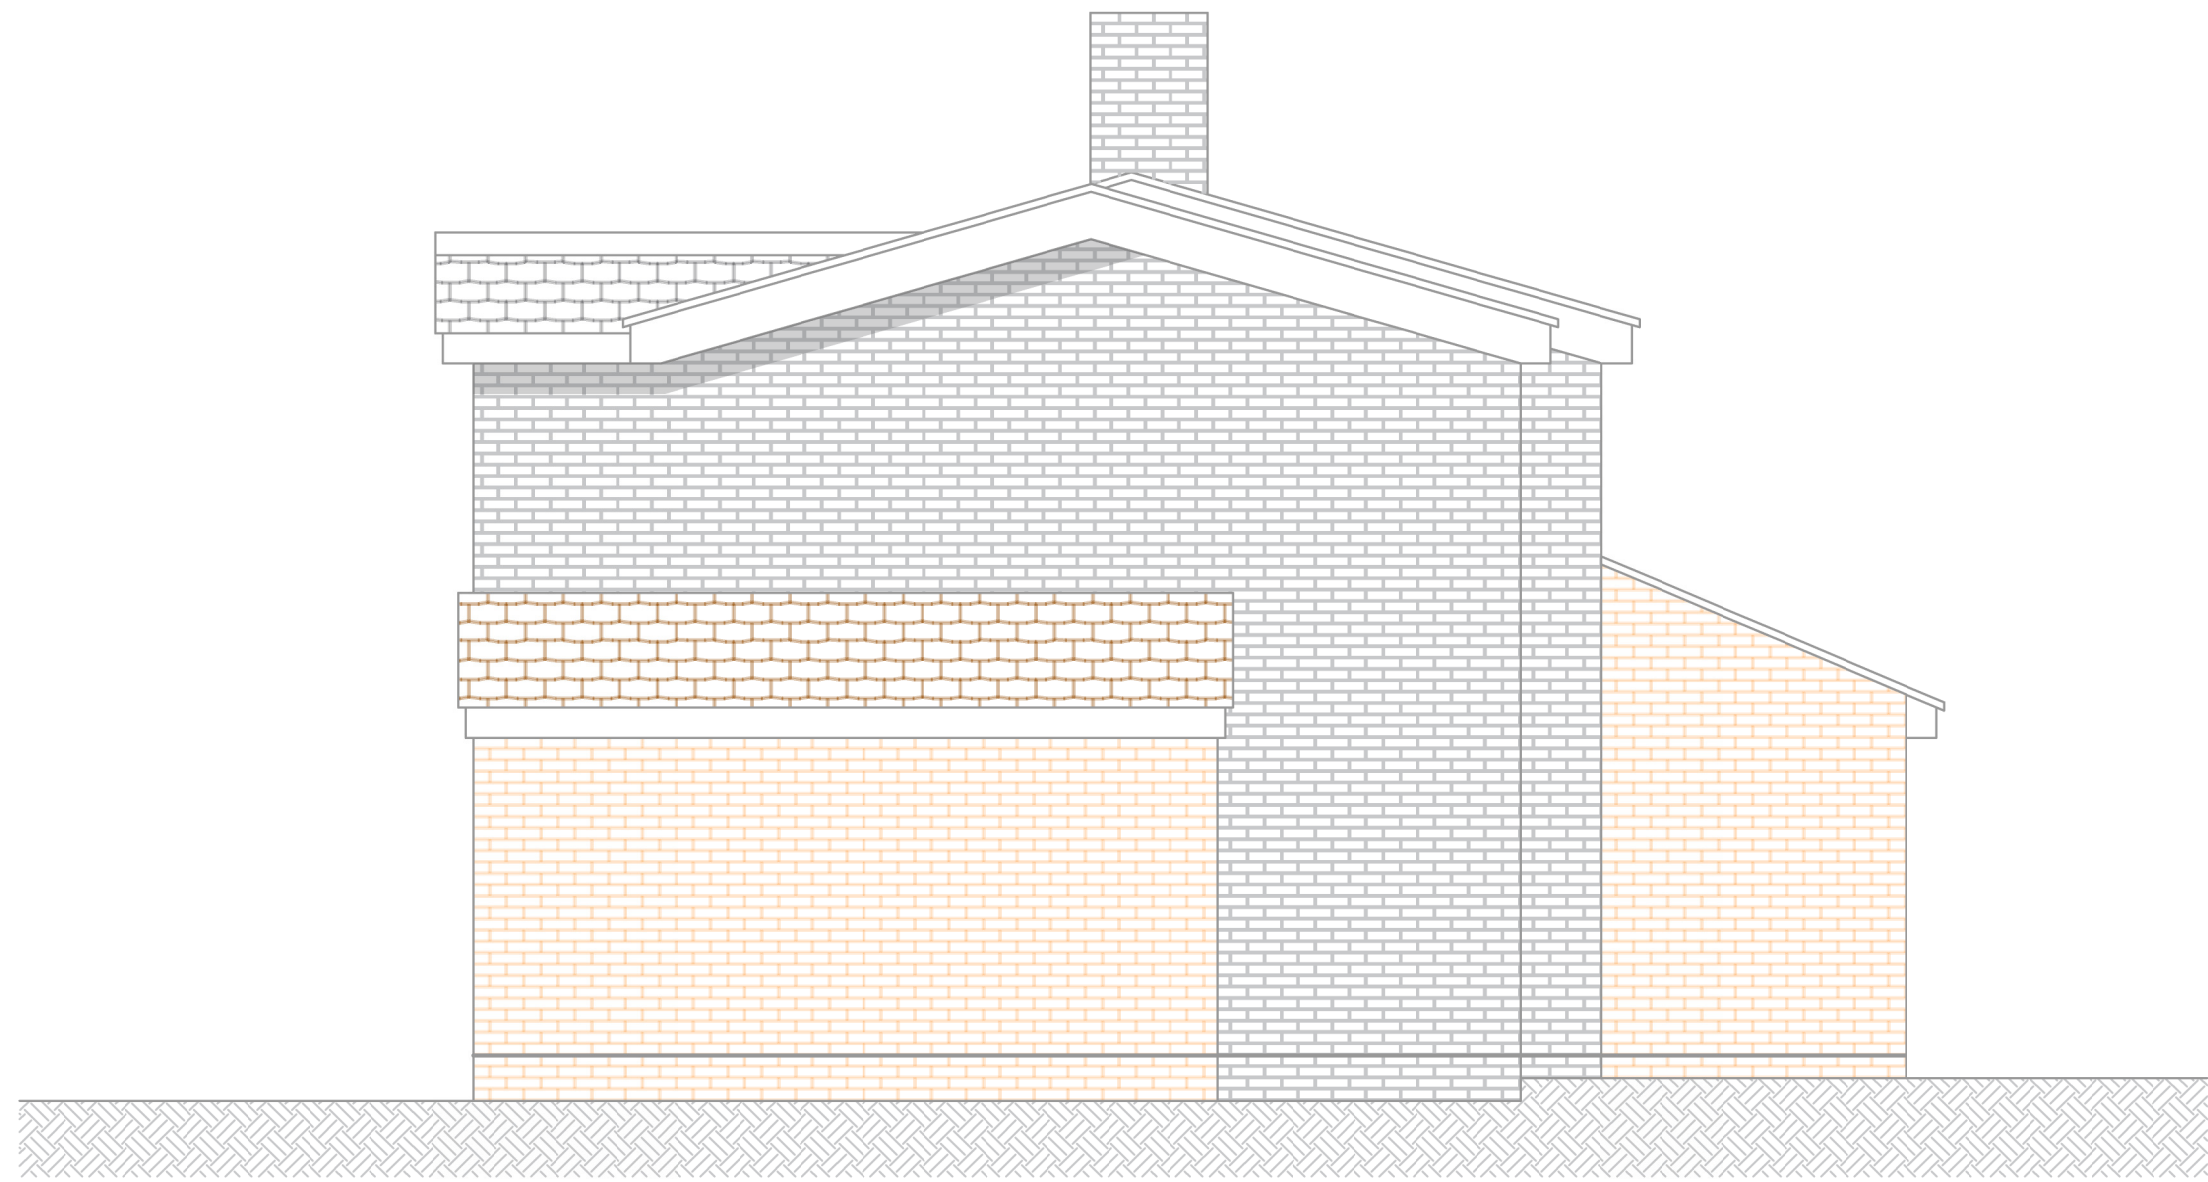


Proposed North Elevation @ 1:50

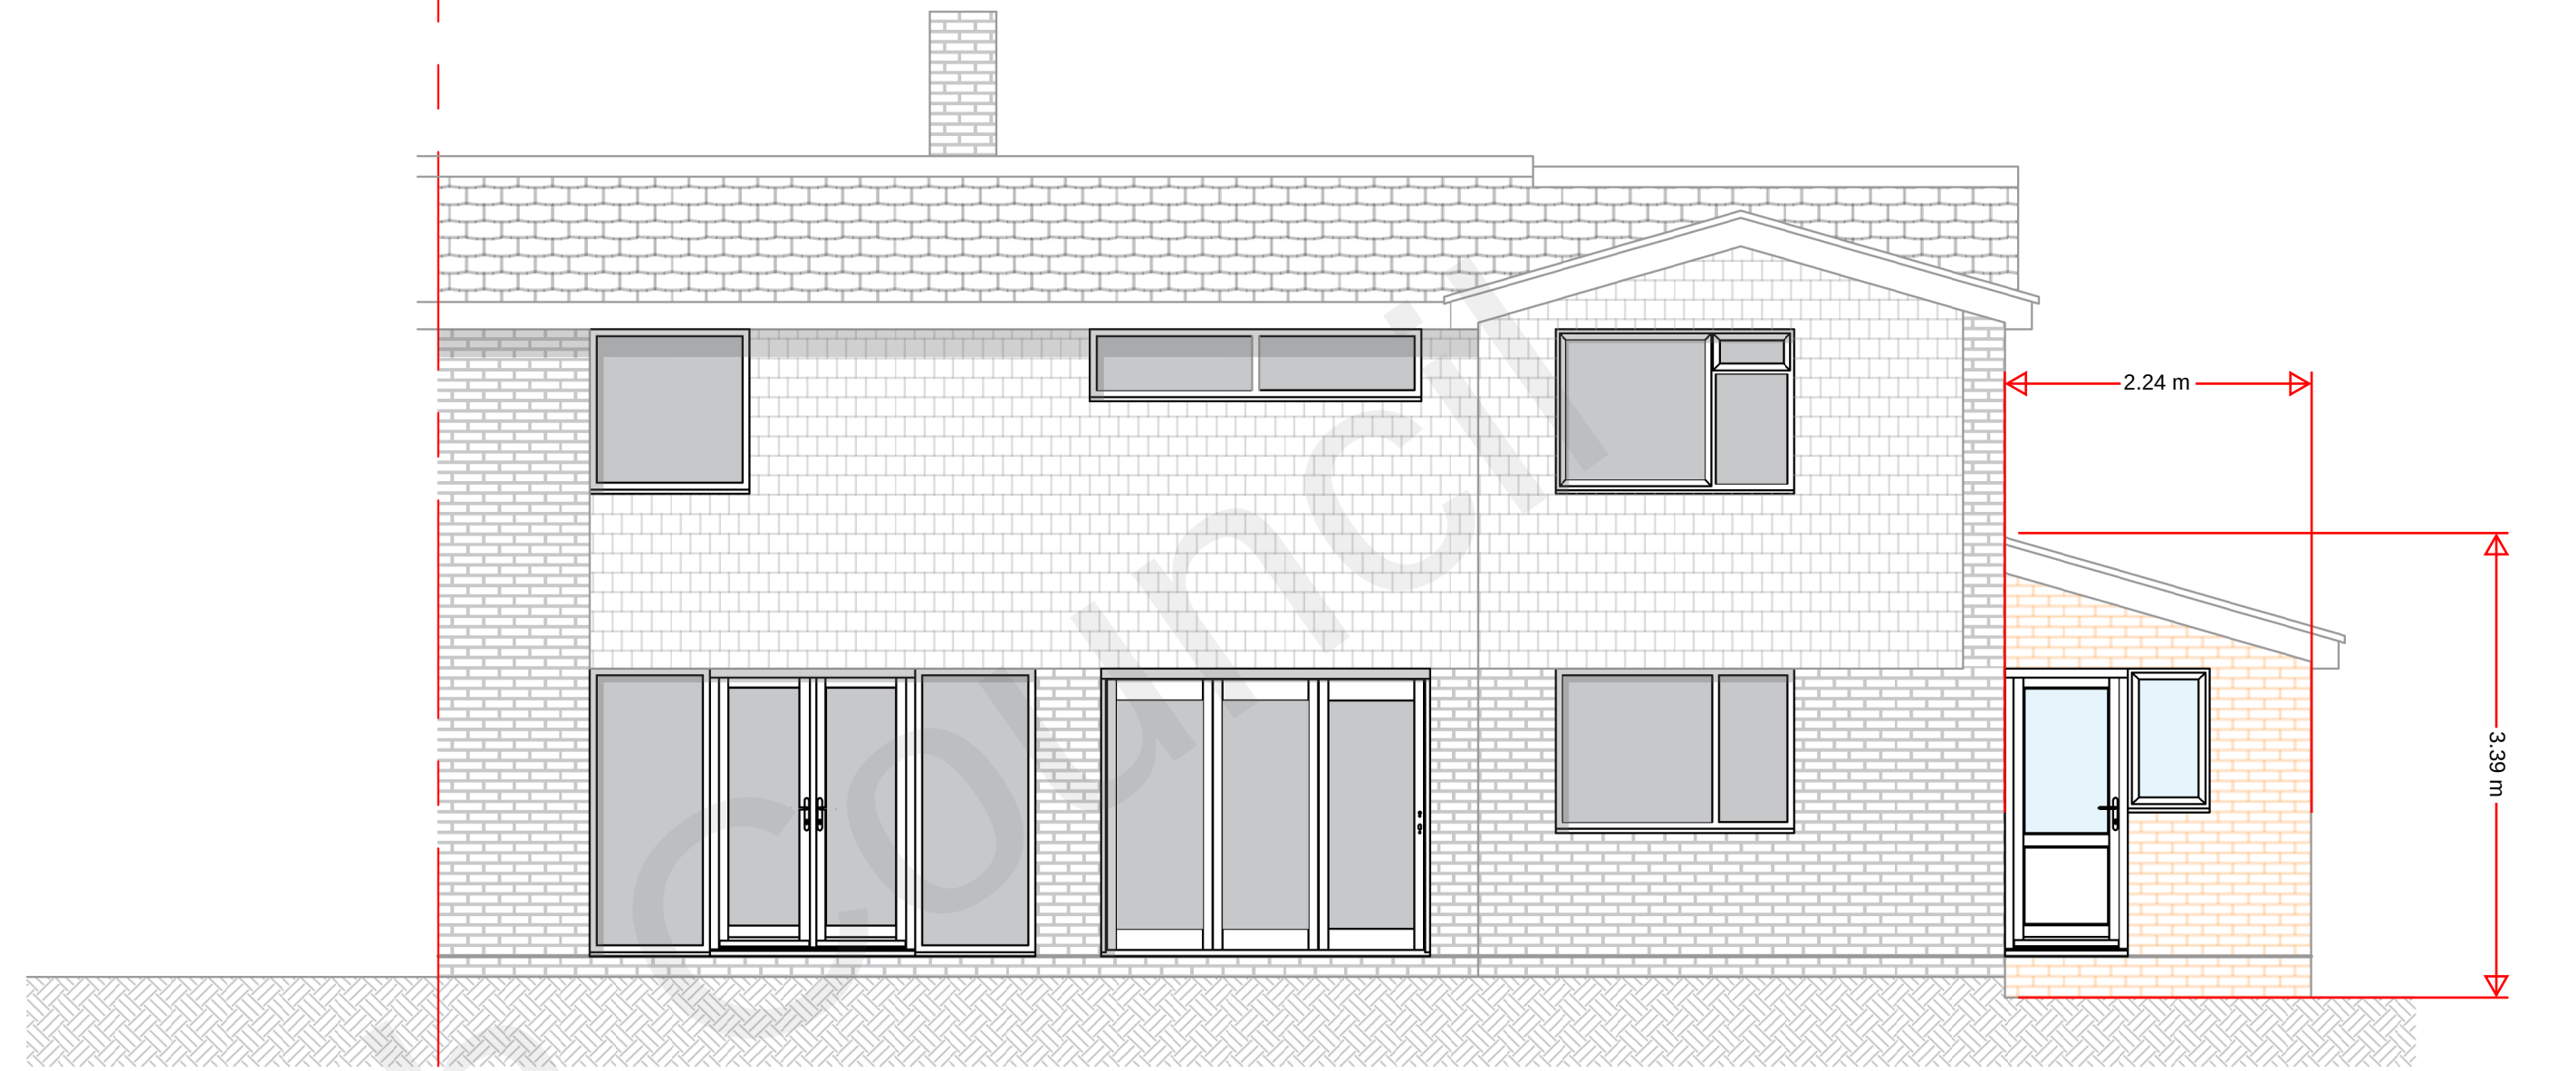


Proposed East Elevation @ 1:50

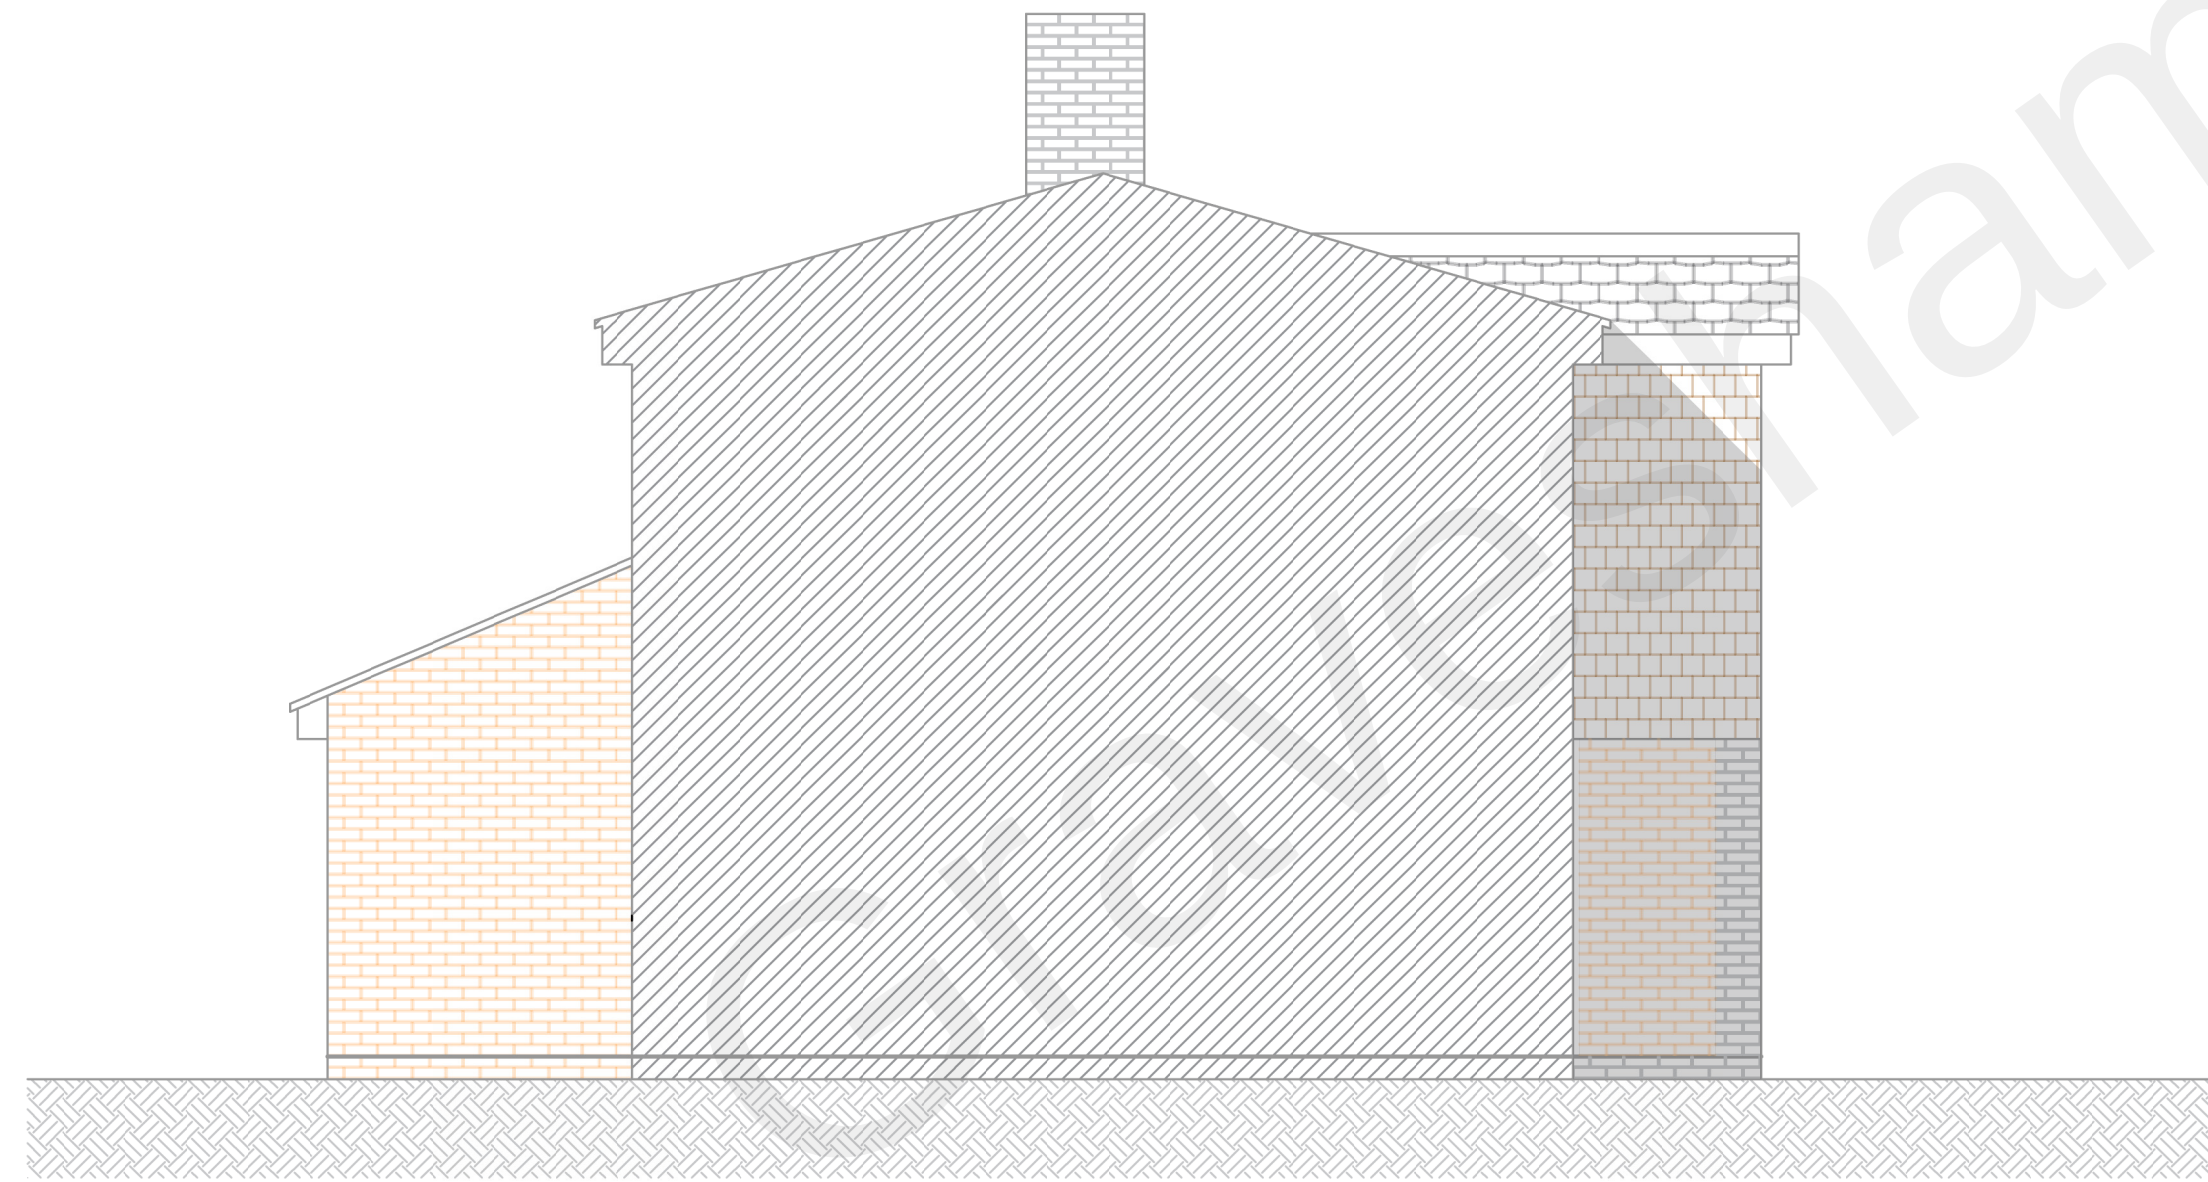

Proposed South Elevation @ 1:50

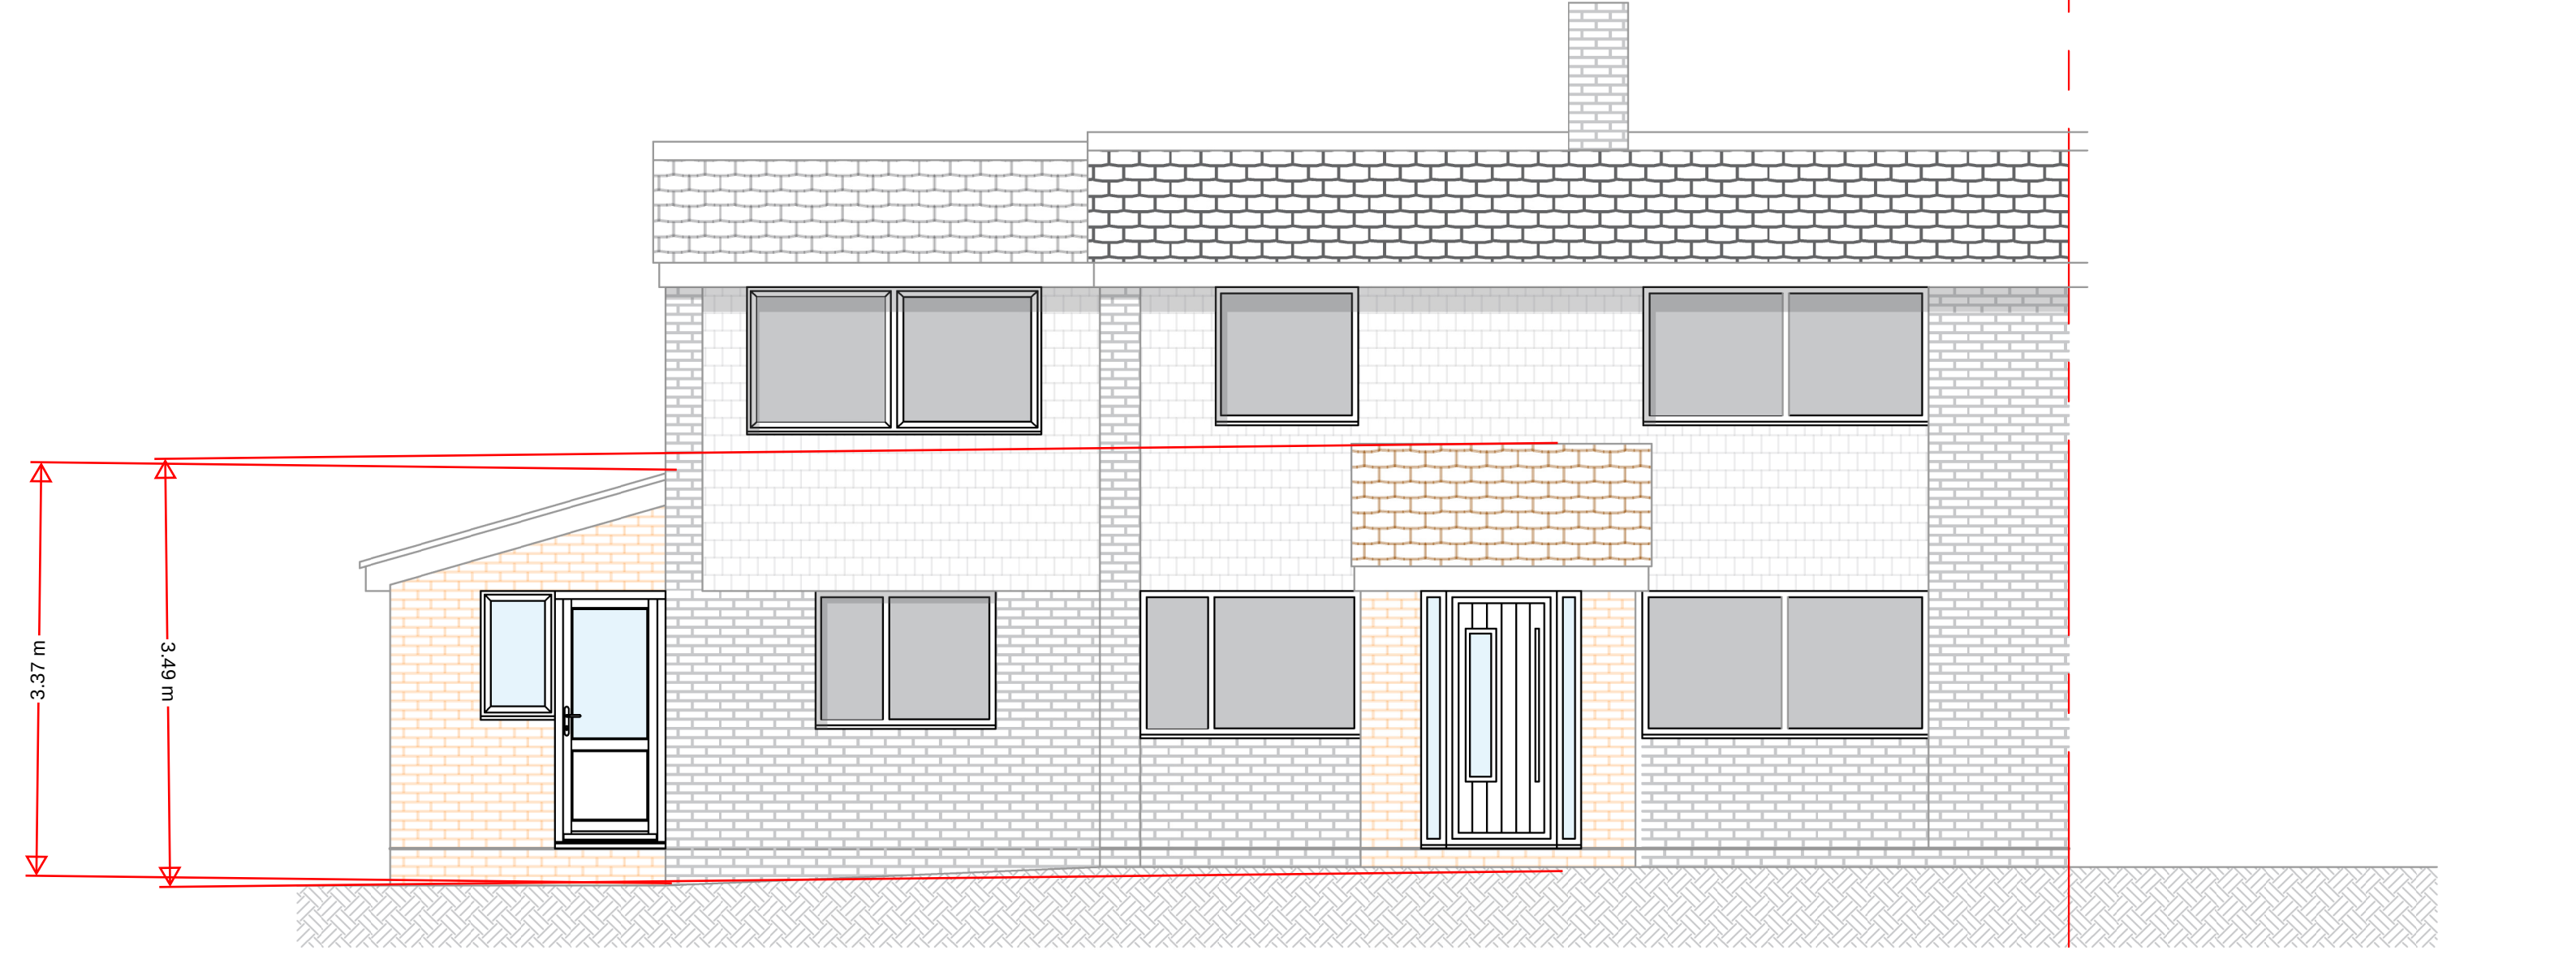

Proposed West Elevation @ 1:50

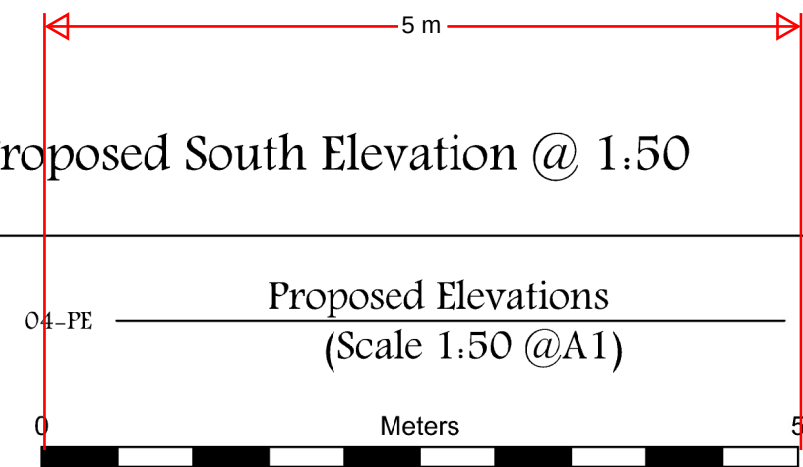

Only scale after checking scale bar. Verify all dimensions on site. Report all discrepancies to the designer. This drawing is copyright