


WATERPROOFING SYSTEM 1
(GROUND LEVEL SLAB TO
MAX. 600MM BELOW
GROUND)


PRE-APPLIED SIKAPROOF
'A-08' DPM J40/297 WITH
GREENGUARD GG300
INSULATION E20/215
EXTENT OF SYSTEM 1 TO
WATERPROOFING
SPECIALIST'S DESIGN

EXTERNAL

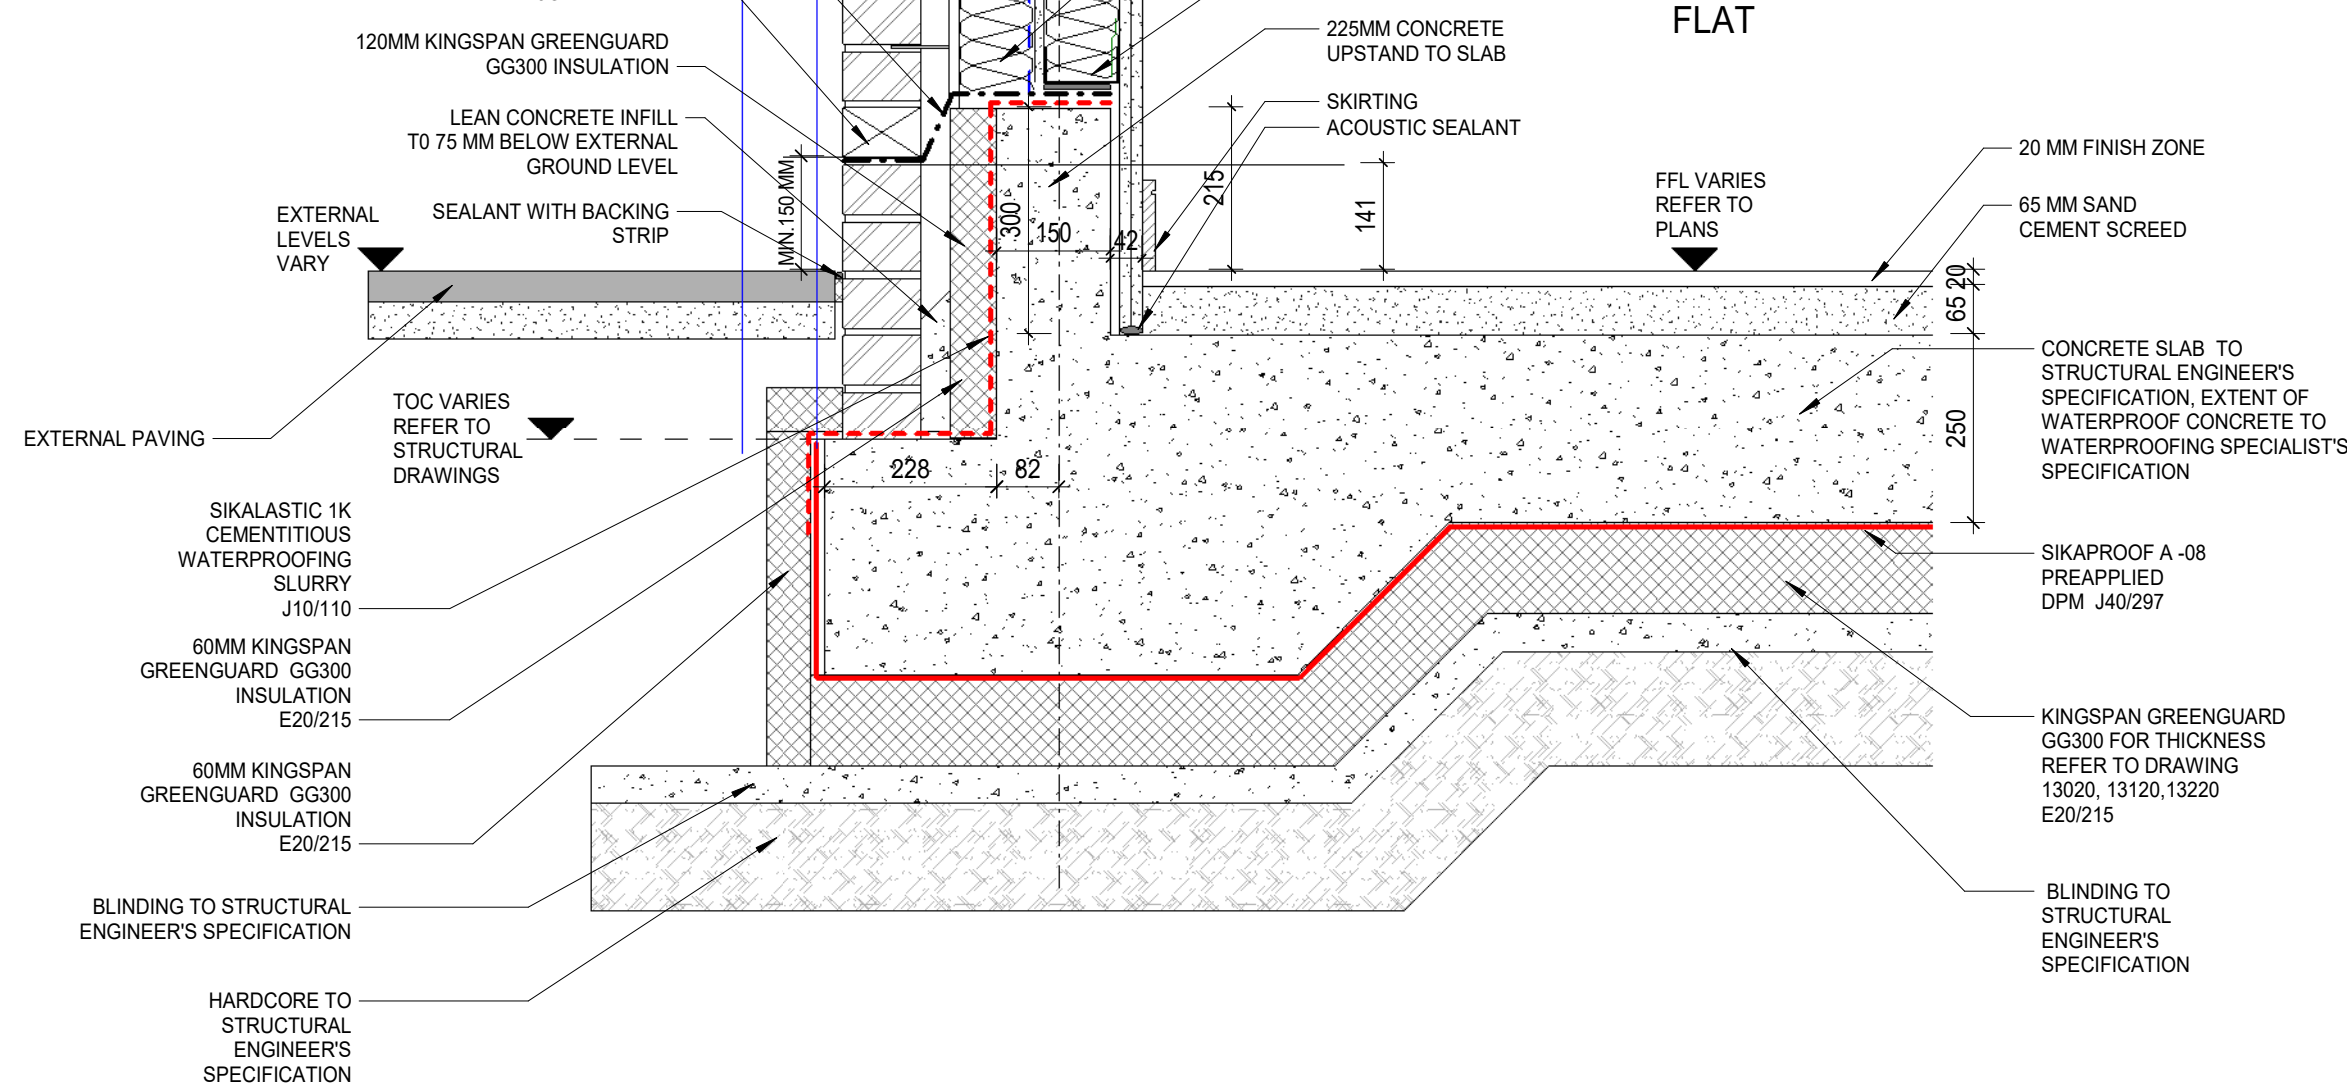


1 BRICK TOE WITH SFS INNER LEAF BEYOND PILECAP/ GROUND BEAM LOCATION
1:10

EXTERNAL

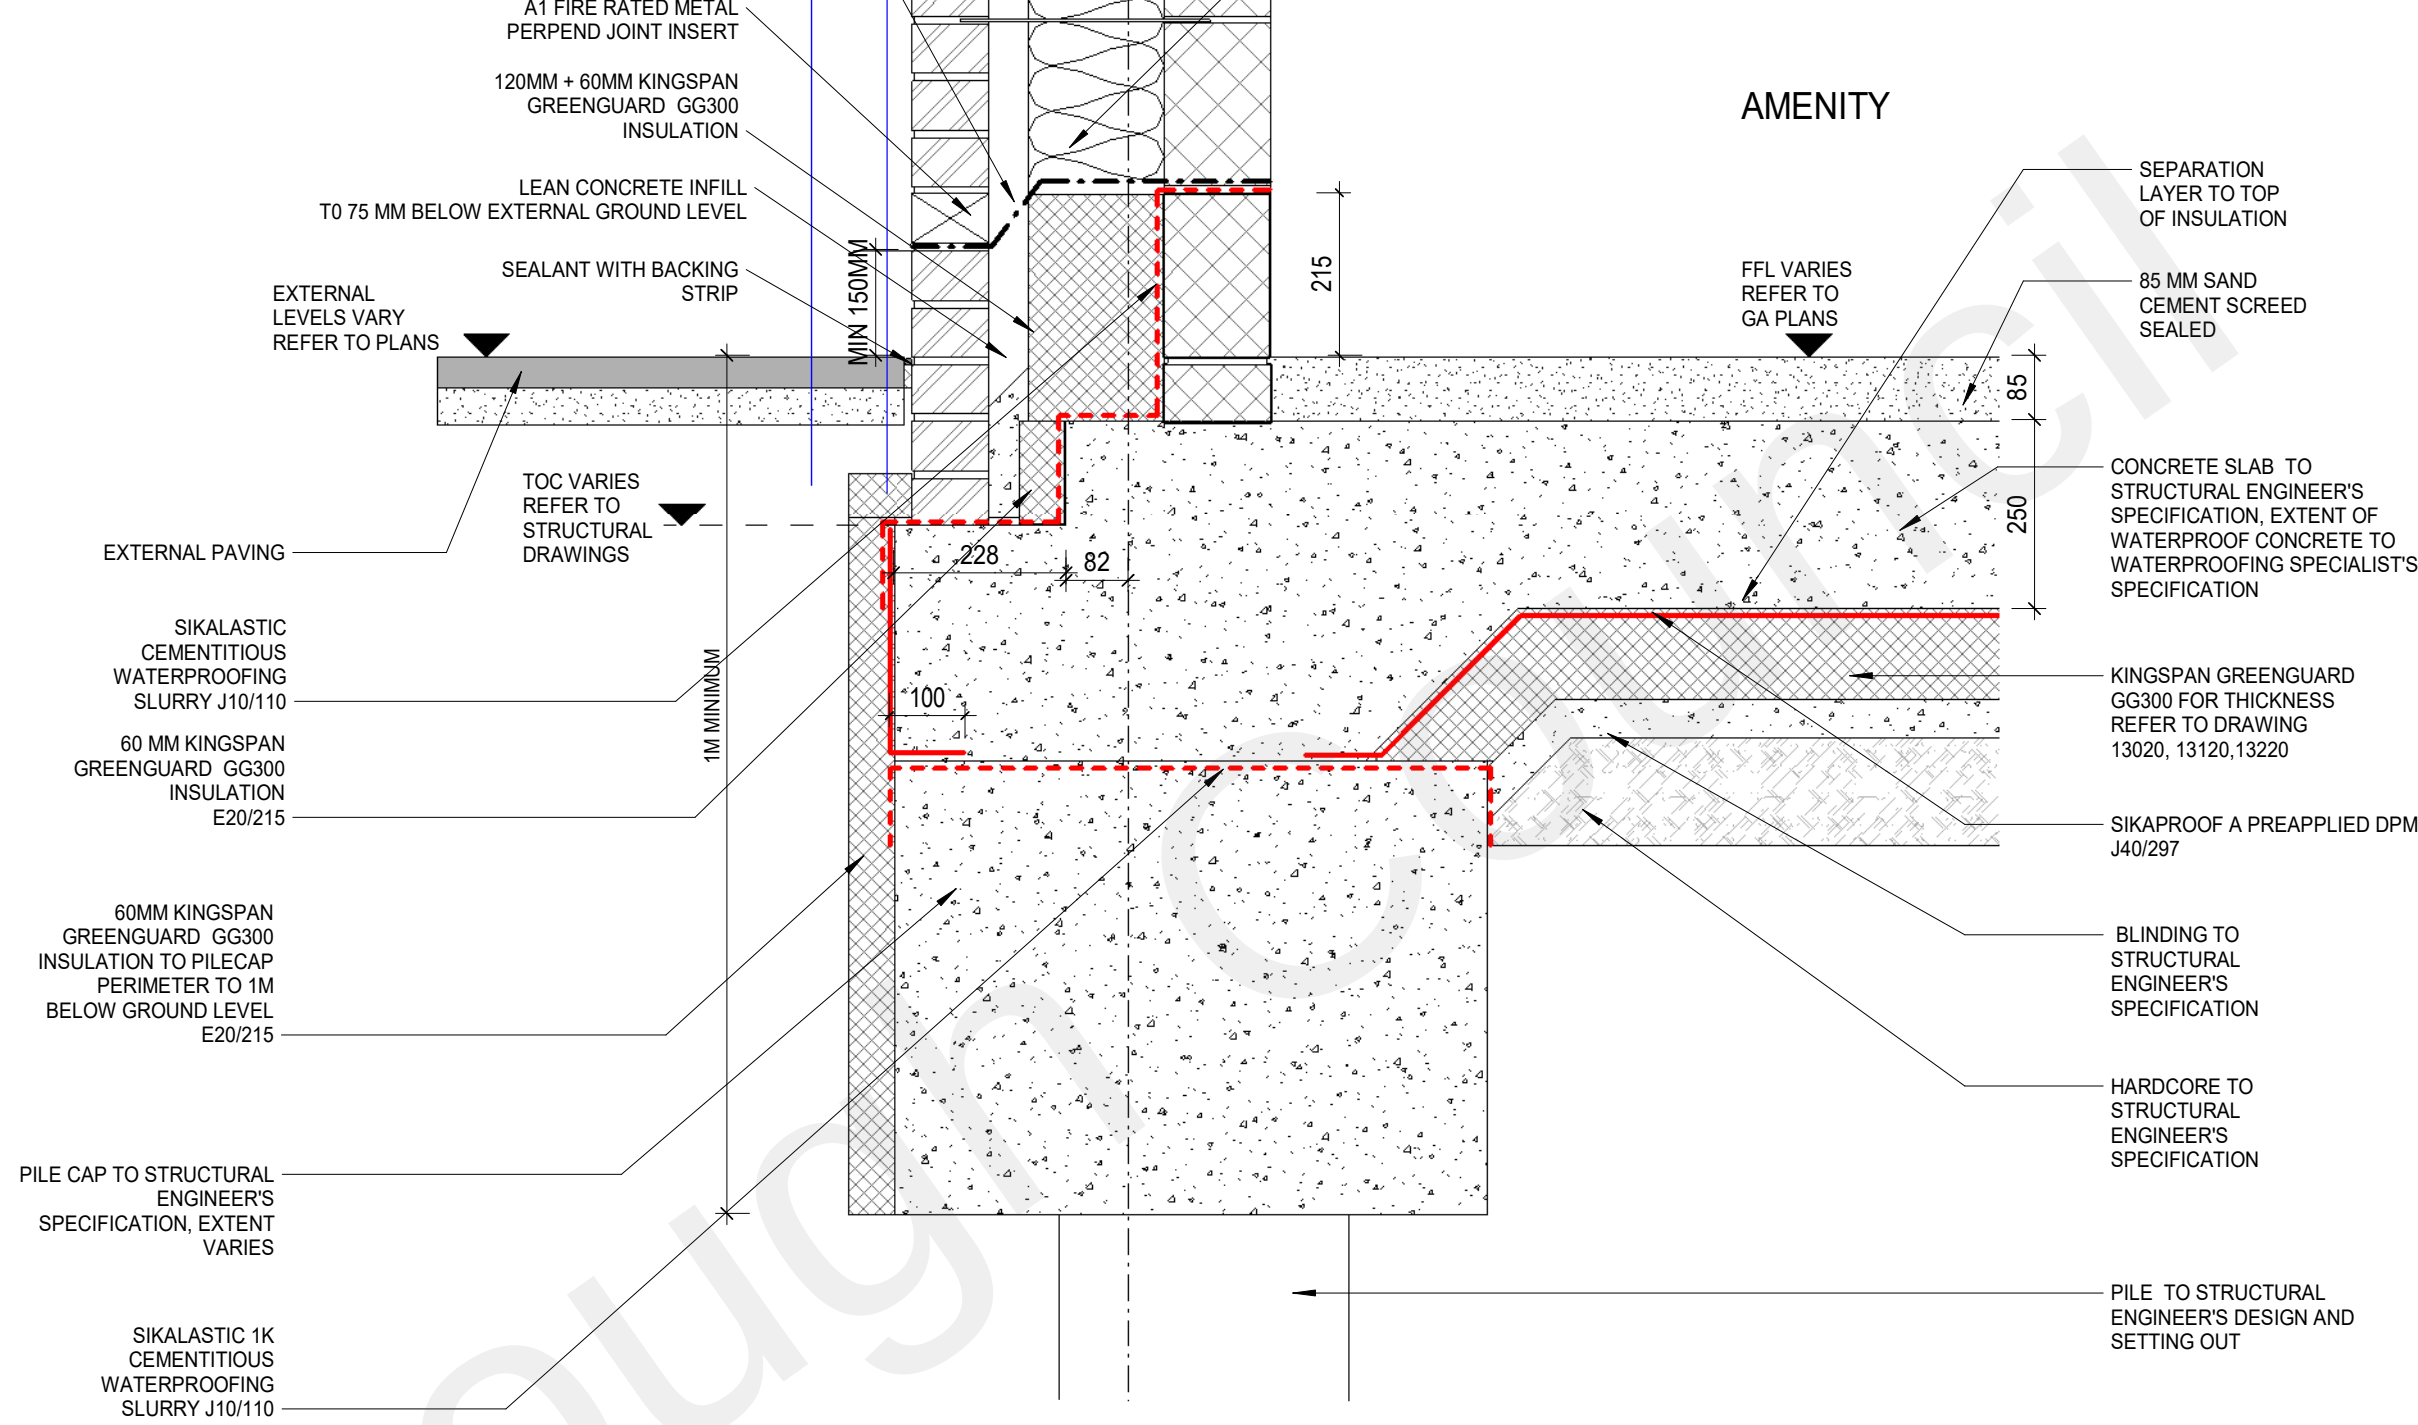


2 BRICK TO WITH BLOCK INNER LEAF AT PILE CAP LOCATION
1:10

EXTERNAL

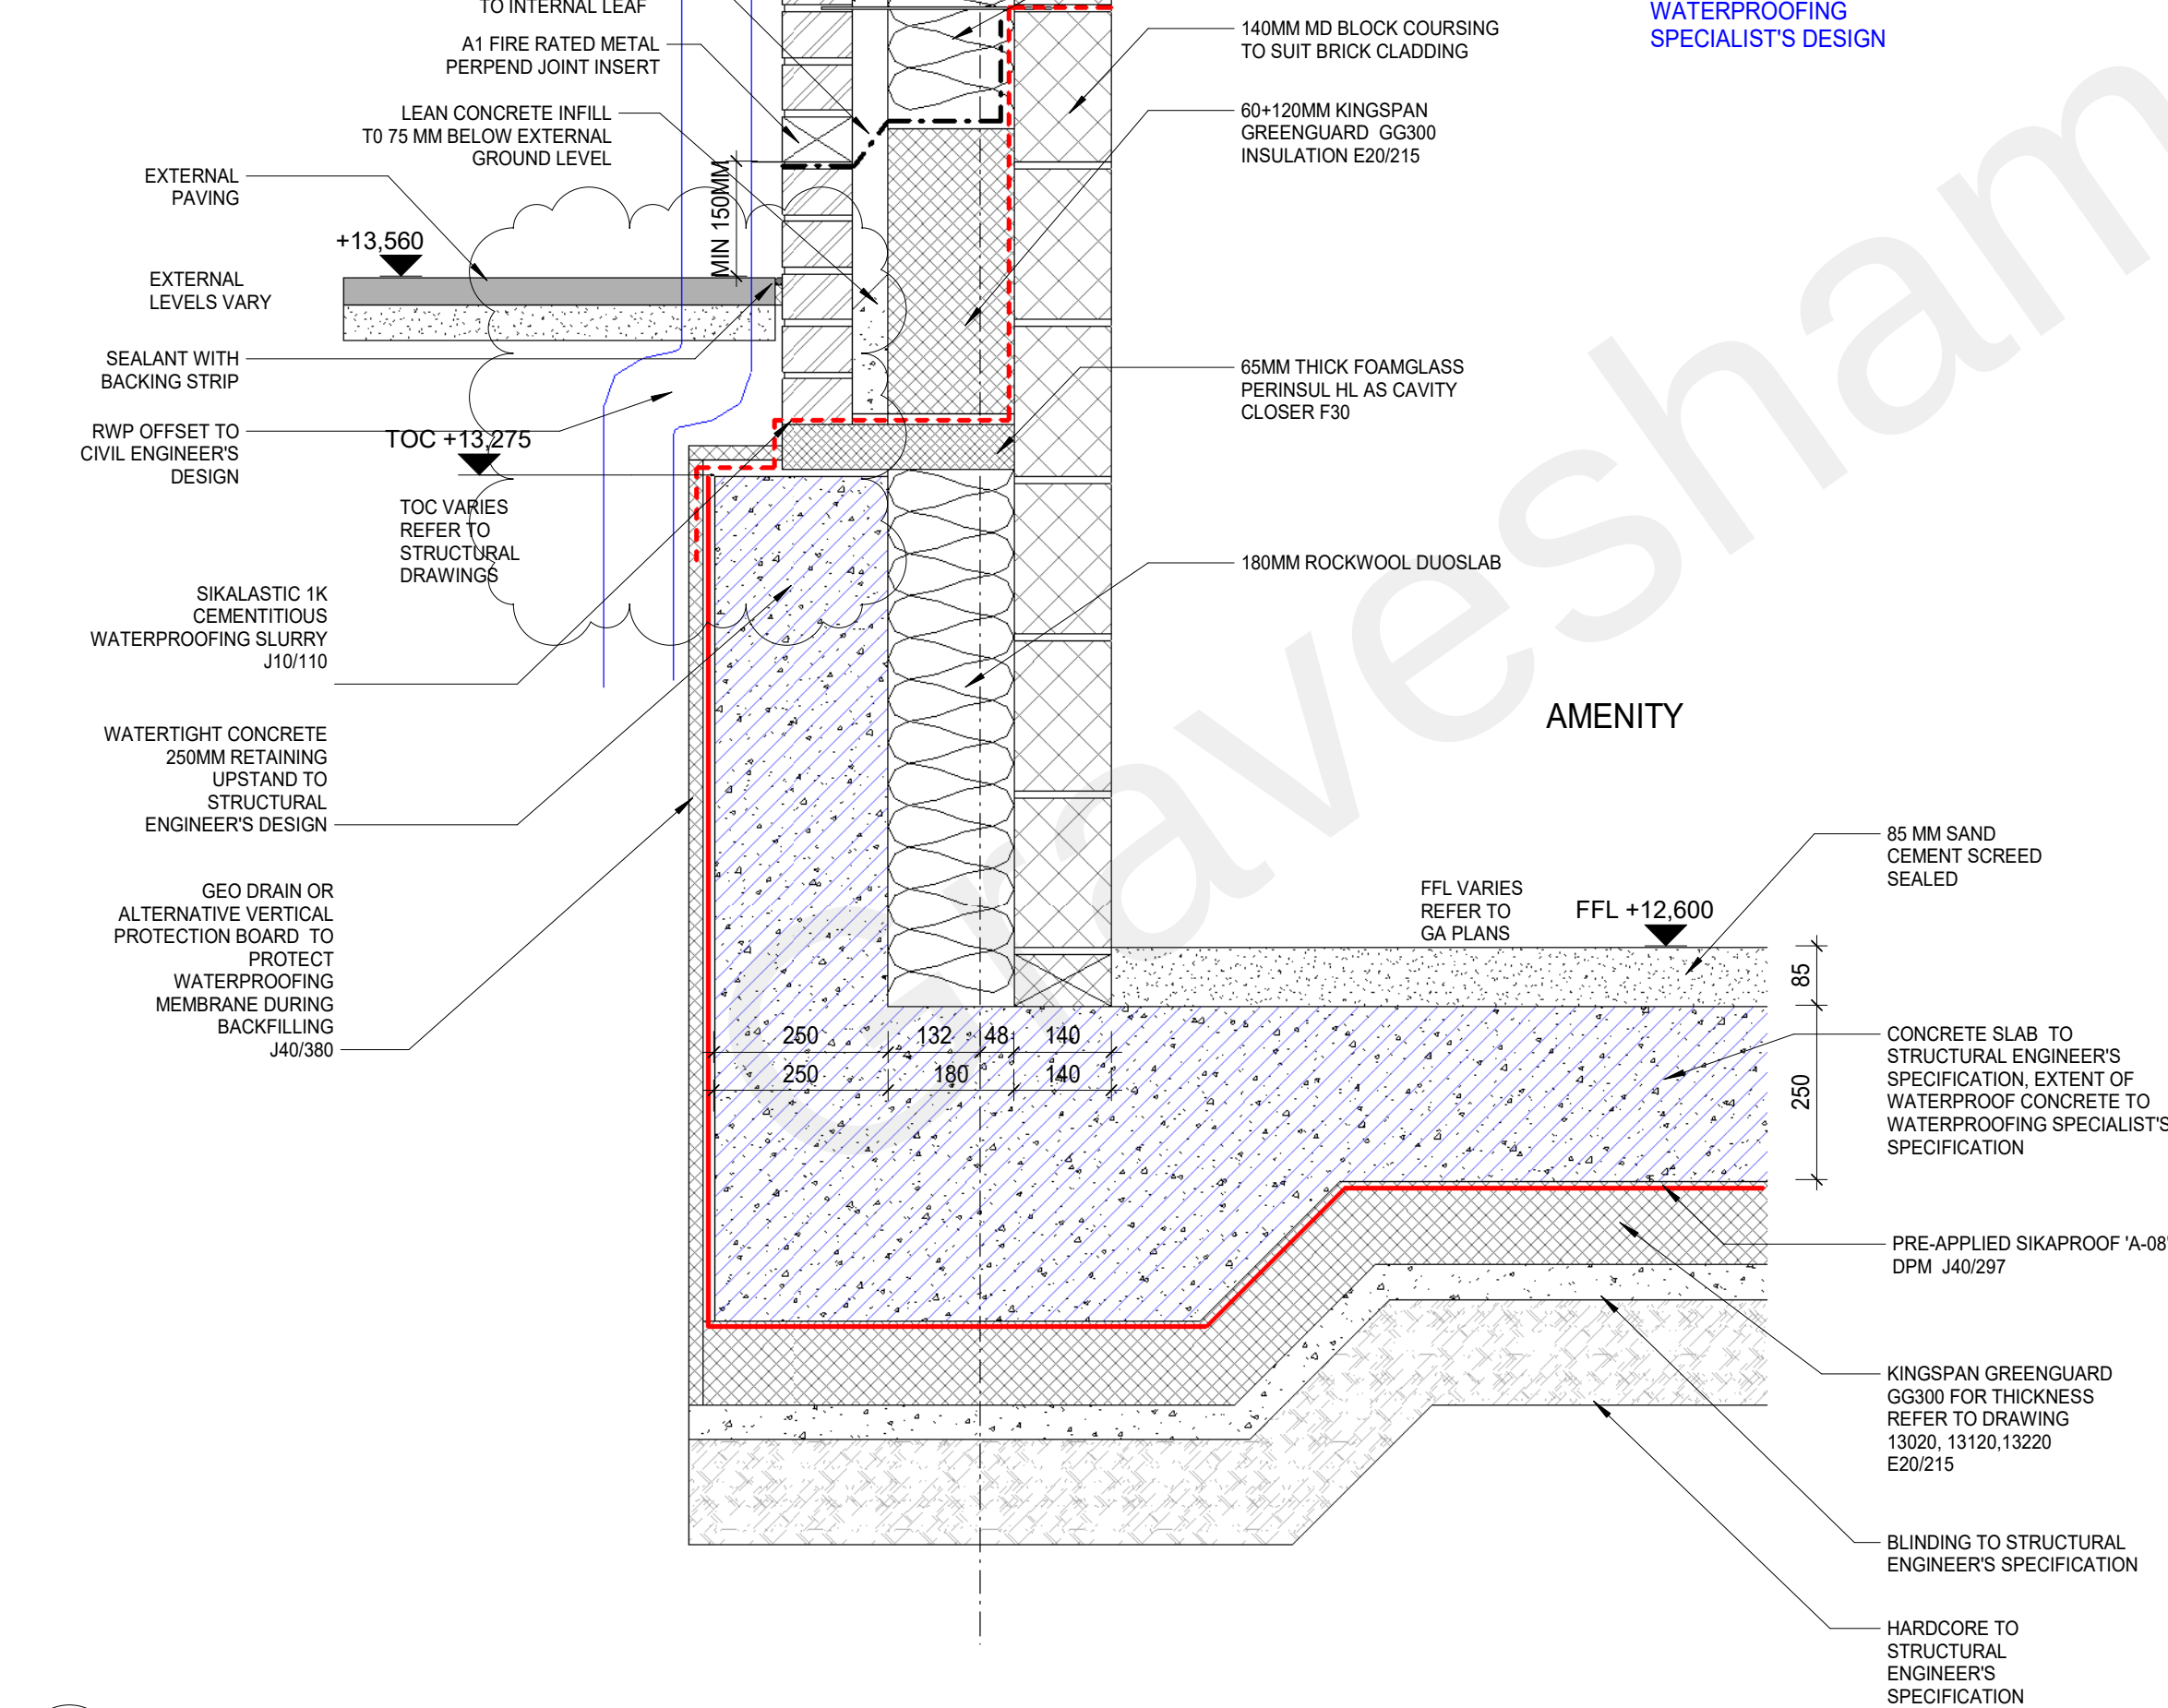

3 RETAINING UPSTAND WITH BLOCK INNER LEAF
1:10

4 HORIZONTAL JUNCTION BETWEEN RETAINING UPSTAND AND BRICK TOE

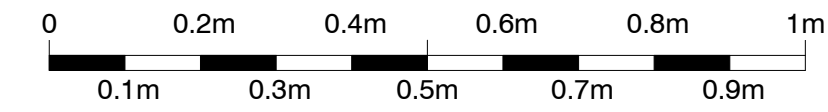

WATERPROOFING SYSTEM 1
(GROUND LEVEL SLAB TO
MAX. 600MM BELOW
GROUND)

PRE-APPLIED SIKAPROOF
'A-08' DPM J40/297 WITH
GREENGUARD GG300
INSULATION E20/215
EXTENT OF SYSTEM 1 TO
WATERPROOFING
SPECIALIST'S DESIGN

AMENITY

DRAWINGS RECORD

REV	DATE	COMMENTS	REV BY	CHK BY
01	18/12/2020	CONSTRUCTION ISSUE	JP	JP
P1	22/02/2021	SUBSTRUCTURE ADJUSTED	AK	LDP
002	12/04/2021	SUBSTRUCTURE DETAILS ADDED/REVISED	AK	LDP
003	27/06/2021	SCALE BAR ADDED	AK	LDP

FOR SUBSTRUCTURE PLANS
REFER TO DRAWINGS:


E01:
10000
10001
10002

E02:
10100
10101

E03:
10200
10201

FOR INSULATION SCOPE
PLANS AND DETAIL
REFERENCE REFER TO
DRAWINGS:

E01:13020
E02:13120
E03:13220

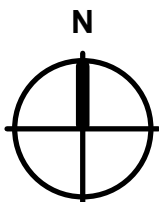

SIGNIFICANT HEALTH AND SAFETY RISKS
(UNUSUAL AND DIFFICULT TO MANAGE ONLY)

It is assumed that all works will be carried out by a competent contractor working, where appropriate, to an approved method statement. In addition to the hazards/risks normally associated with the types of work detailed on this drawing, note the following:

DO NOT SCALE OFF THIS DRAWING

This scheme is subject to town planning and all other necessary consents.

Dimensions, area and levels where given are only approximate and subject to site survey. All dimensions are to be checked on site. Any discrepancies or variations are to be reported to the architect before work commences. Figured dimensions only are to be taken from this drawing.

This drawing is to be read in conjunction with all relevant consultants and / or specialists drawings / documents and any discrepancies or variations are to be reported to the architect before the affected work commences.

Magnetic media does not constitute contract documentation and updates of this data will occur. These files are current as of the date of issue. Your use of the content of these files is at your own risk. Reference should always be made to the hard copy which is superior to the digital format. Any document produced by yourselves which contains part or all of this data remains your responsibility and attributed to yourselves. Whilst Leslie Jones make every effort to ensure that it is scanned for viruses, we cannot guarantee that it does not contain any.

STAGE 4 / 5 ISSUE

Client
REEF GROUP

Consultants
HENRY, G&T, EDC, MANHIRE,
WATERMAN, HED, 1ST LINE
DEFENCE, BB7

leslie jones
architecture

Suite 3.02
Grand Union Studios
332 Labroke Grove
London W10 5AD
T: 020 7255 1150
F: 020 7255 6700
E: admin@leslie-jones.co.uk

Job Title
THE CHARTER RIBA STAGE 4/5

Project Number 3732

Drawing Title
SUBSTRUCTURE AND WATERPROOFING
PERIMETER DETAILS SHEET 01

1:10 @A1 09/07/20 AK LDP

project originator volume level type role number
3732 - LJA - ZZ - XX - DR - A - 13000

subality: code description
A5 CONTRACTUAL ISSUE

revision: code description
C03 SCALE BAR ADDED