

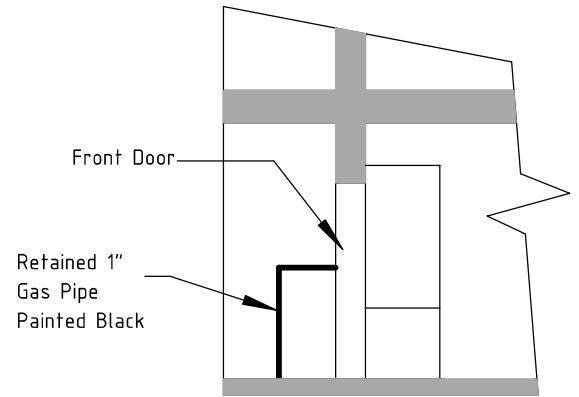
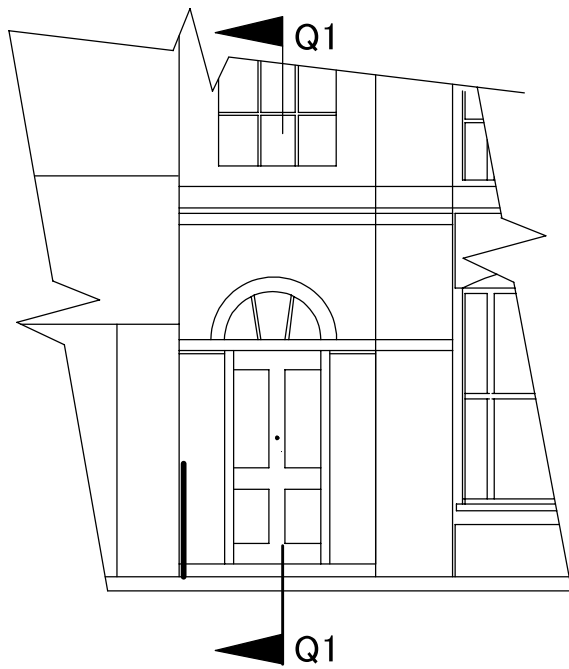


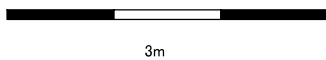

SECTION Q1-Q1

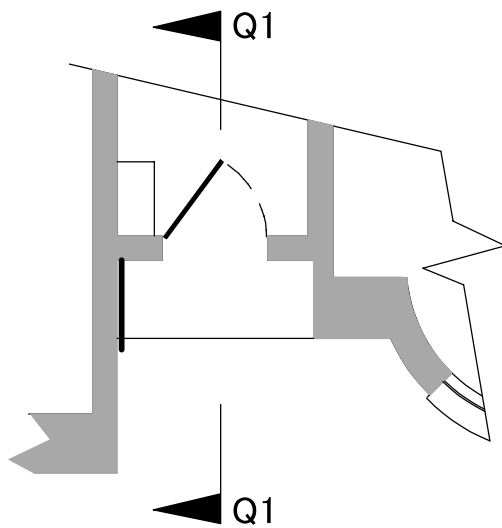

196 & 197 PARROCK STREET
RETAINED GAS PIPES TO
FRONT OF PROPERTY

Scale 1:50 @ A3

Drawing Number
PSH078

Revision
0

Date
23/09/2024