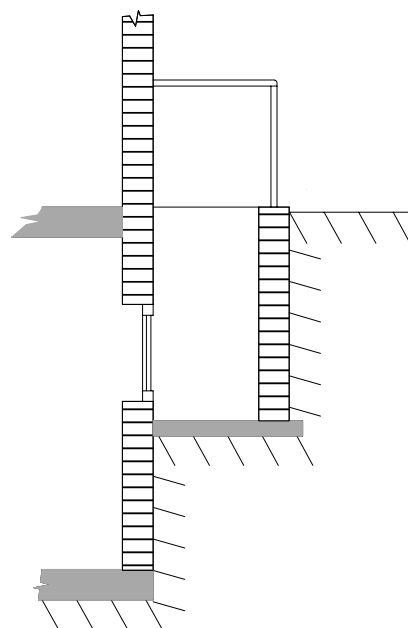
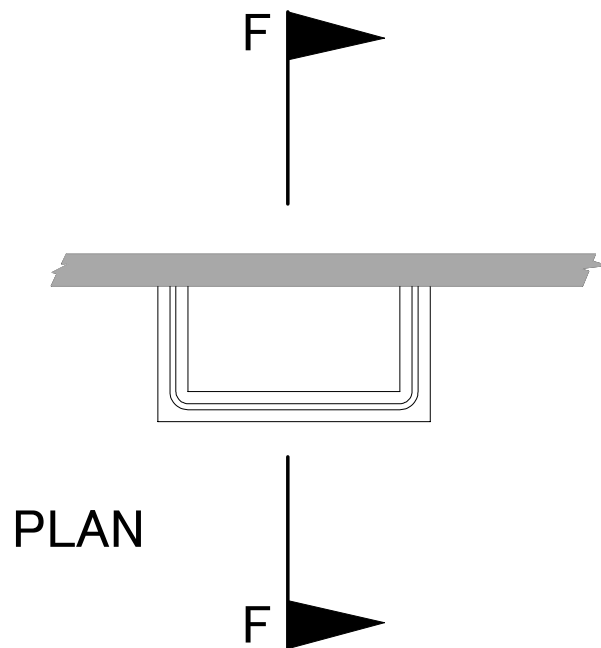


SECTION F-F

196 & 197 PARROCK STREET
PROPOSED REAR LIGHT WELL

Scale 1:50 @ A4

Drawing Number
PSH 044

Revision
0

Date
24/01/2023