
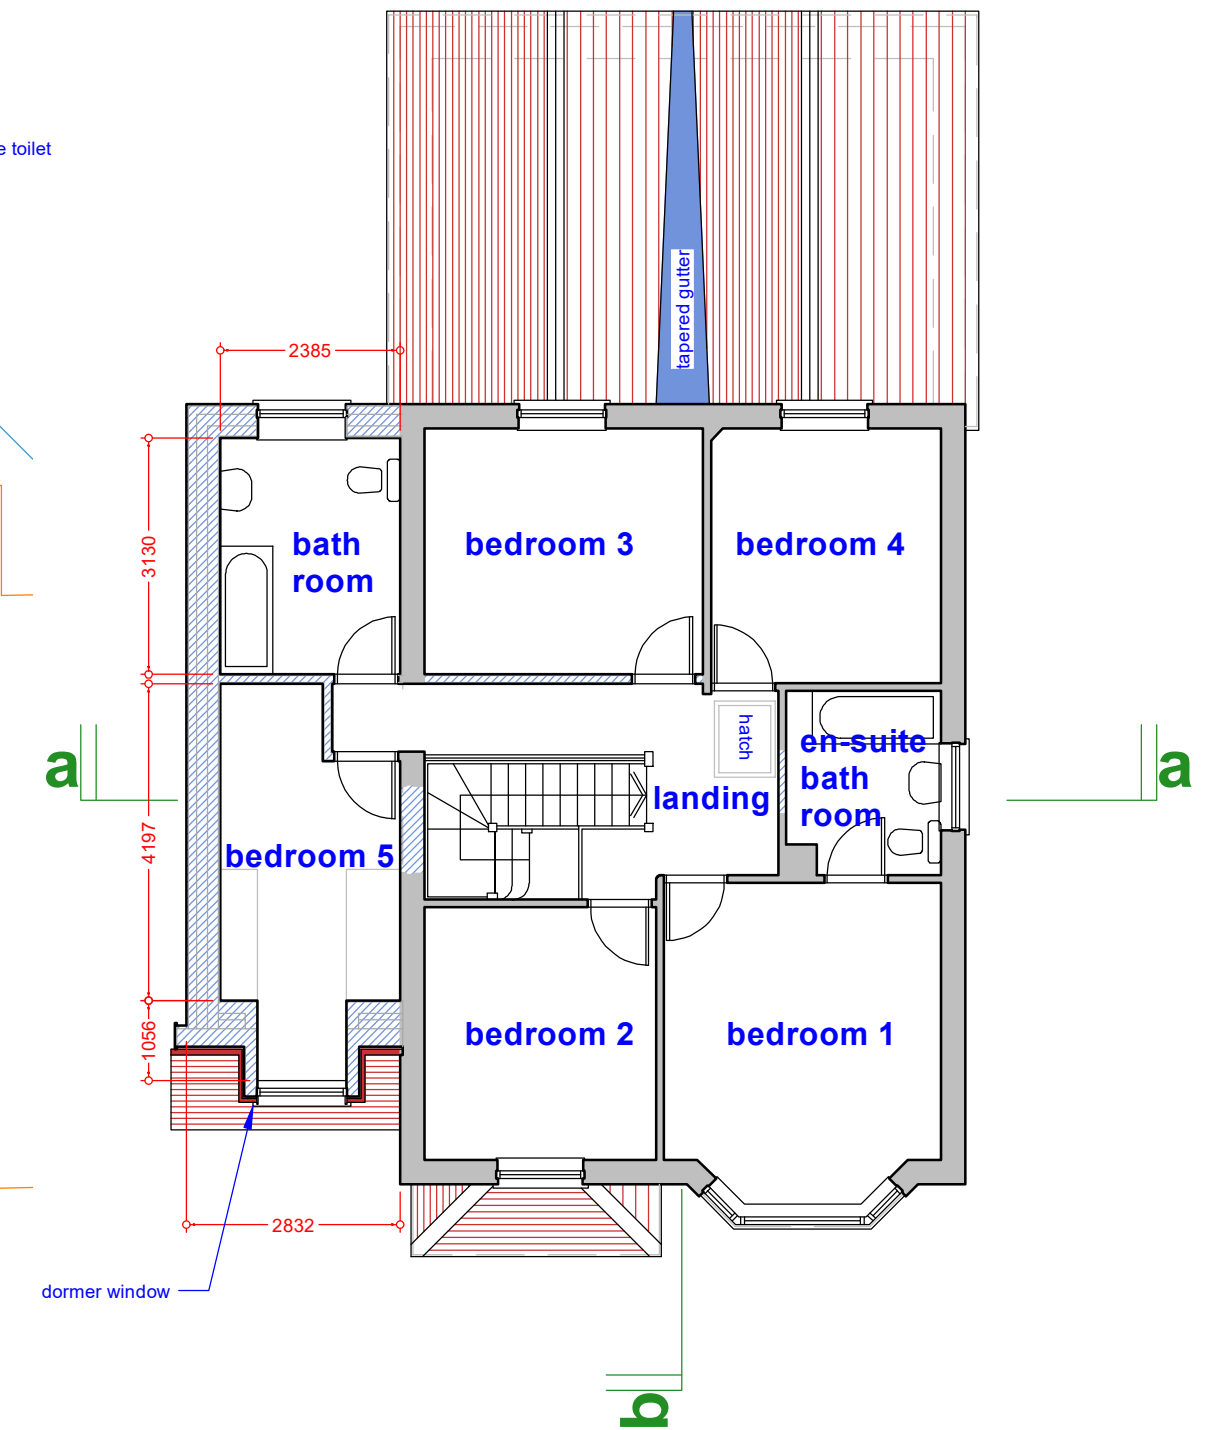


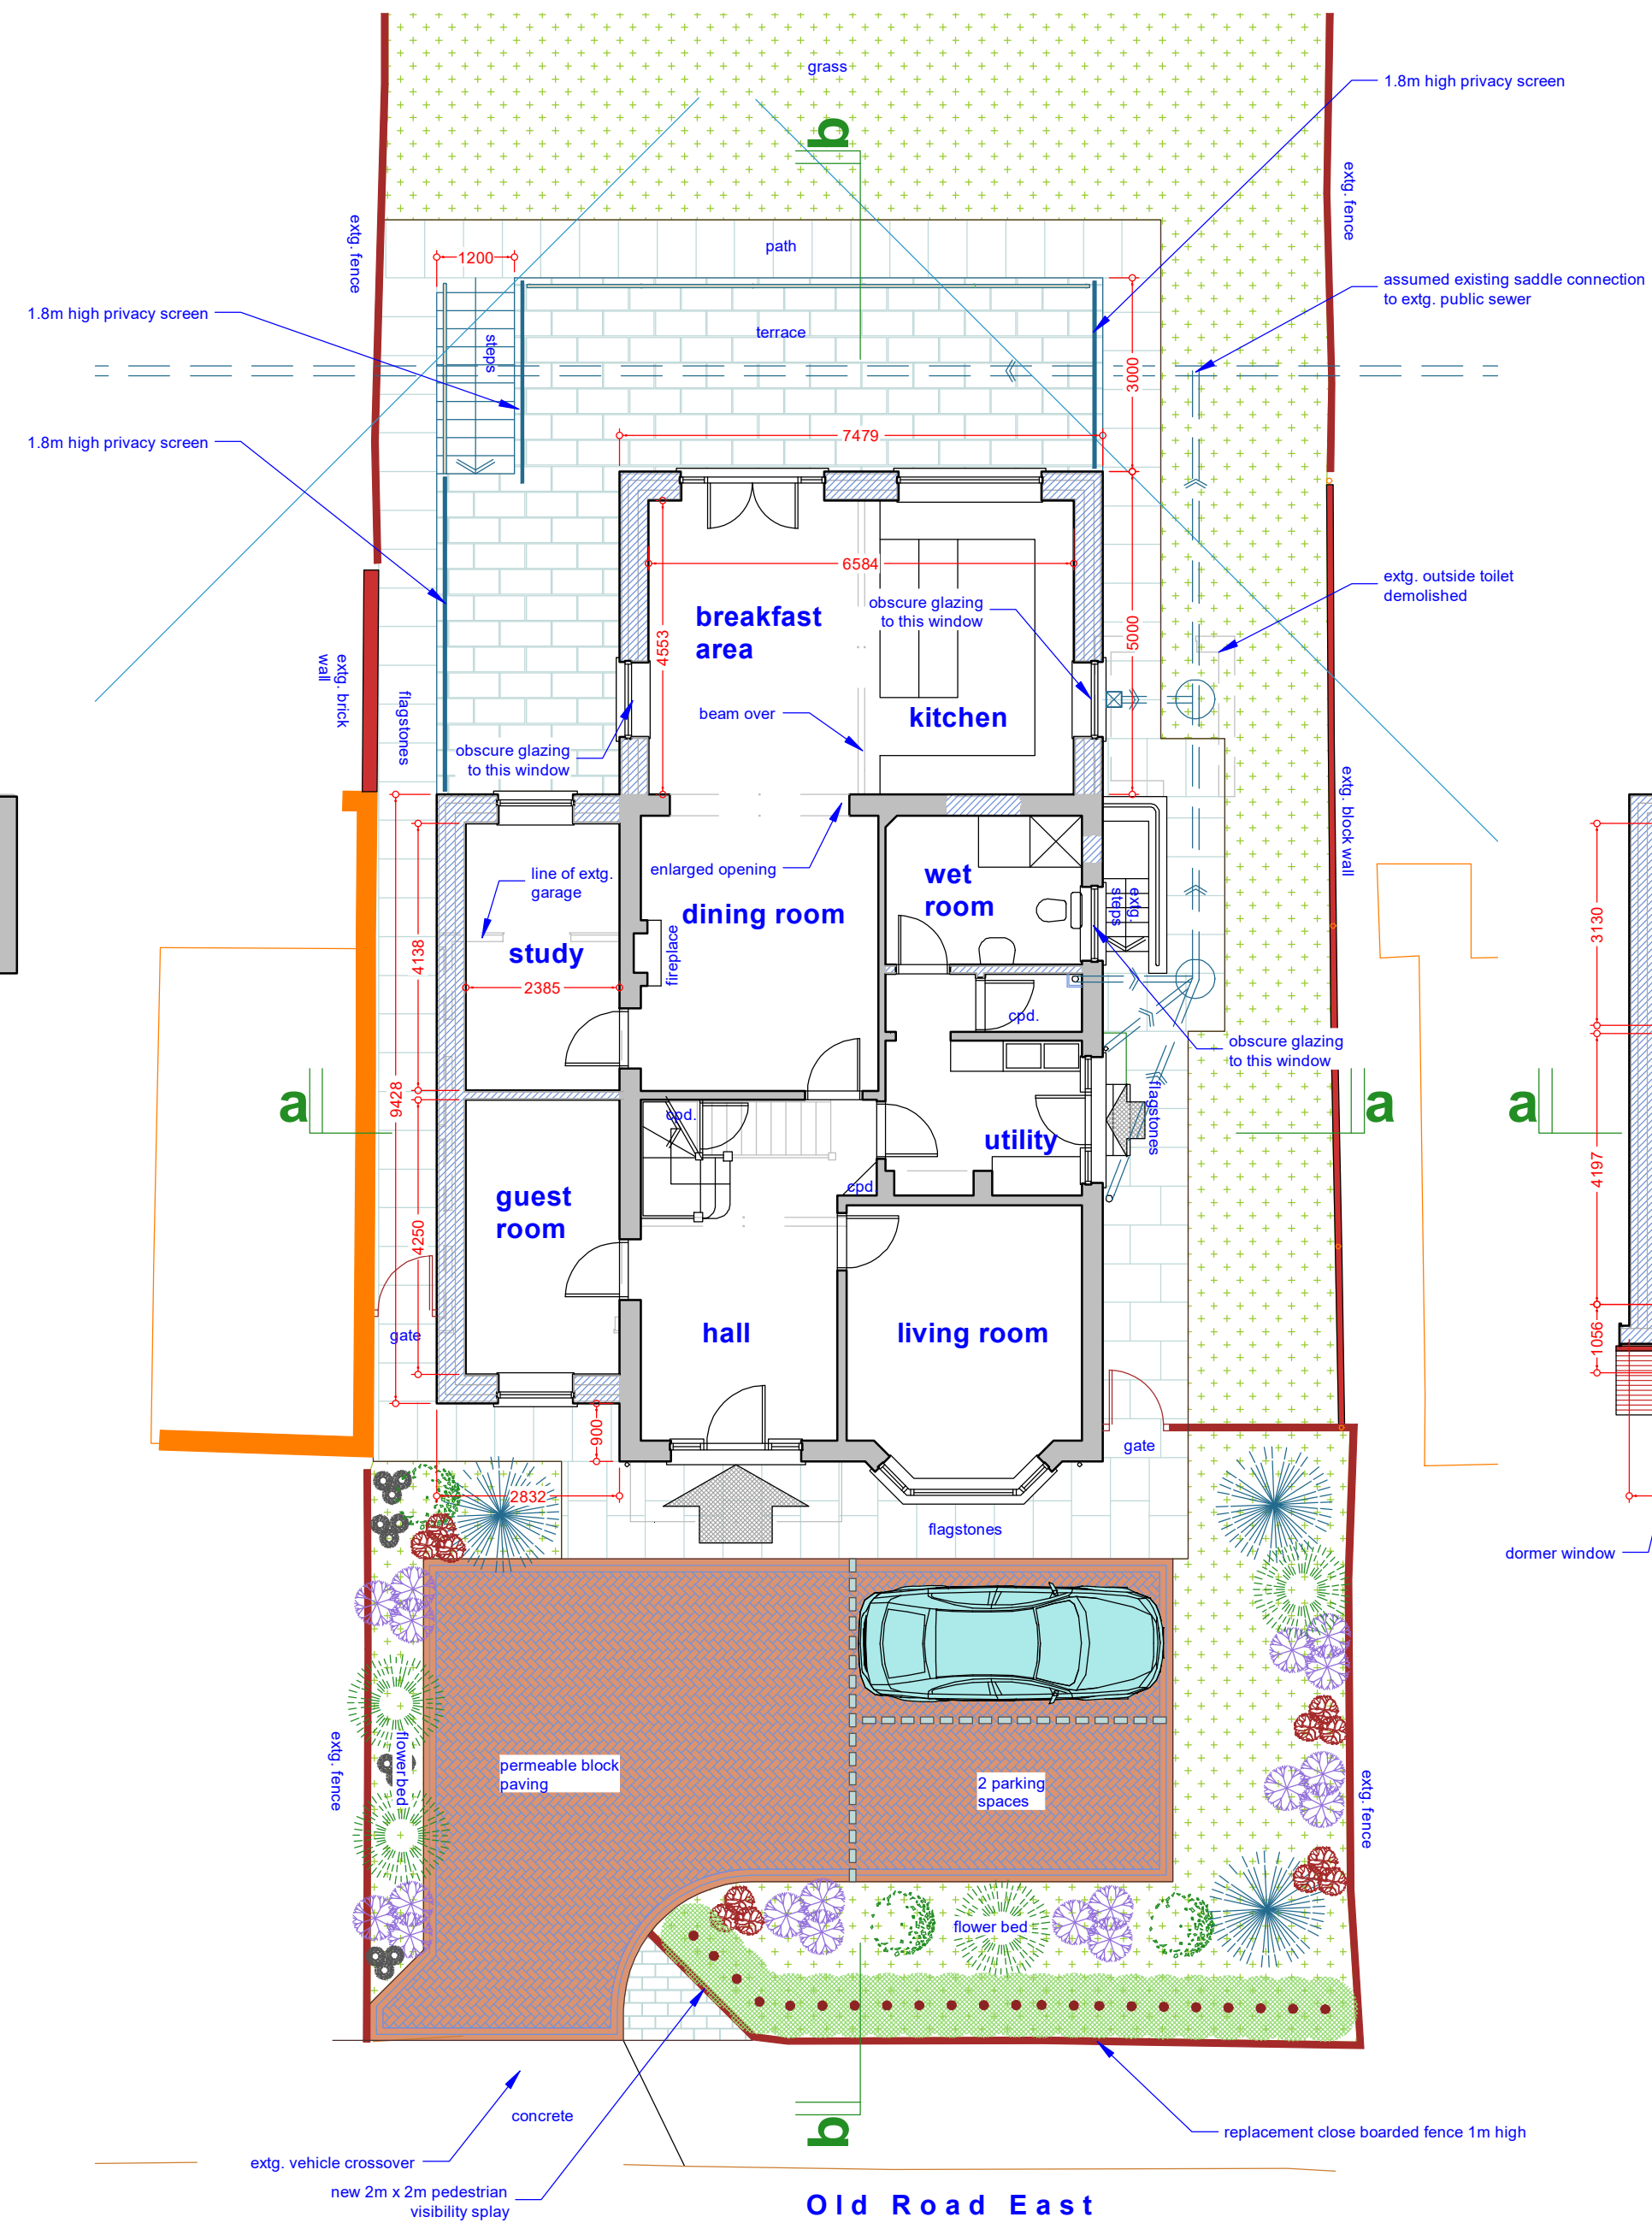

SCHEME / SHEET		
59 Old Road East, Gravesend, DA12 1NW: Mr & Mrs S. Randhawa Proposed Plans		
Rev A Privacy Screens Added 16Jul24		
SCALE 1:100	DATE April 2024	DRAWING NUMBER 551/PL03A
This drawing remains the property of the Architect and may not be reproduced in whole or part without his written permission.	JEREMY S. ISHERWOOD B. Sc. (hons), B. Arch. (Wales), R.I.B.A. Chartered Architect 34 Chalky Bank, Gravesend, Kent, DA11 7NY Telephone / Fax: 01474-533793	