




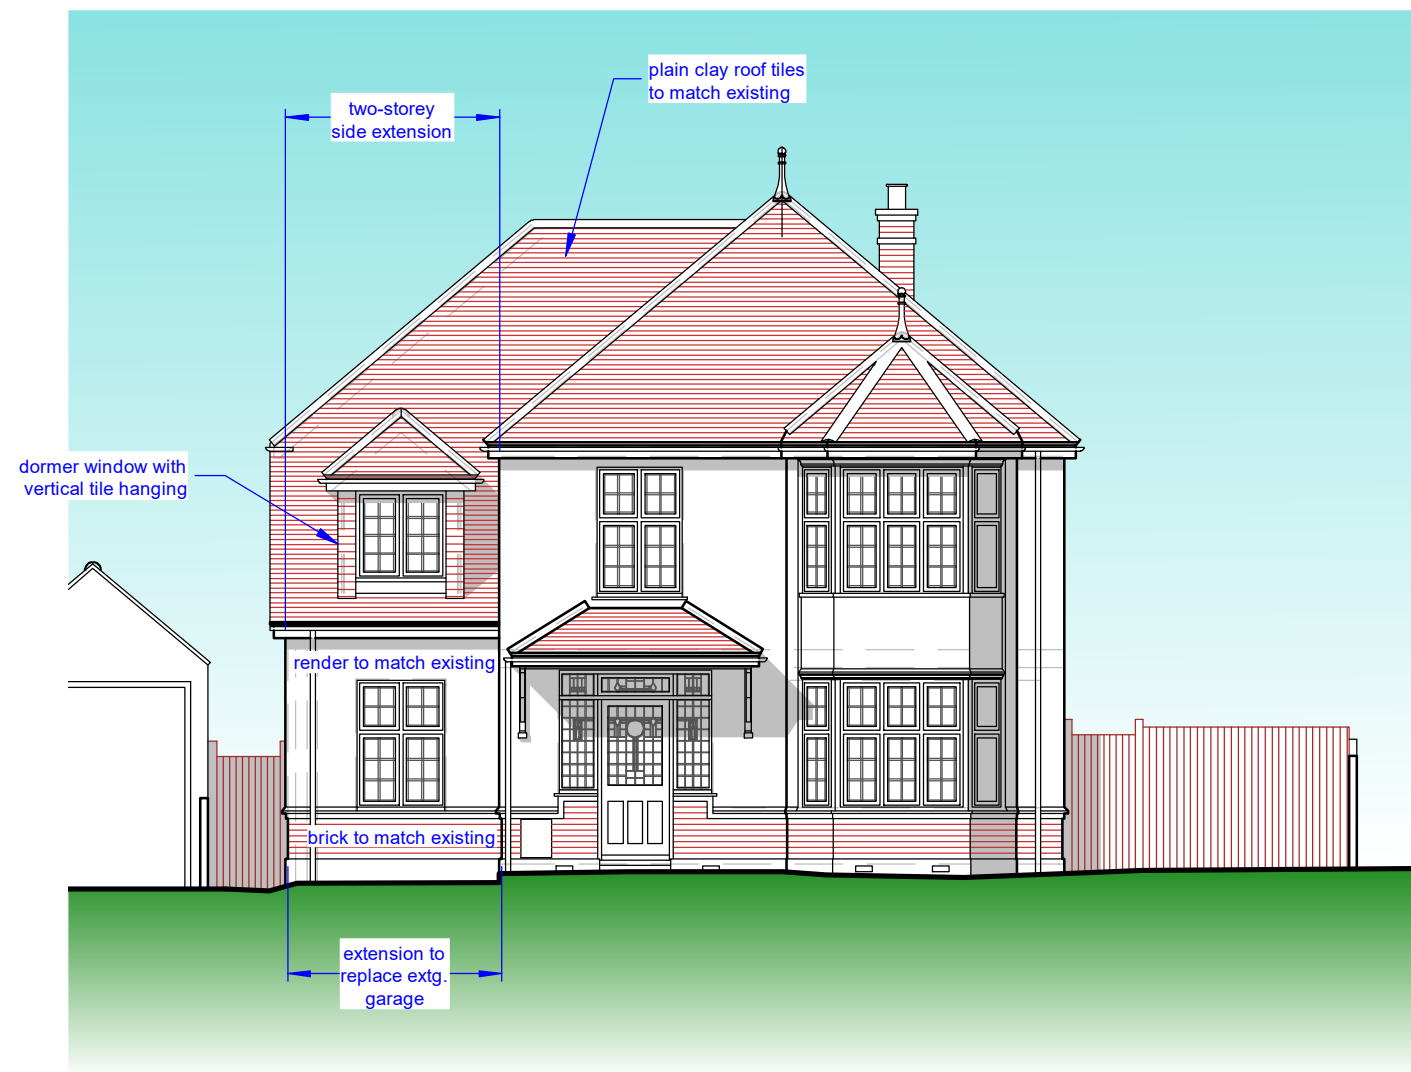


front (south) elevation

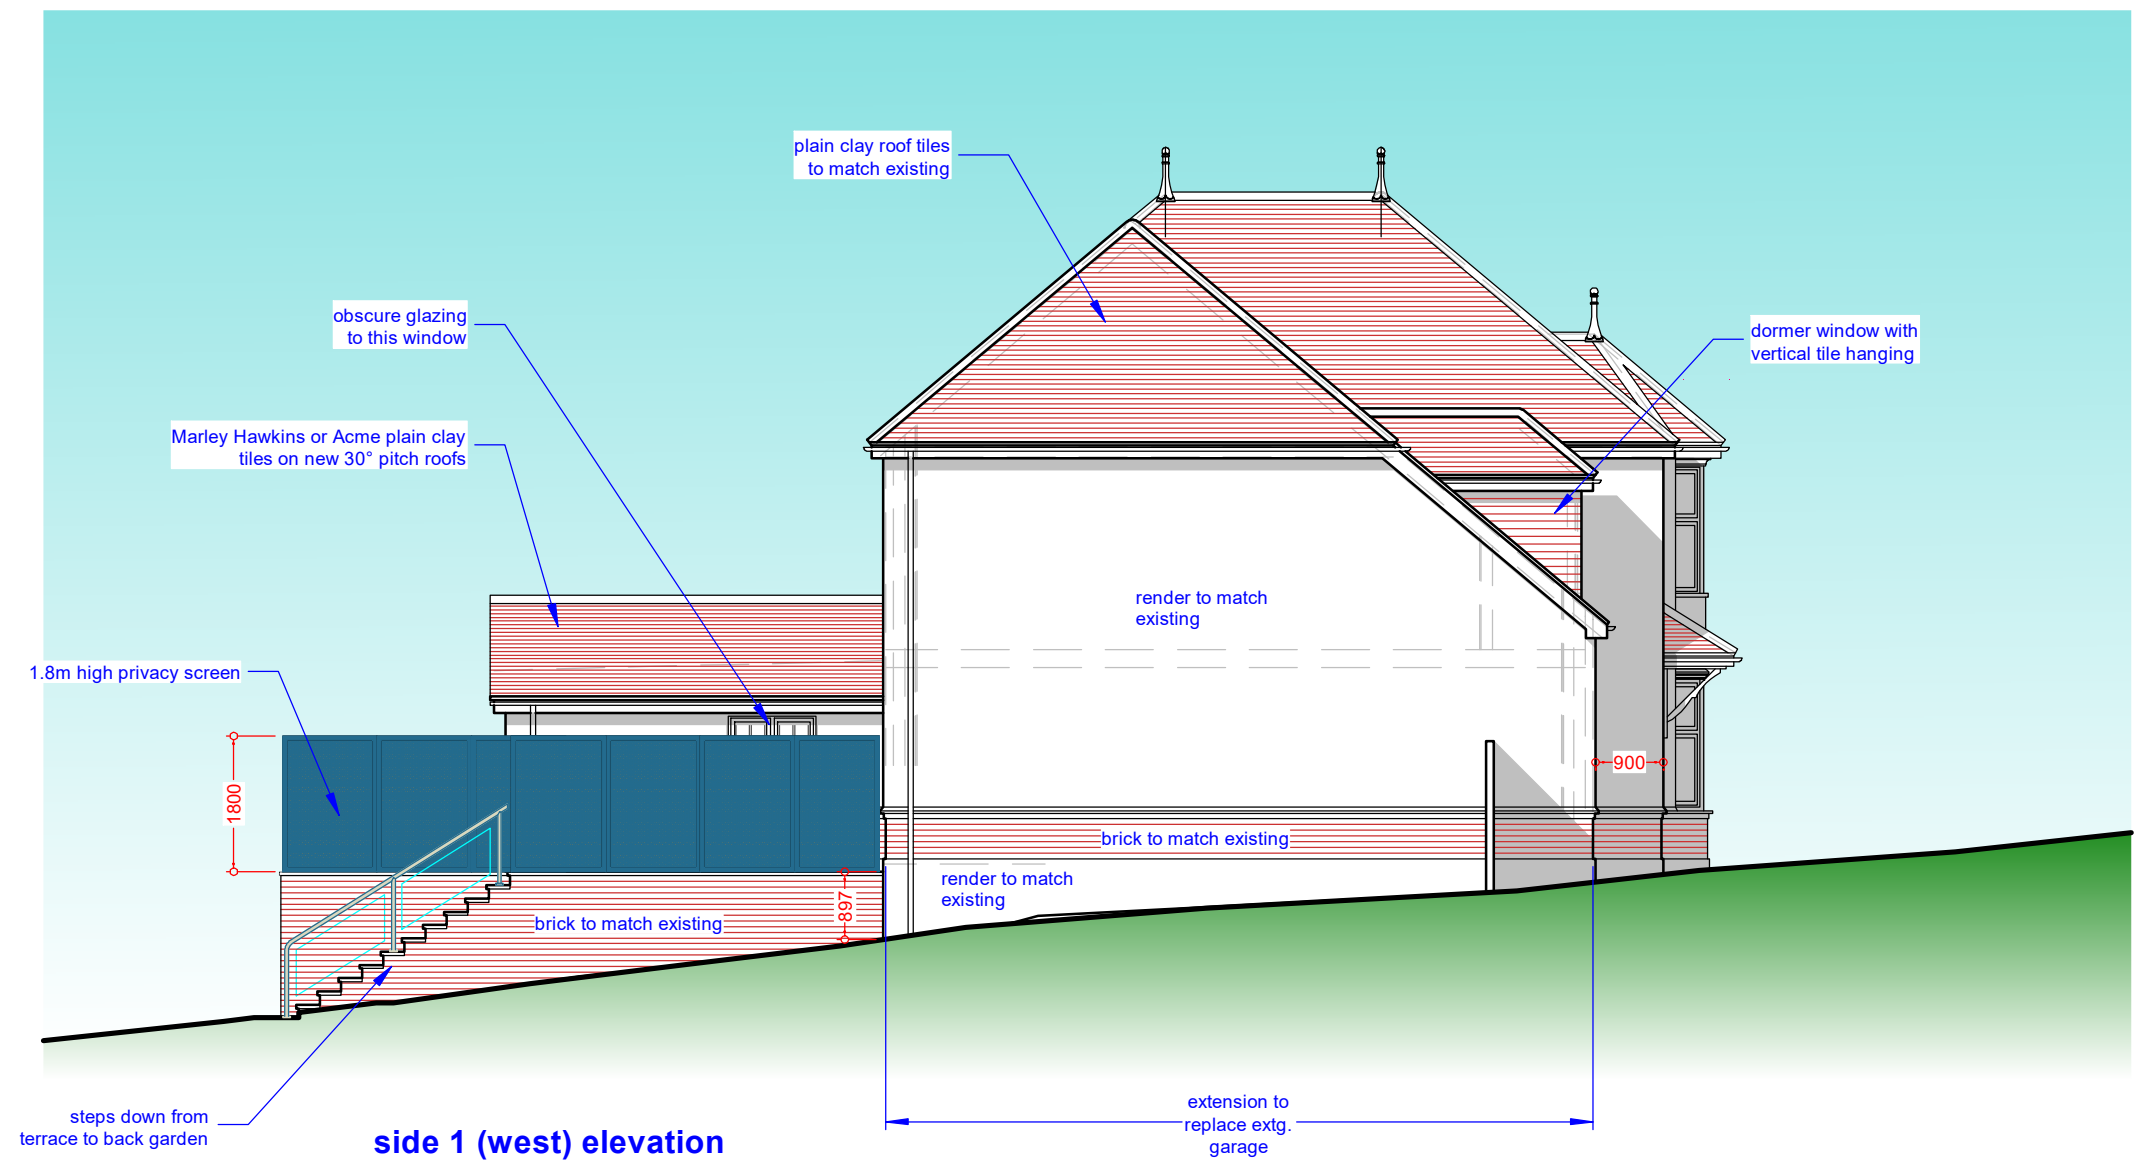


side 1 (west) elevation

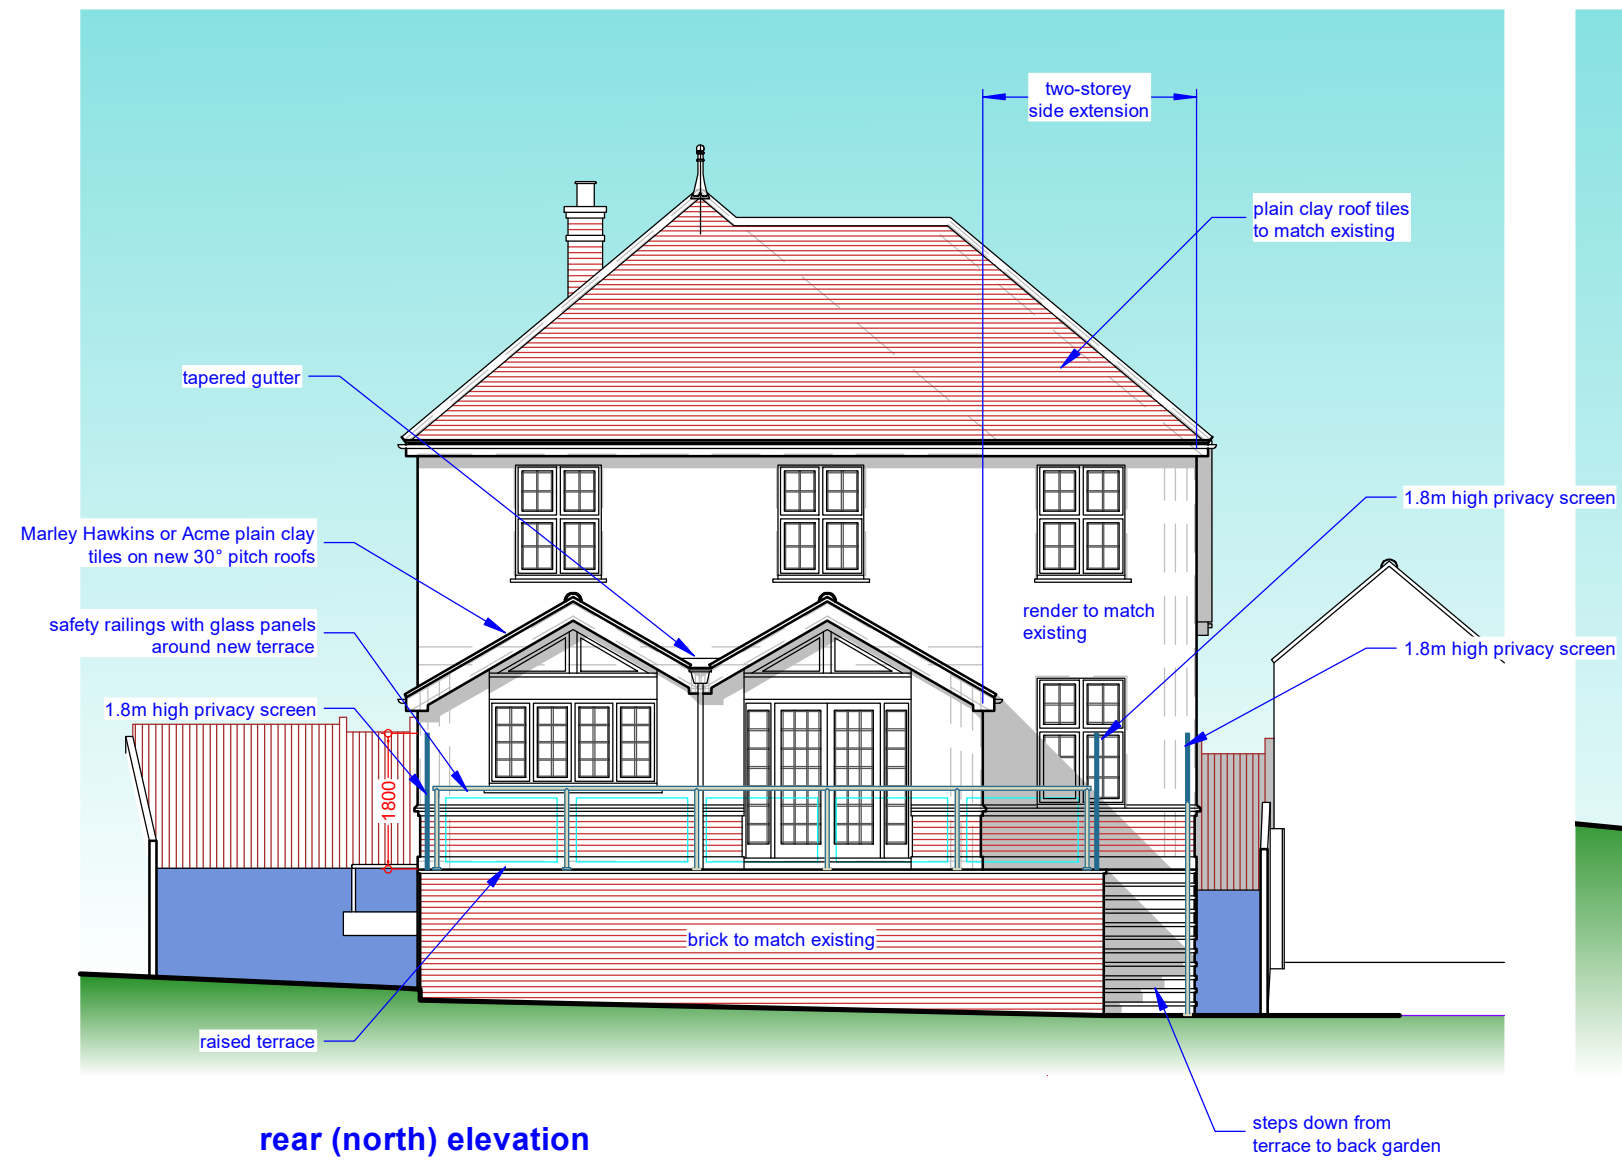

rear (north) elevation

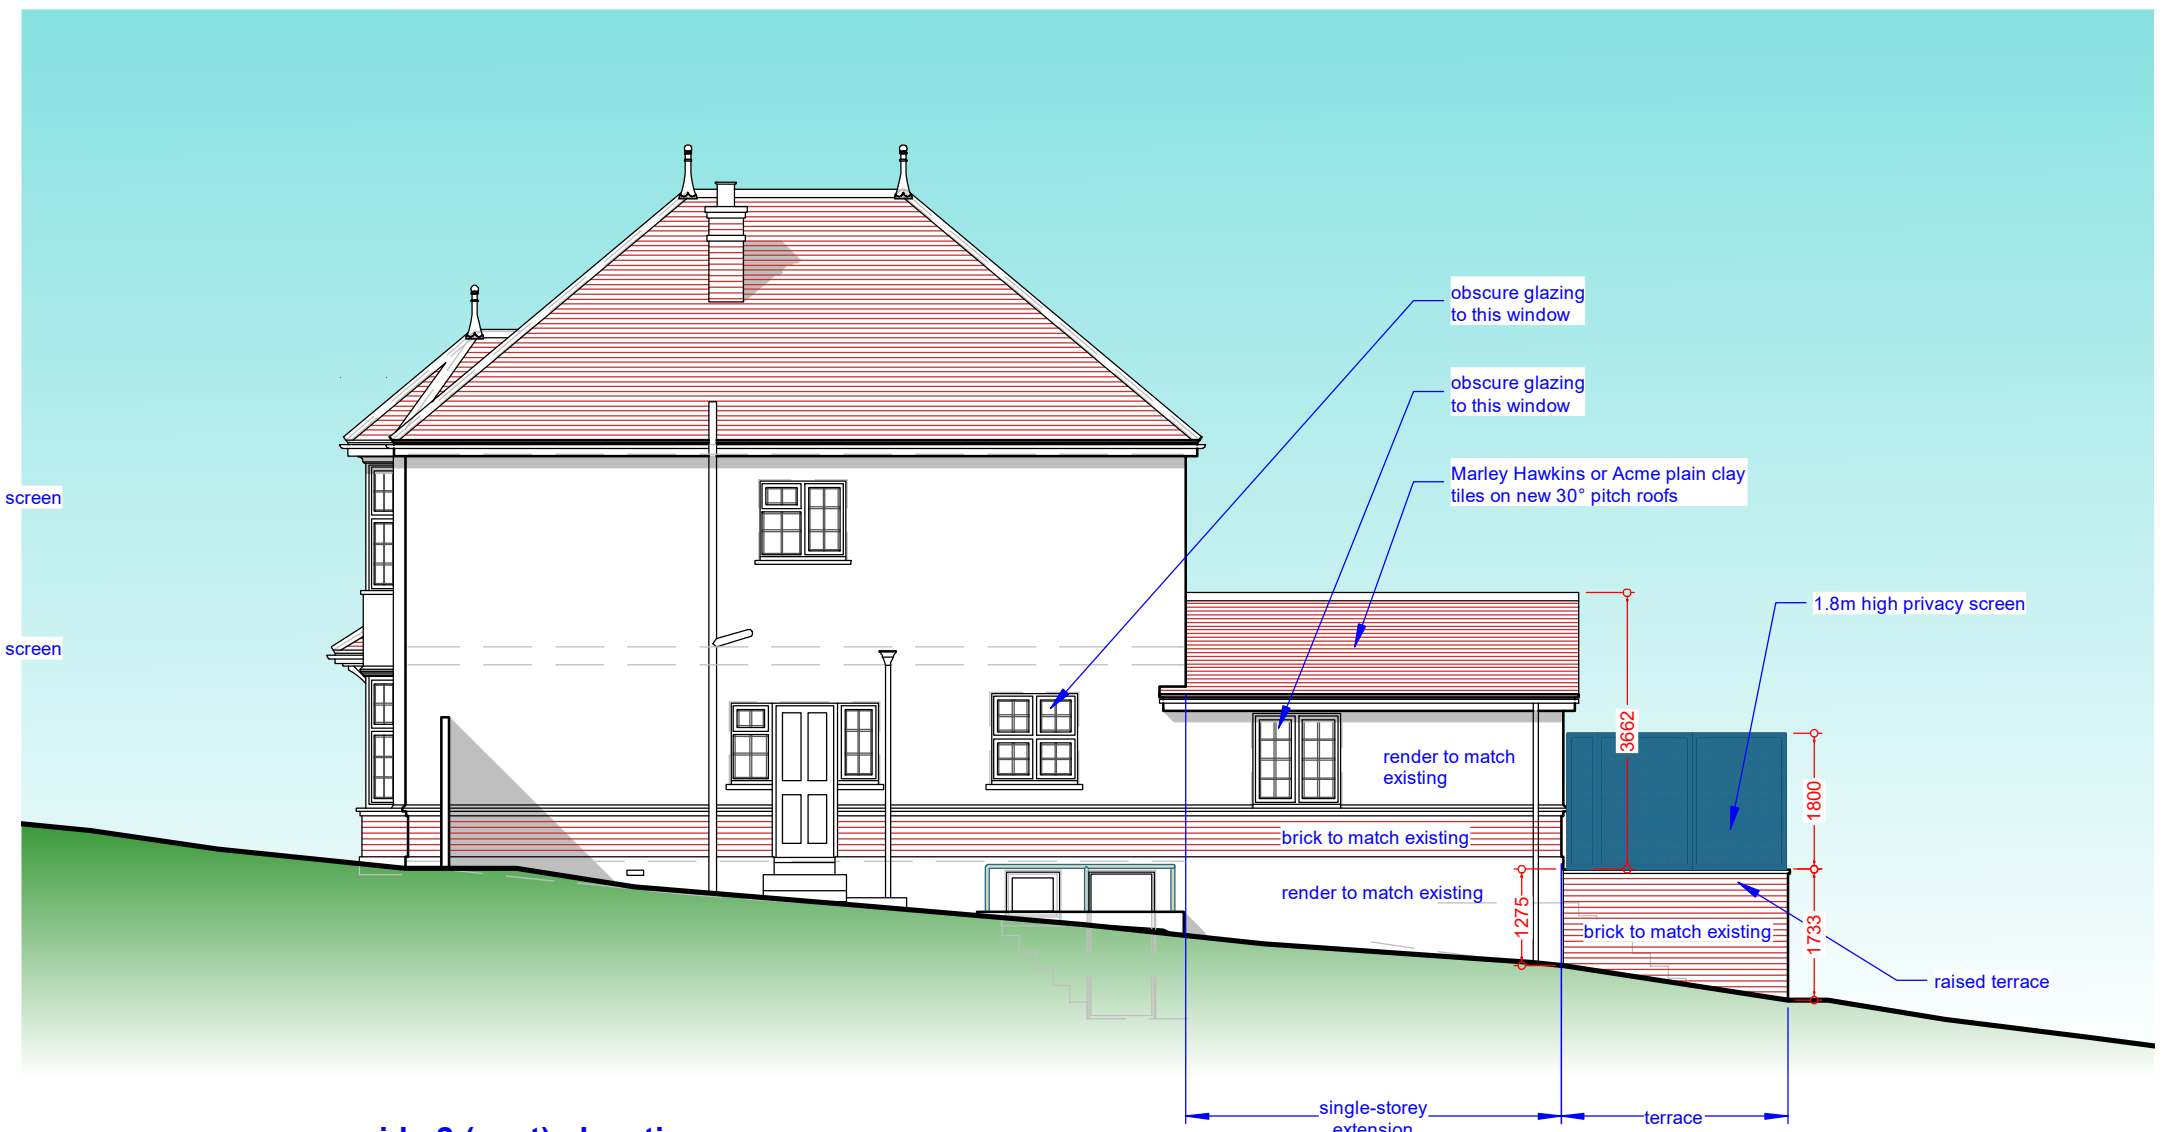

side 2 (east) elevation

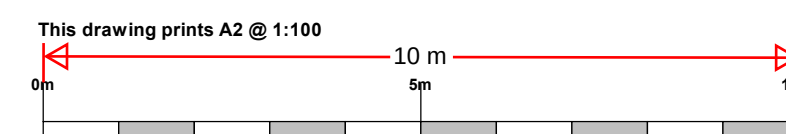

SCHEME / SHEET		
59 Old Road East, Gravesend, DA12 1NW: Mr & Mrs S. Randhawa Proposed Elevations		
Rev A - Privacy Screens Added 16Jul24		
SCALE	DATE	DRAWING NUMBER
1:100	April 2024	551/PL04A
This drawing remains the property of the Architect and may not be reproduced in whole or part without his written permission. JEREMY S. ISHERWOOD B. Sc. (hons), B. Arch. (Wales), R.I.B.A. Chartered Architect 34 Chalky Bank, Gravesend, Kent, DA11 7NY Telephone / Fax: 01474-533793		