




Casement Window Detail
Existing and Proposed Detail

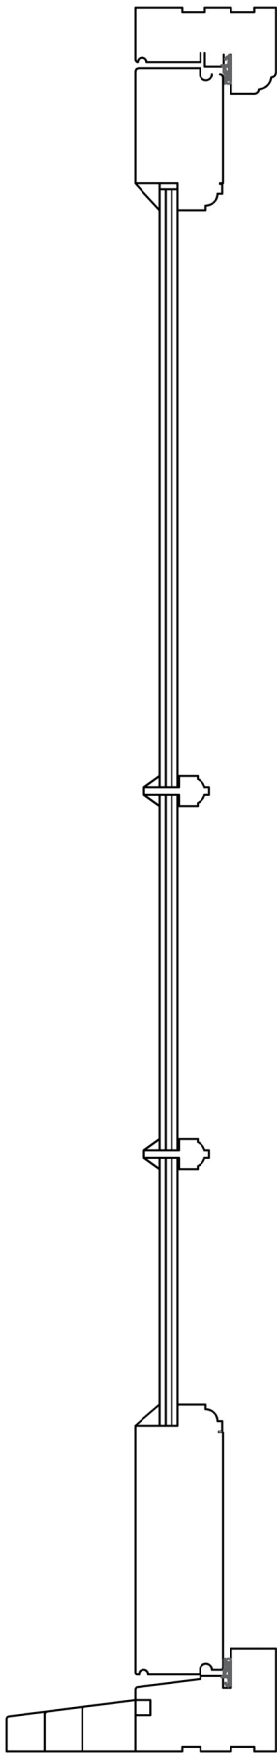

Proposed Glazed Integral Bars Section
1:5 @ A3

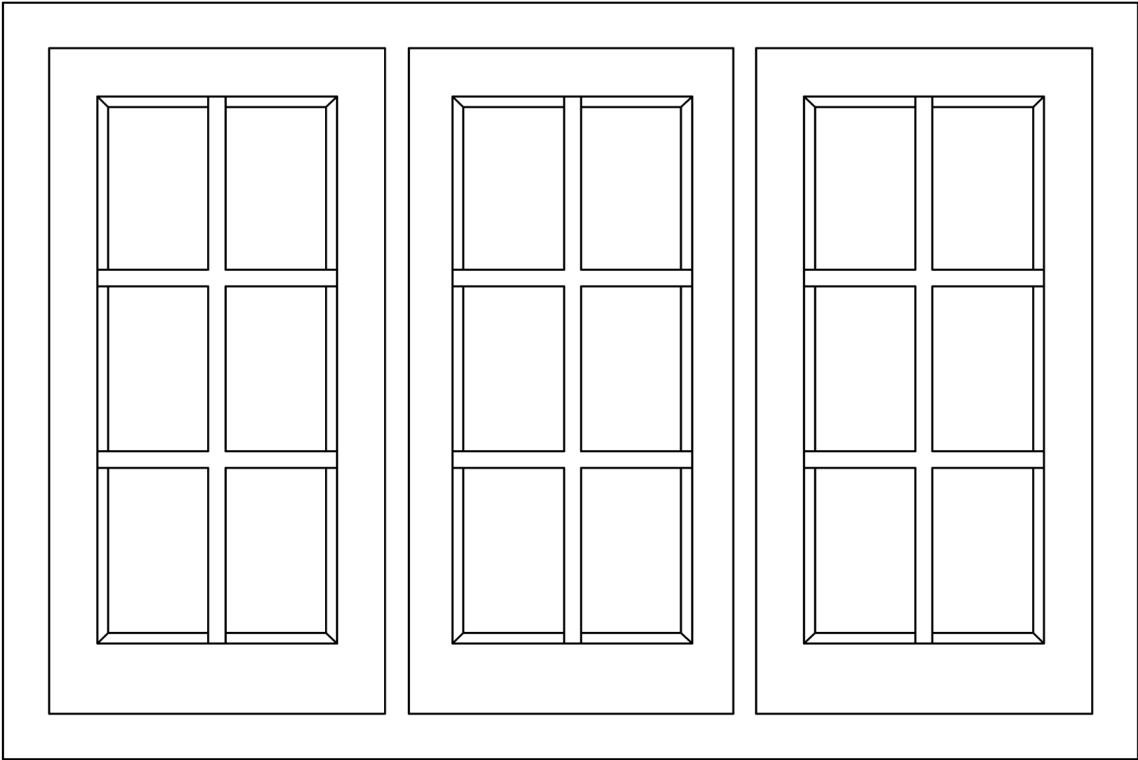

Proposed Glazed Integral Bars Plan
1:5 @ A3

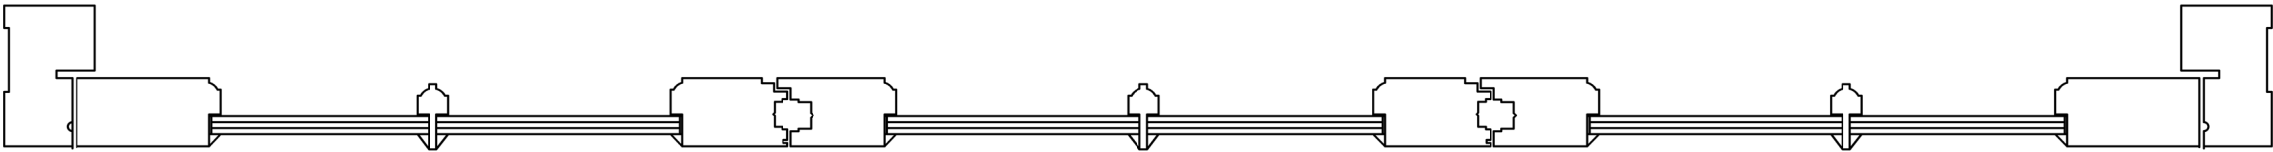

Drawing Issued For:
Planning Permission and Listed Building
Consent

Project:
Norwood Farmhouse,
Norwood Lane, Gravesend,
DA13 0YF

Client:
Gilson

Drawing Title:
Existing and Proposed Detail Drawing

Date:
2/5/2024
Scale:
1:5 @ A3

Revision No.:
-
Drawing Title:
DD-01

Drawing by:
Rio Jablonski
rio.jablonski@wandsworthsashwindows.com

Scale Bars: