





Existing Ground Floor Plan-1:50

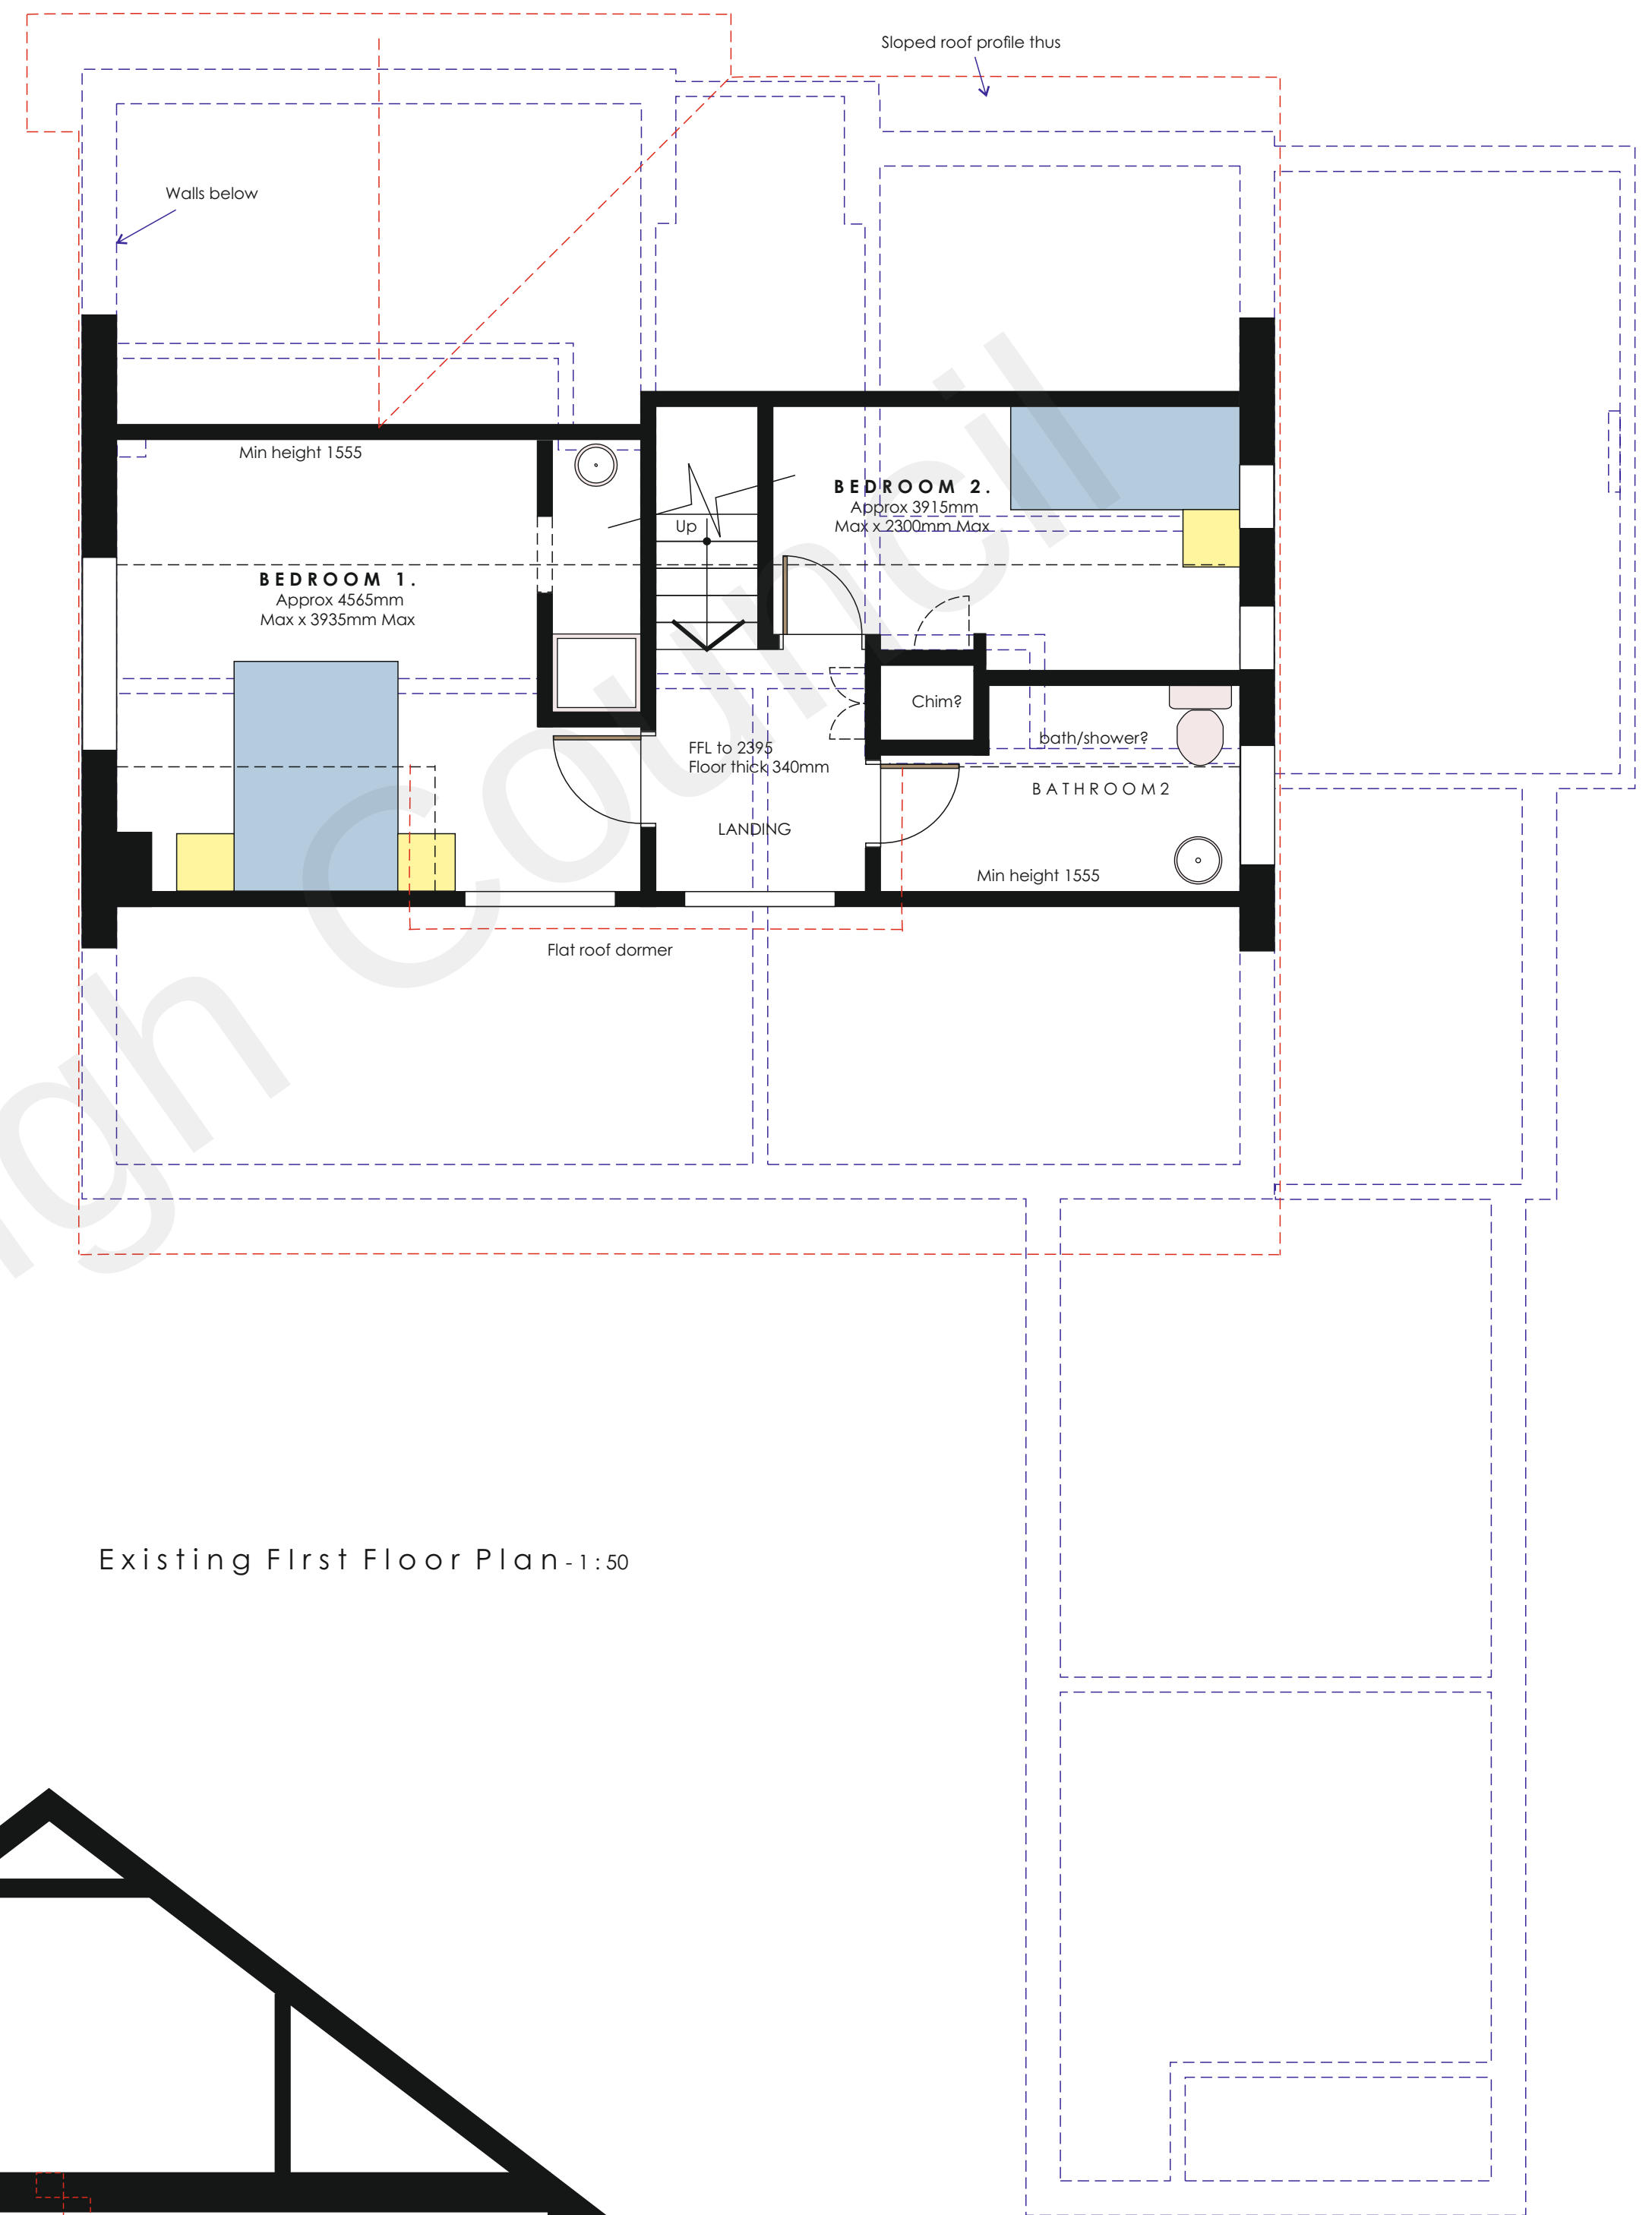

Existing First Floor Plan-1:50

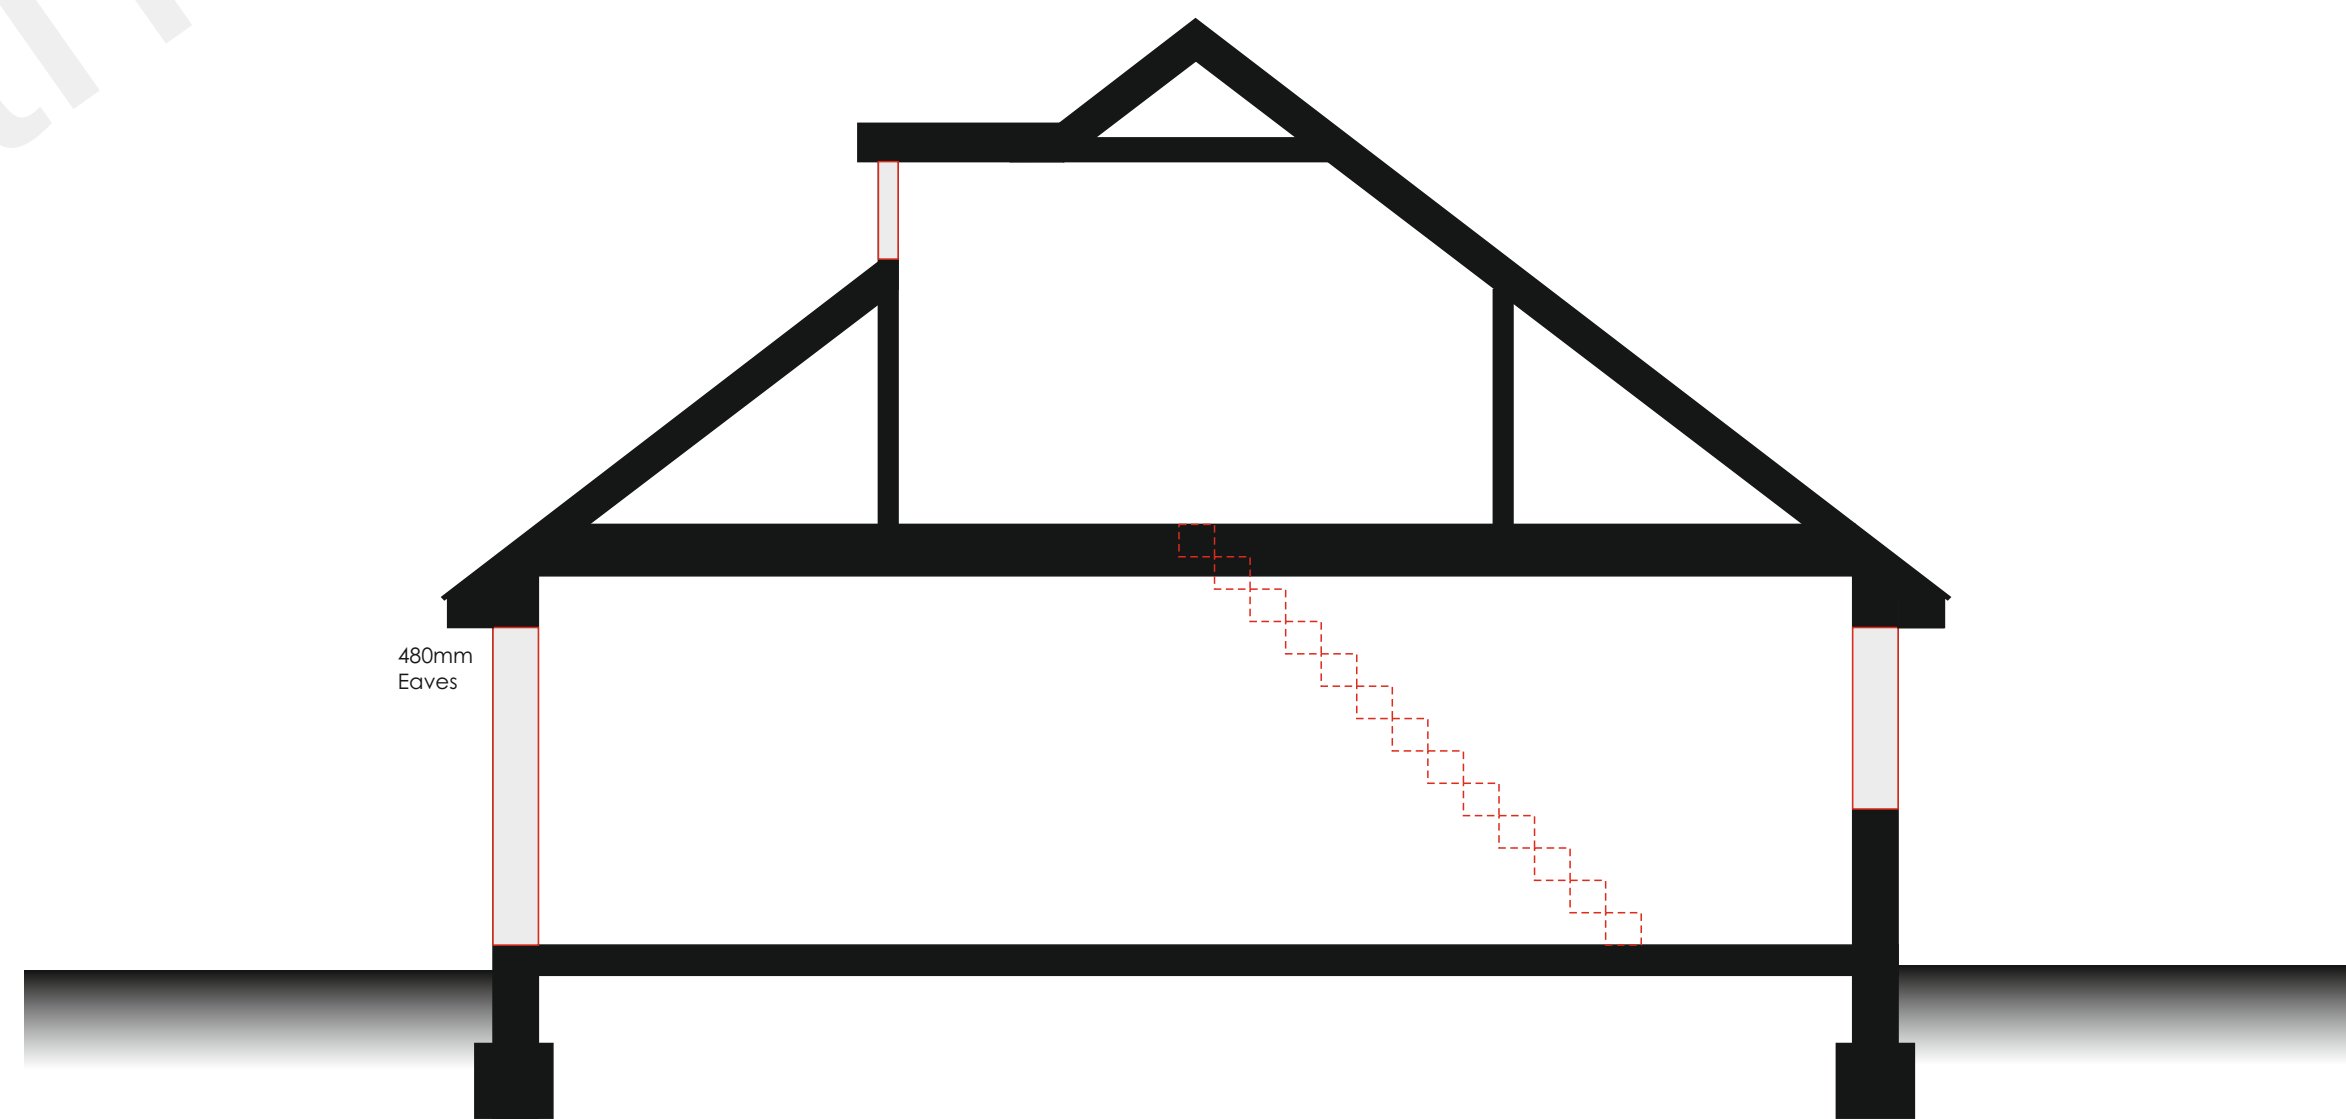

Existing Cross Section-1:50

PRELIMINARY

REVISIONS		
SCALE	1:50	DATE
DATE	December 2021	DESIGNER

Existing Floor Plans and Cross Section

PROJECT
Proposed Alterations and Rear Extension
Laneside Norwood Lane
Meopham Kent DA13 0YE
for: Mr and Mrs D Ferguson

WARD + ASSOCIATES
THE HOO WROTHAM ROAD
MEOPHAM GRAVESEND KENT DA13 0HP
T: 01474 814196 M: 07771 863940
E: admin@wardassociates.co.uk W: www.wardassociates.co.uk
Skype User Name: ragerwardassociates



3821.WD.02