



Notes:

- Do not scale from this drawing.
- All dimensions to be verified on site and is in mm.
- Builder to verify all dimensions, heights and levels prior to commencing work.
- All documents shall be checked to ensure that they are compatible with the relevant standards and specifications.
- The contractor in preparing his estimate shall visit the site and ascertain all relevant details.
- The contractor shall issue all statutory notices to the local Authority.

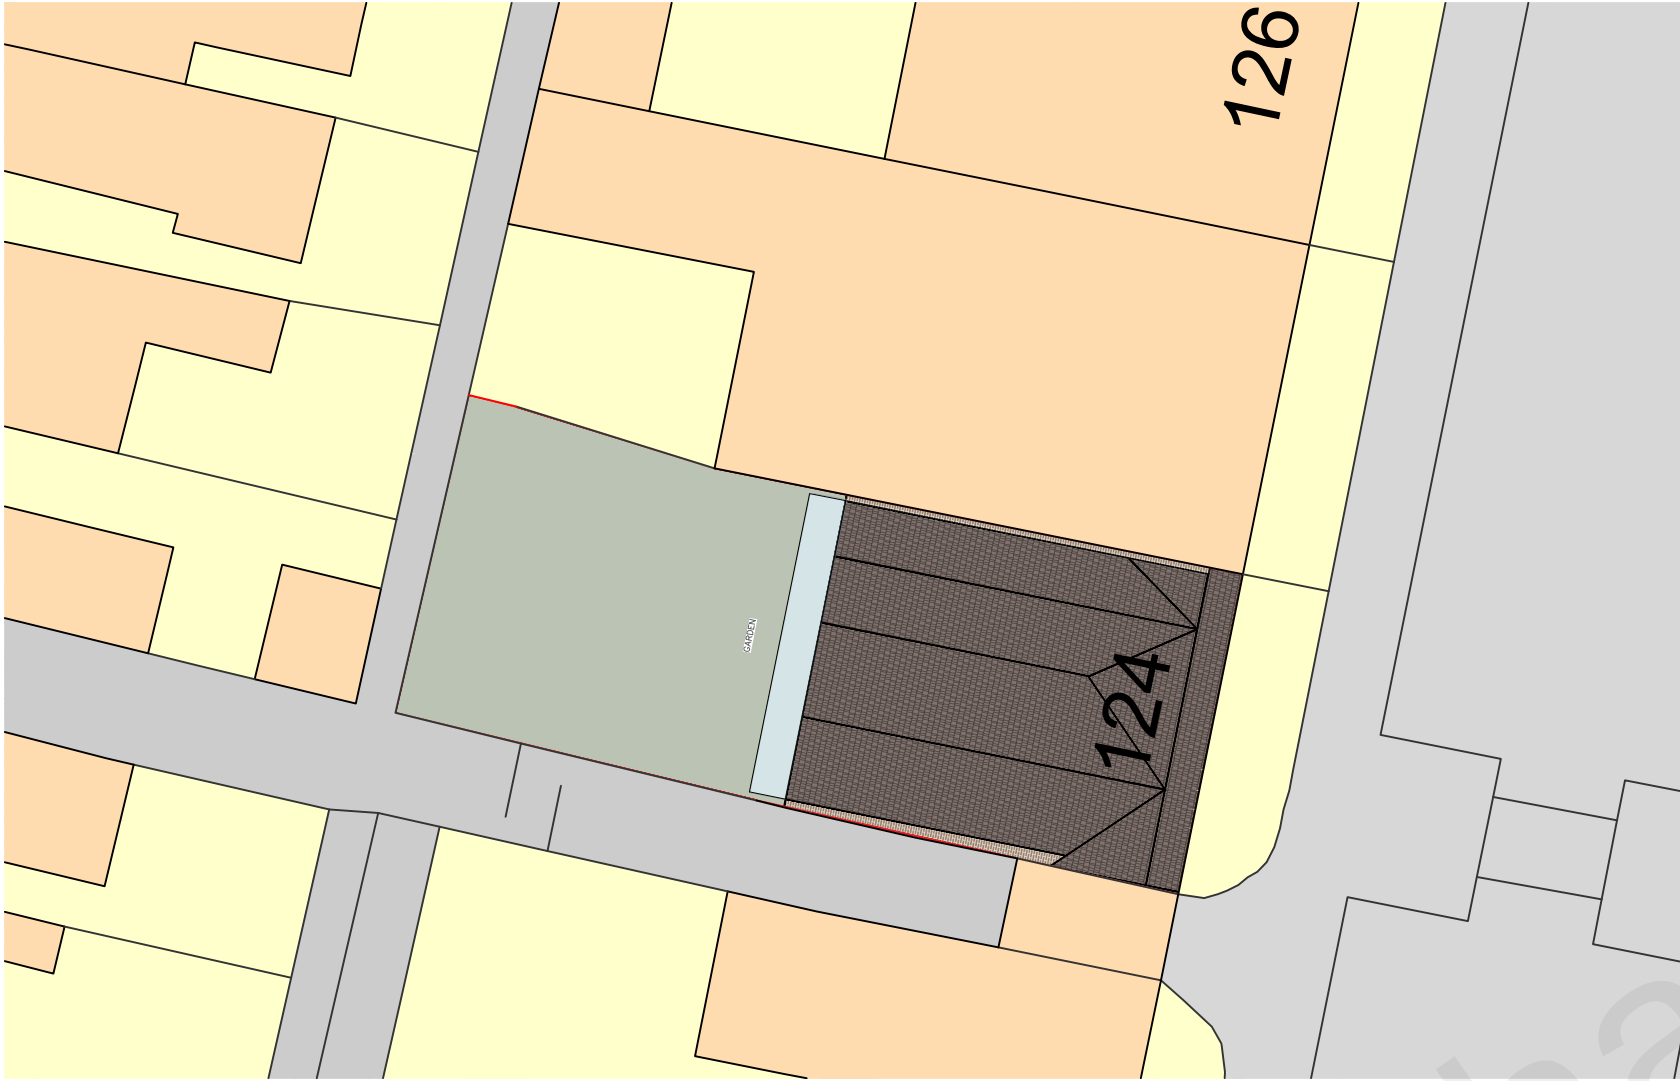

Existing Block Plan 1:200

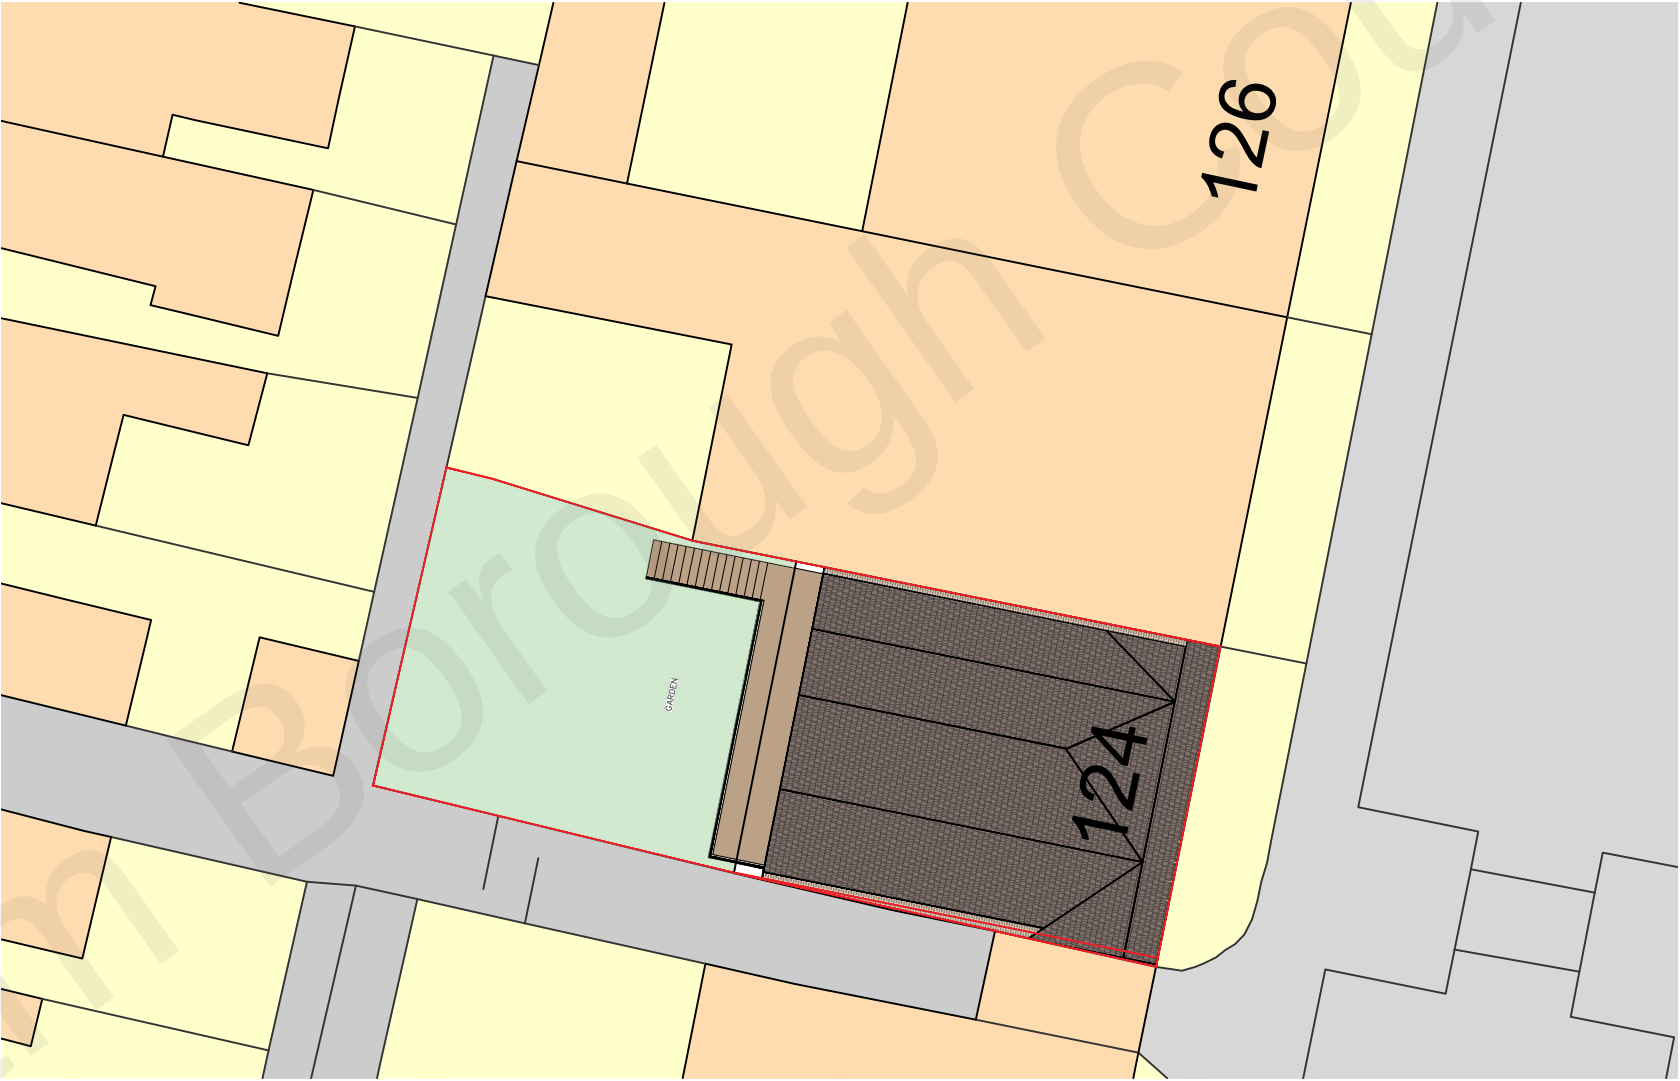

Proposed Block Plan 1:200



Location Plan 1:1250



A	—	—	—/—/—
REV:	DESCRIPTION:	BY:	DATE:
STATUS:			

PLAN



Whitehall Place
47 The Terrace,
Gravesend, Kent
DA12 2DL
01474 247 787
info@barronedwards.co.uk
www.barronedwards.co.uk

SITE:	124 Wellington Street Gravesend Kent DA12 1JE
TITLE:	Location Plan Existing Block Plan Proposed Block Plan

SCALE AT A2:	DATE:	DRAWN:
1:200, 1:1250	19.05.22	SA
PROJECT NO:	DRAWING NO:	REVISION:
220312-A	001	A

1:200



1:1250

