



DISCLAIMER NOTE

The Copyright and design right of the design documents and of the design remains that of Mahfire Associates Ltd. All copies are only for information about the application, they may not be used for any other purpose or copied without the express written permission of Mahfire Associates Ltd.

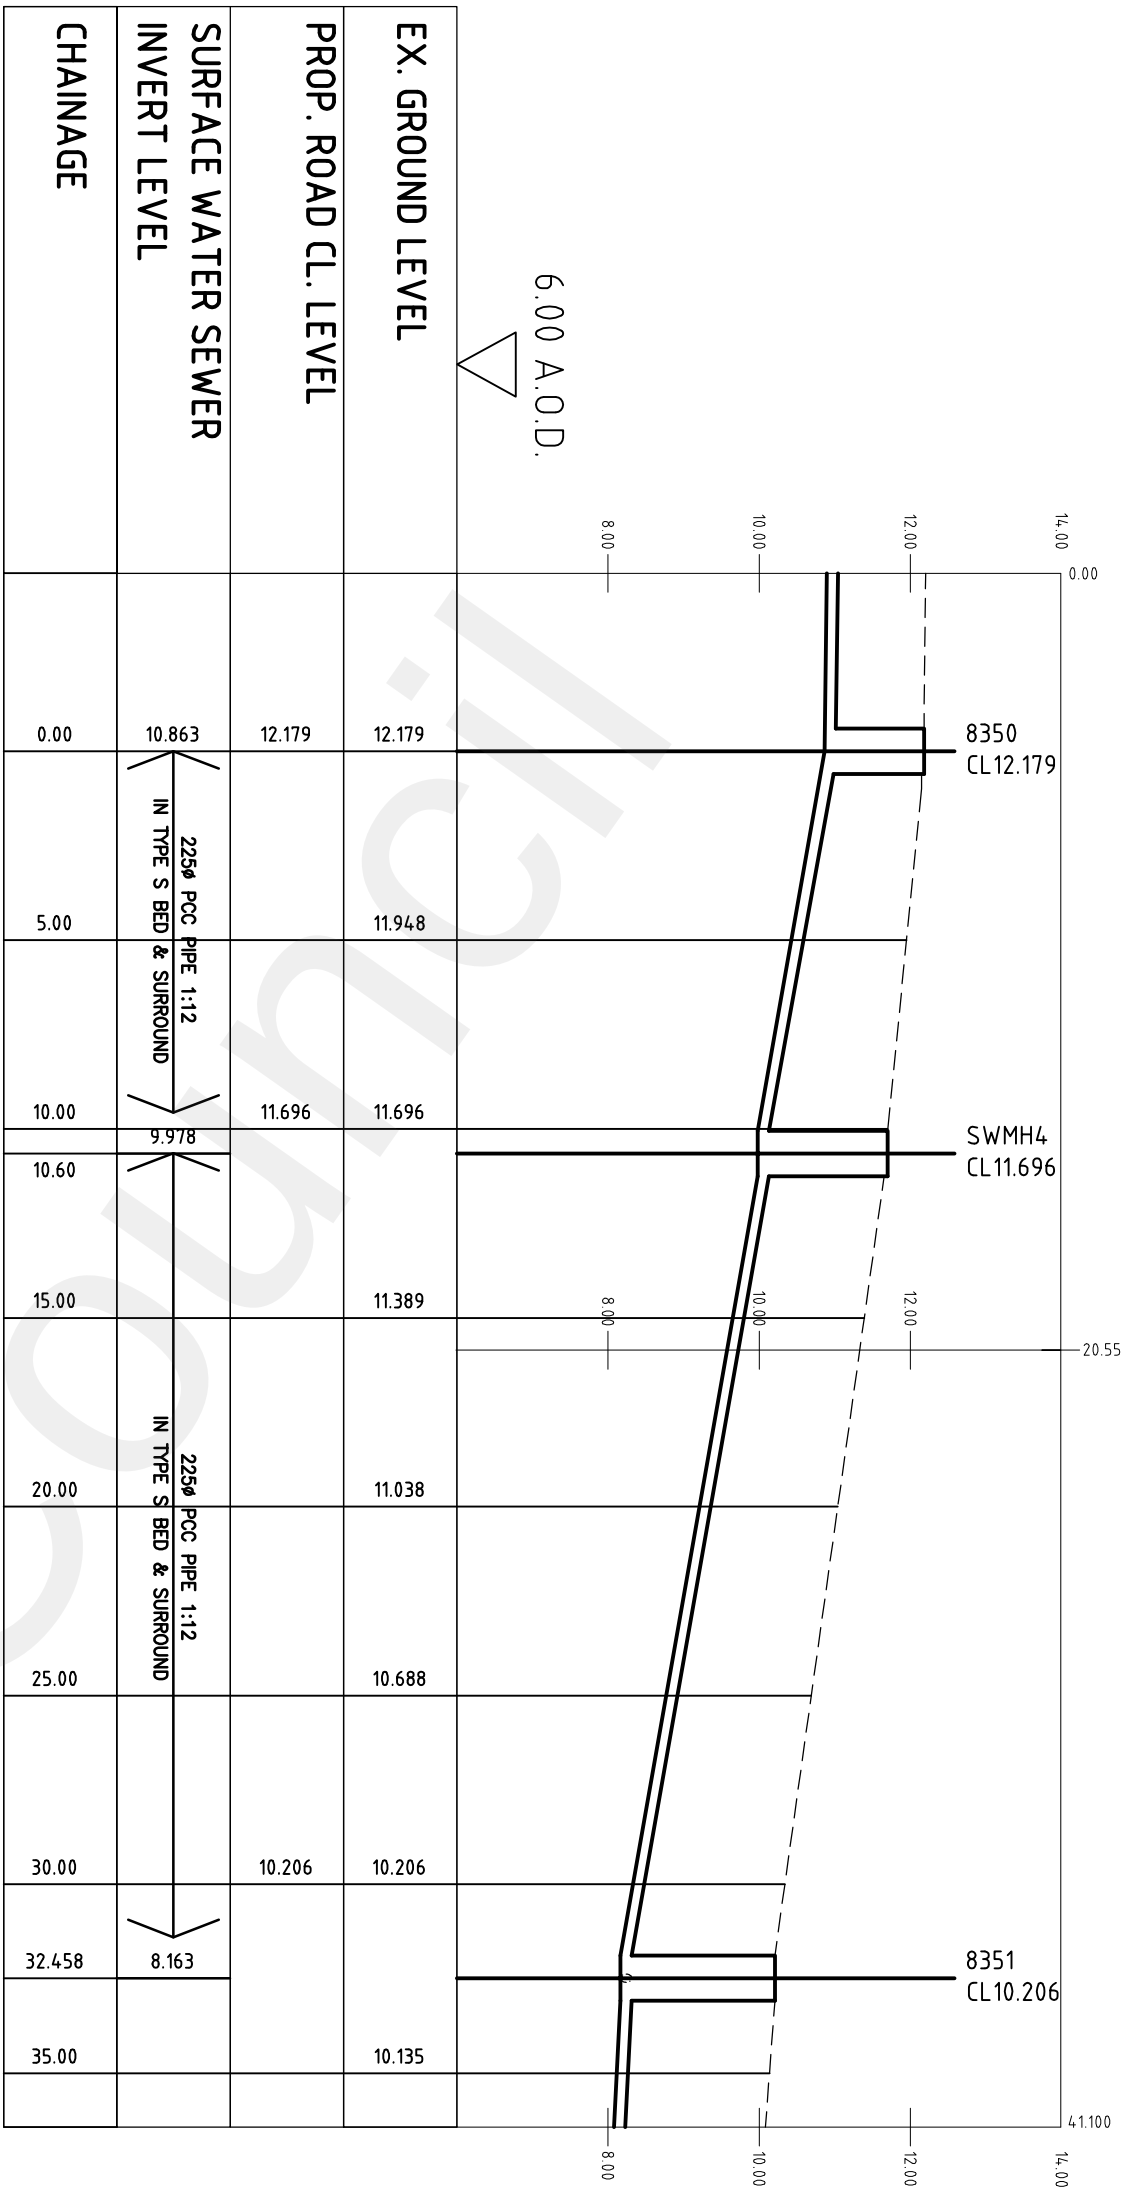

LONG SECTION

Horiz. 1:200 Vert. 1:100

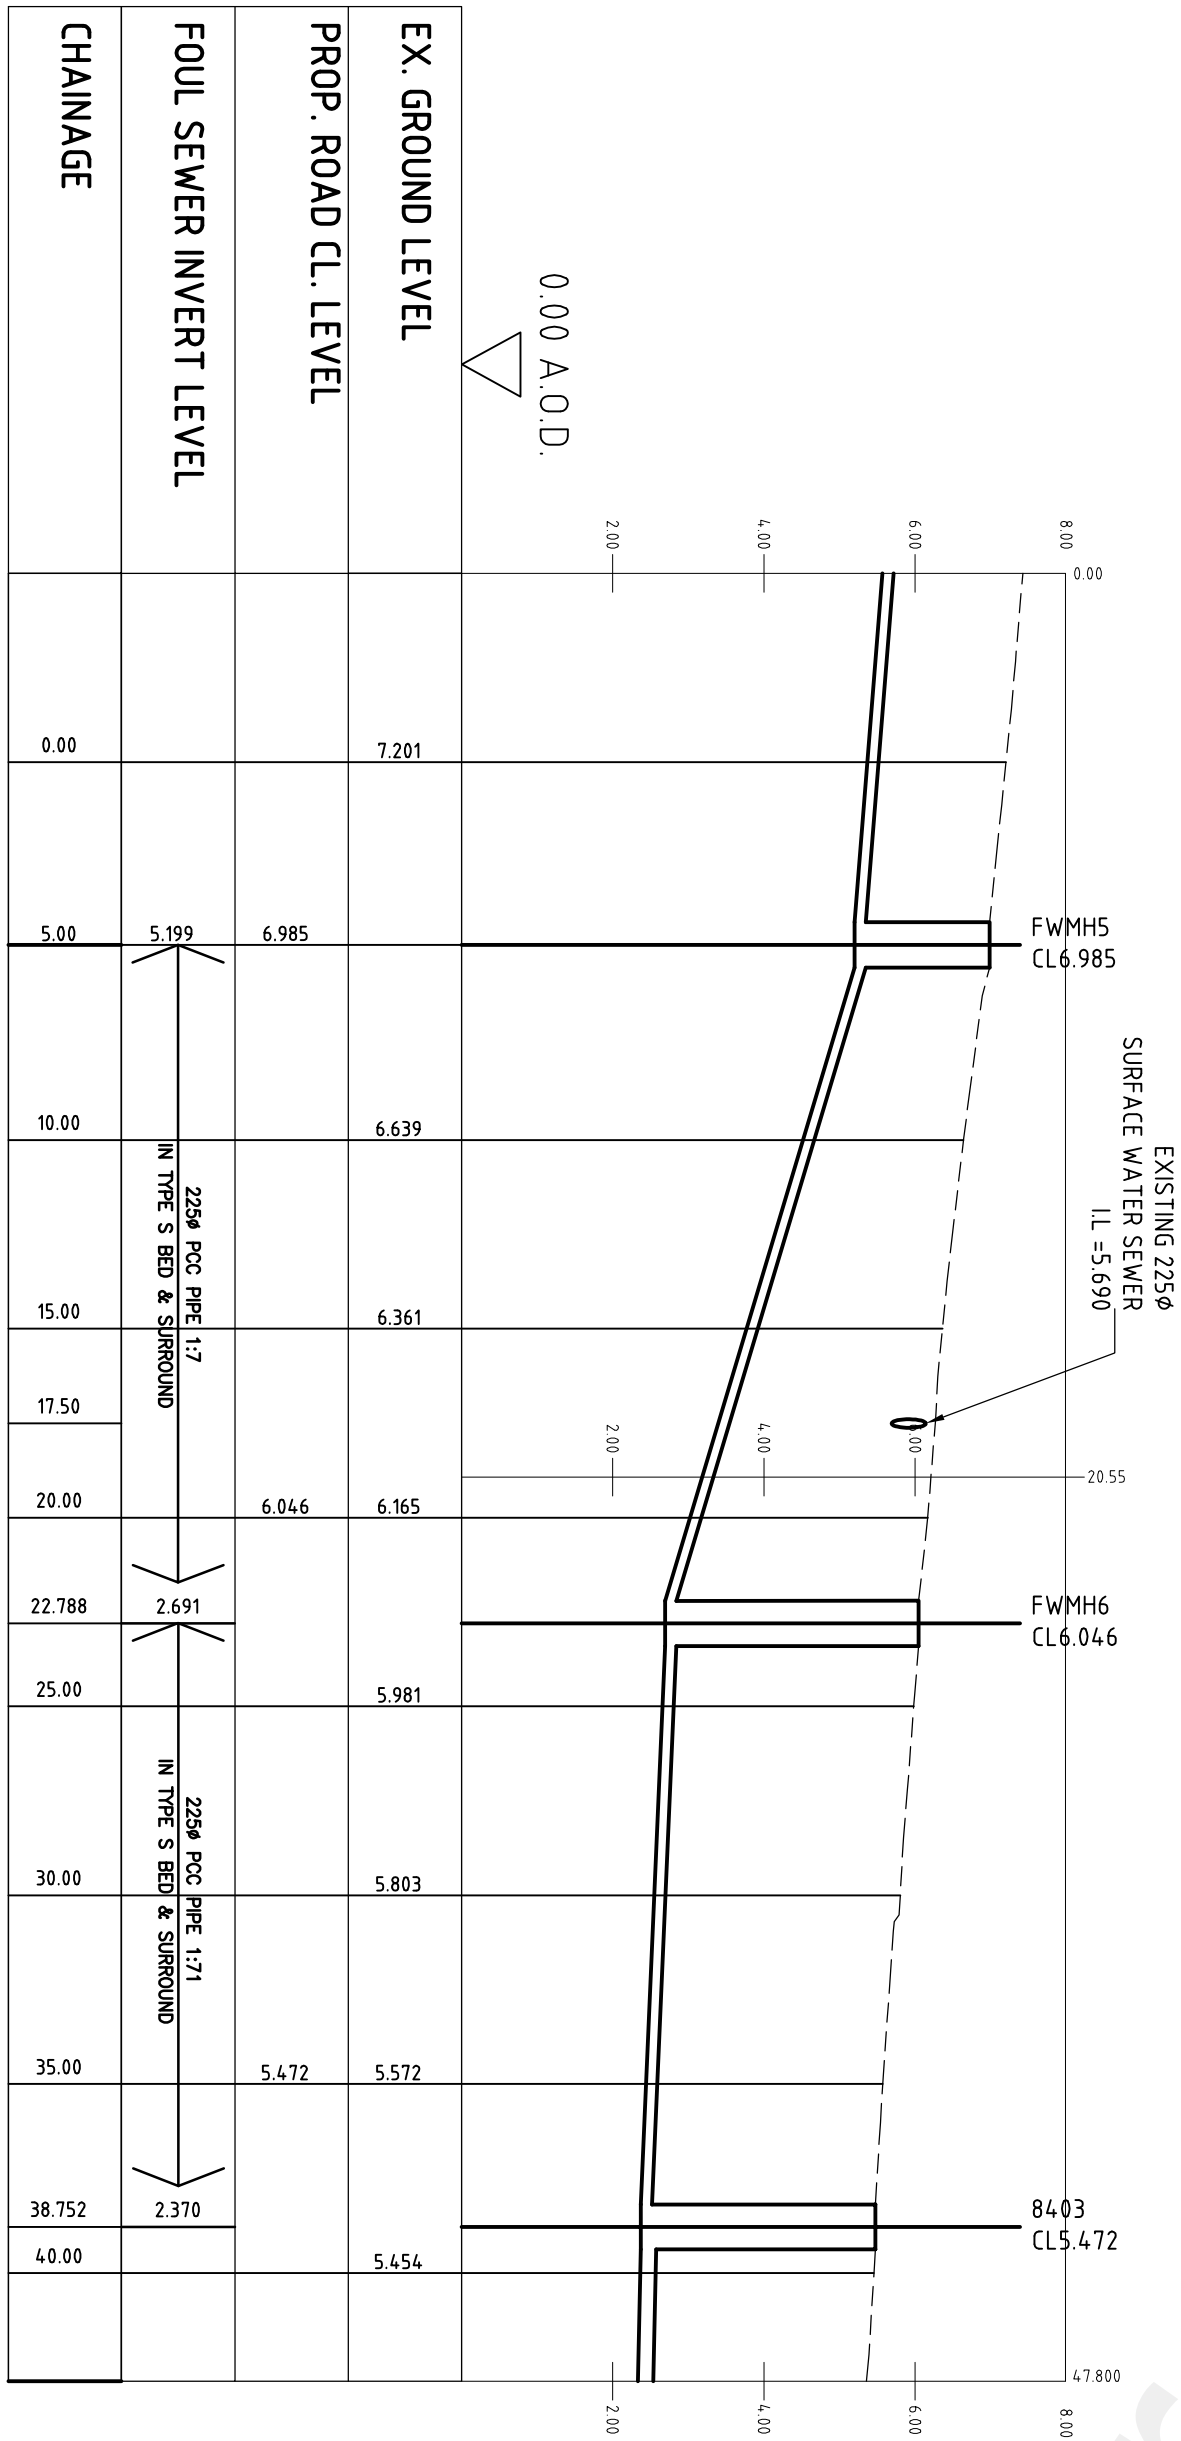

LONG SECTION

Horiz. 1:200 Vert. 1:100

[illegible]