
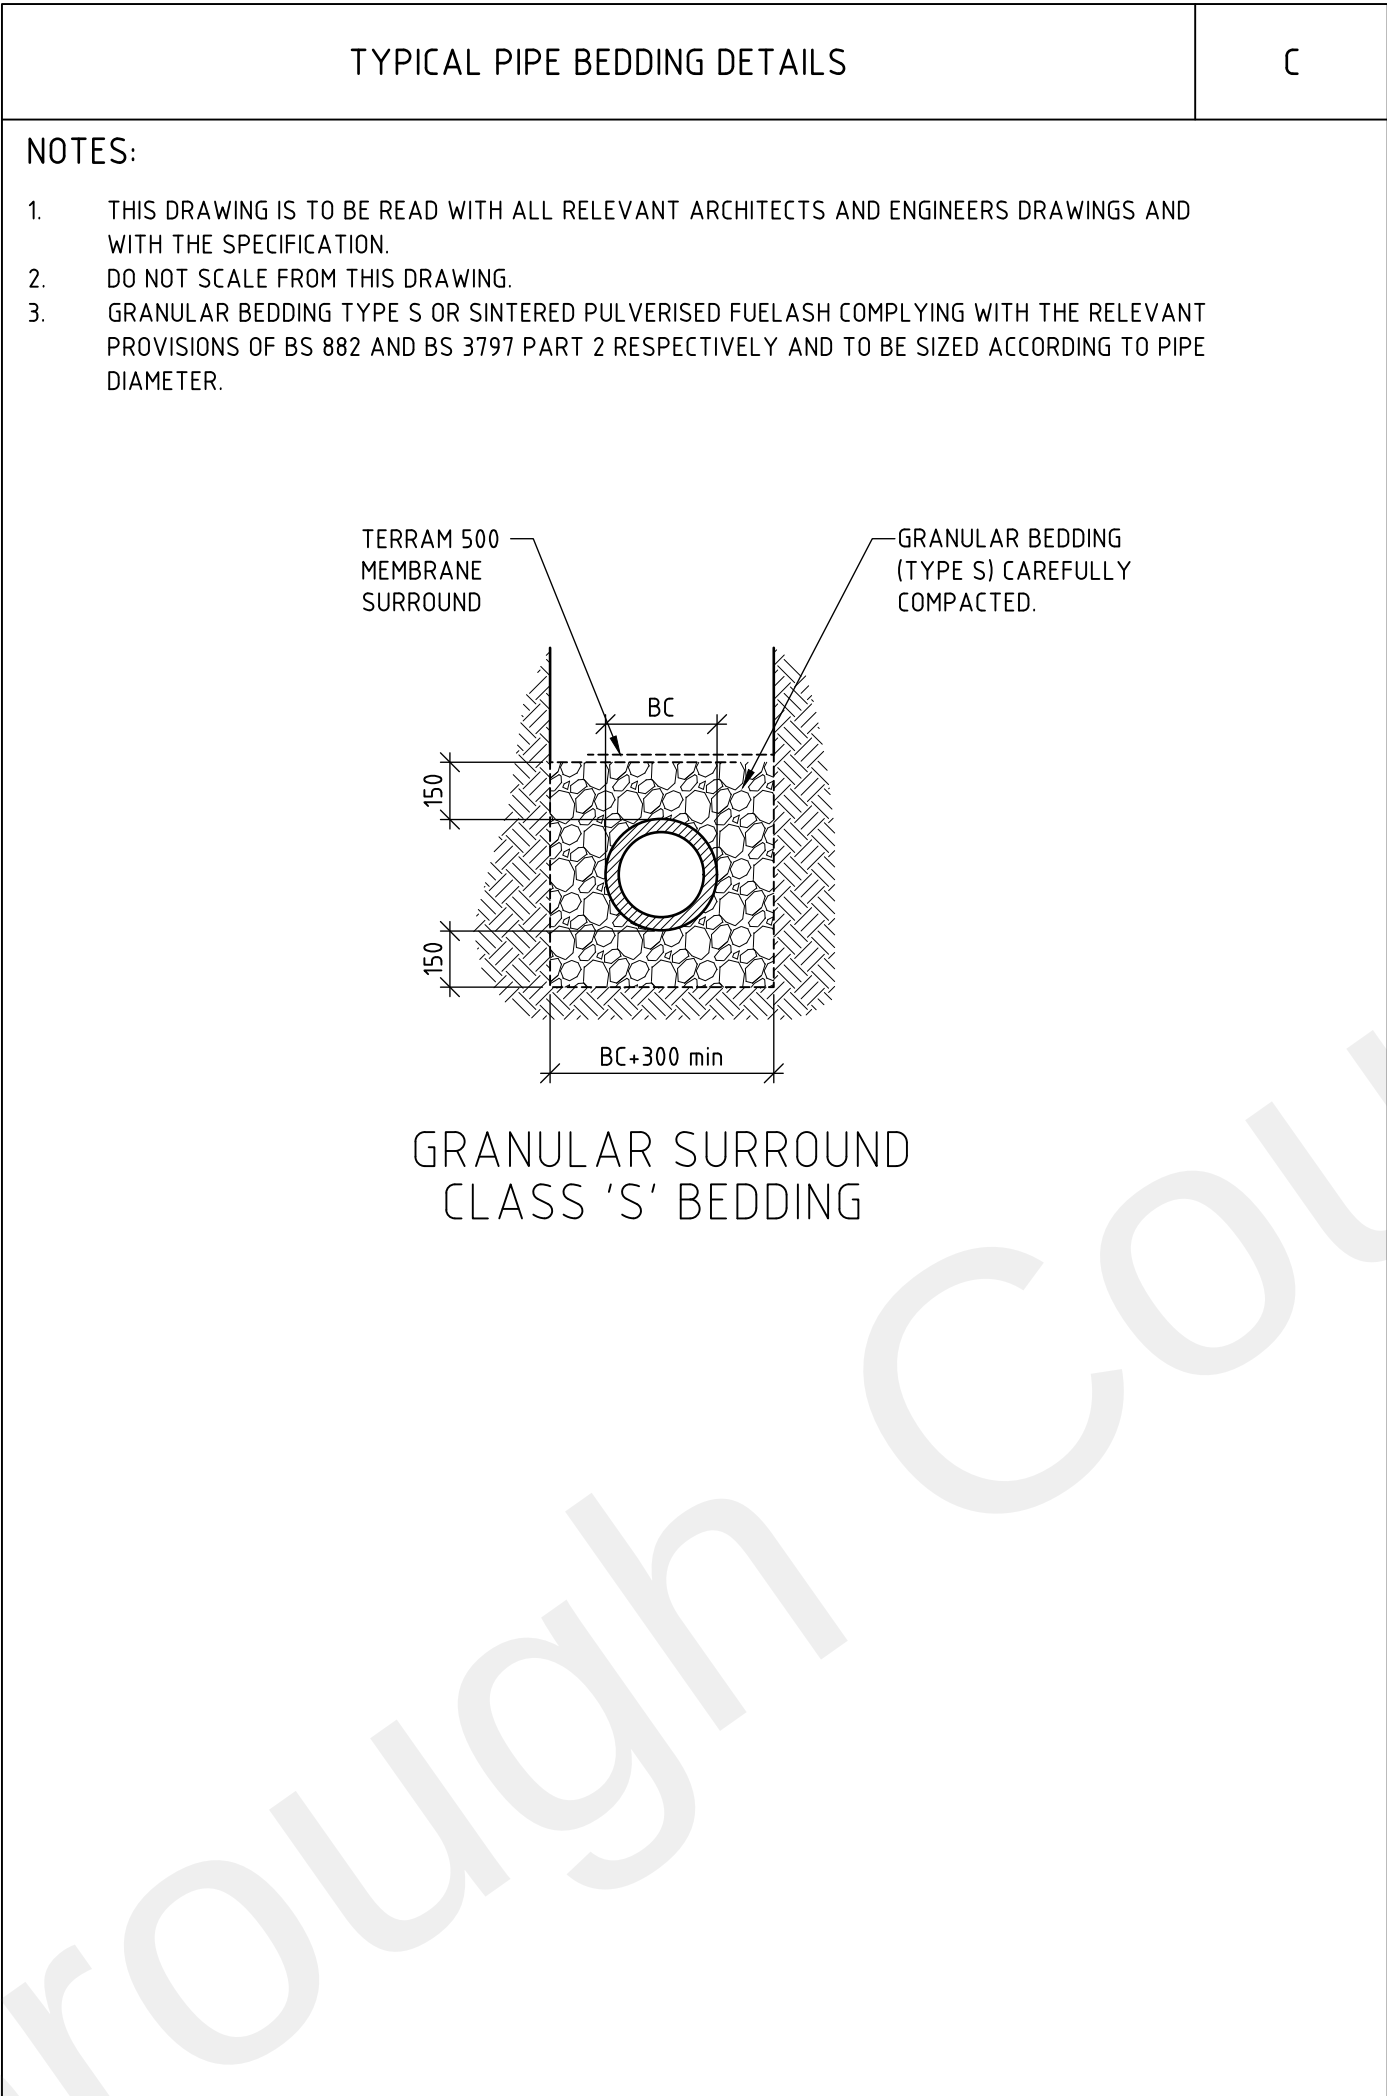
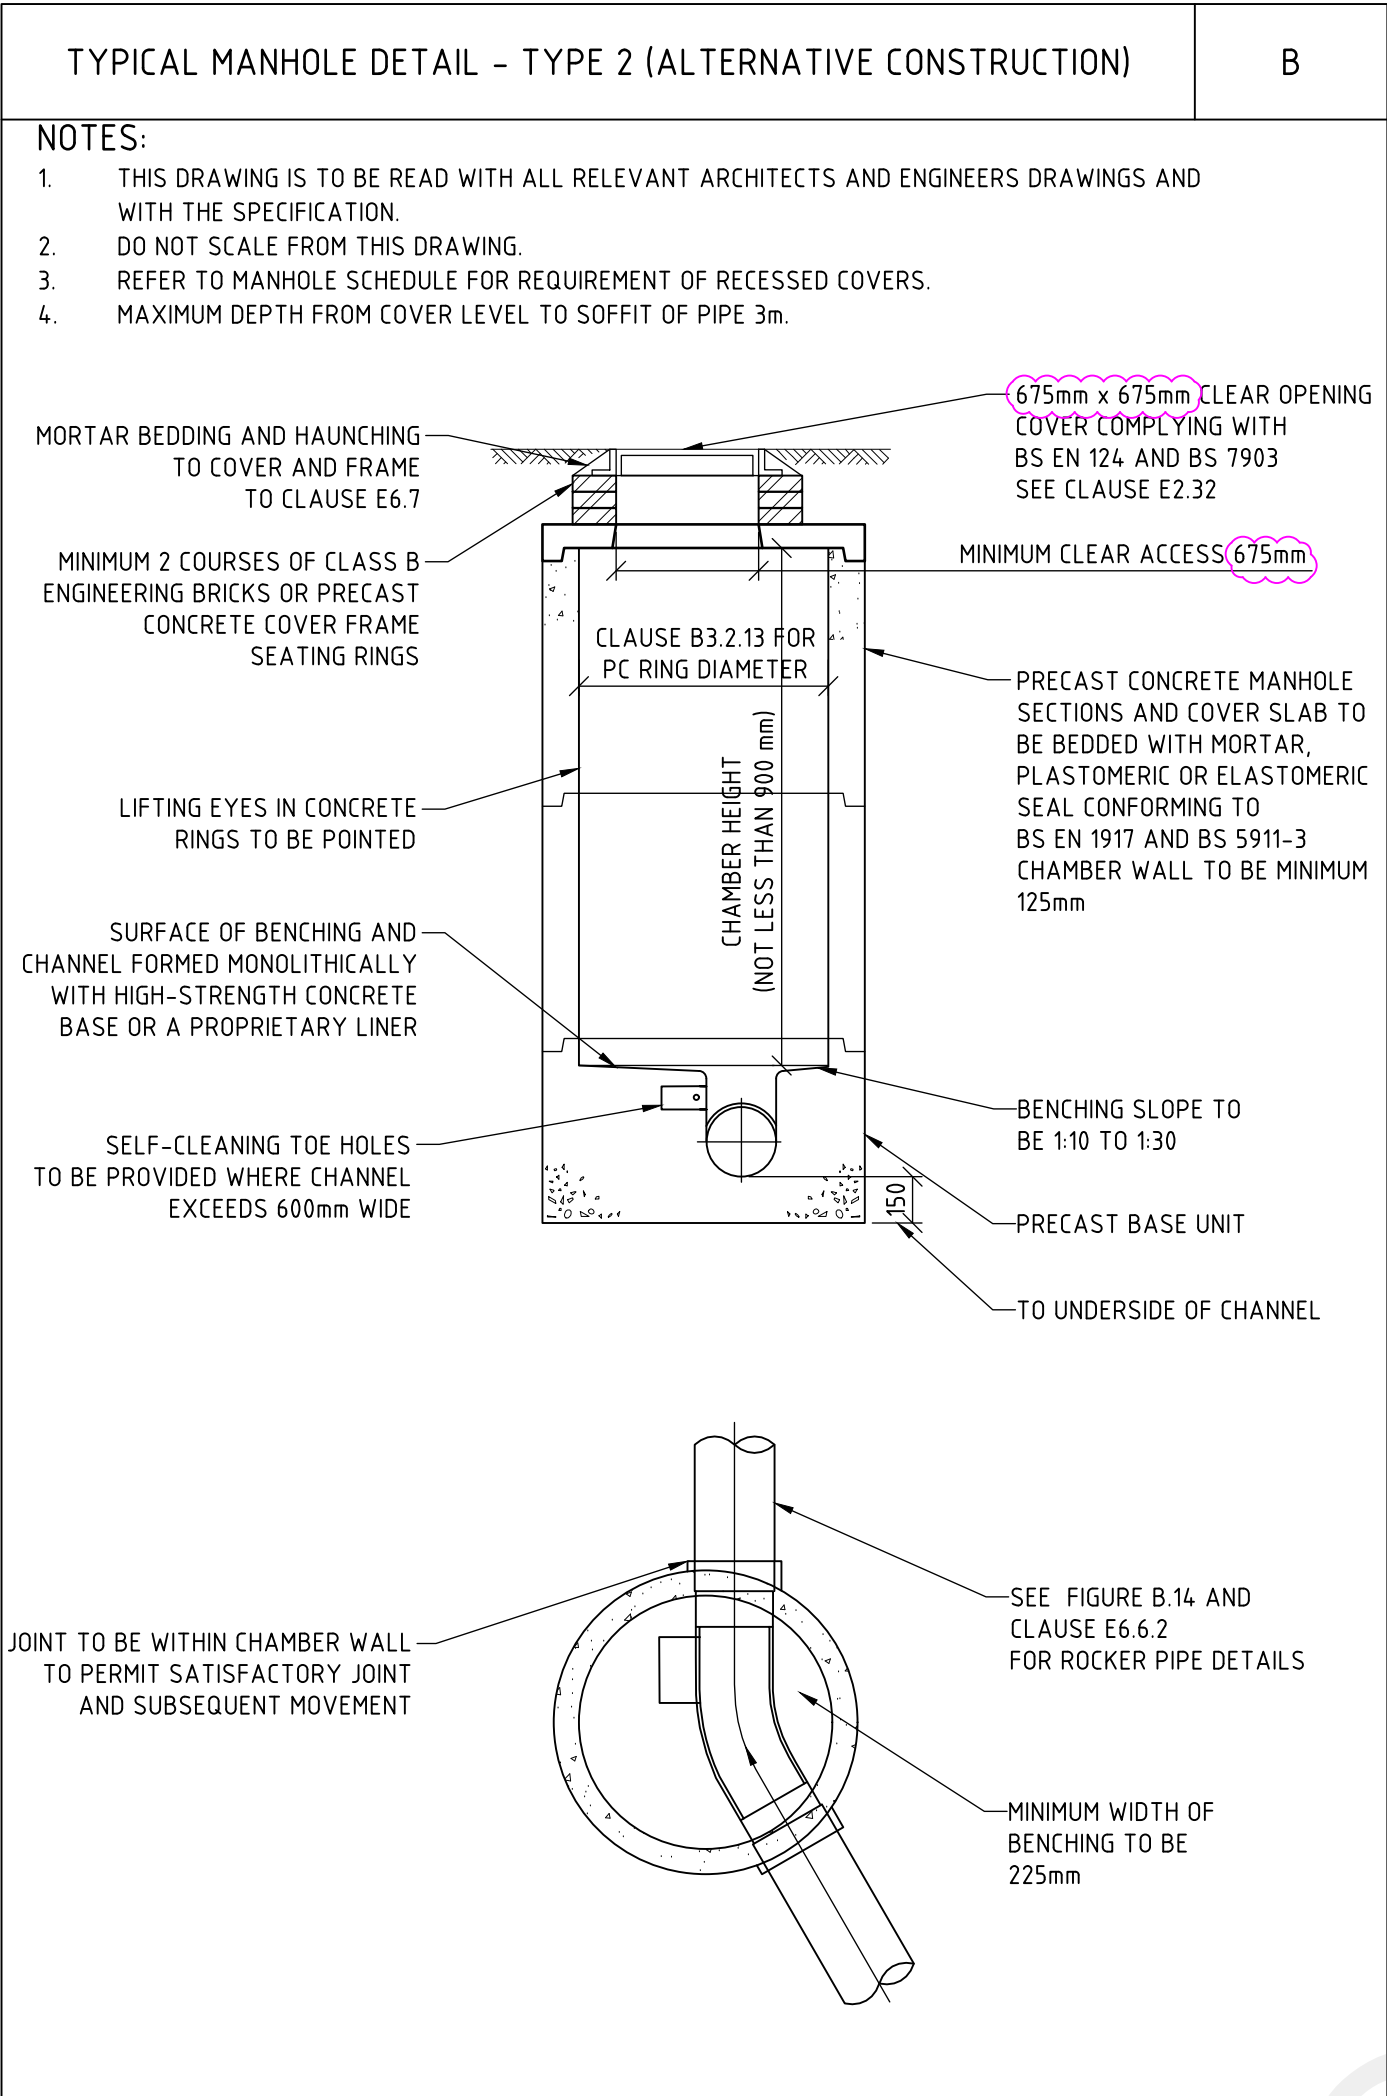


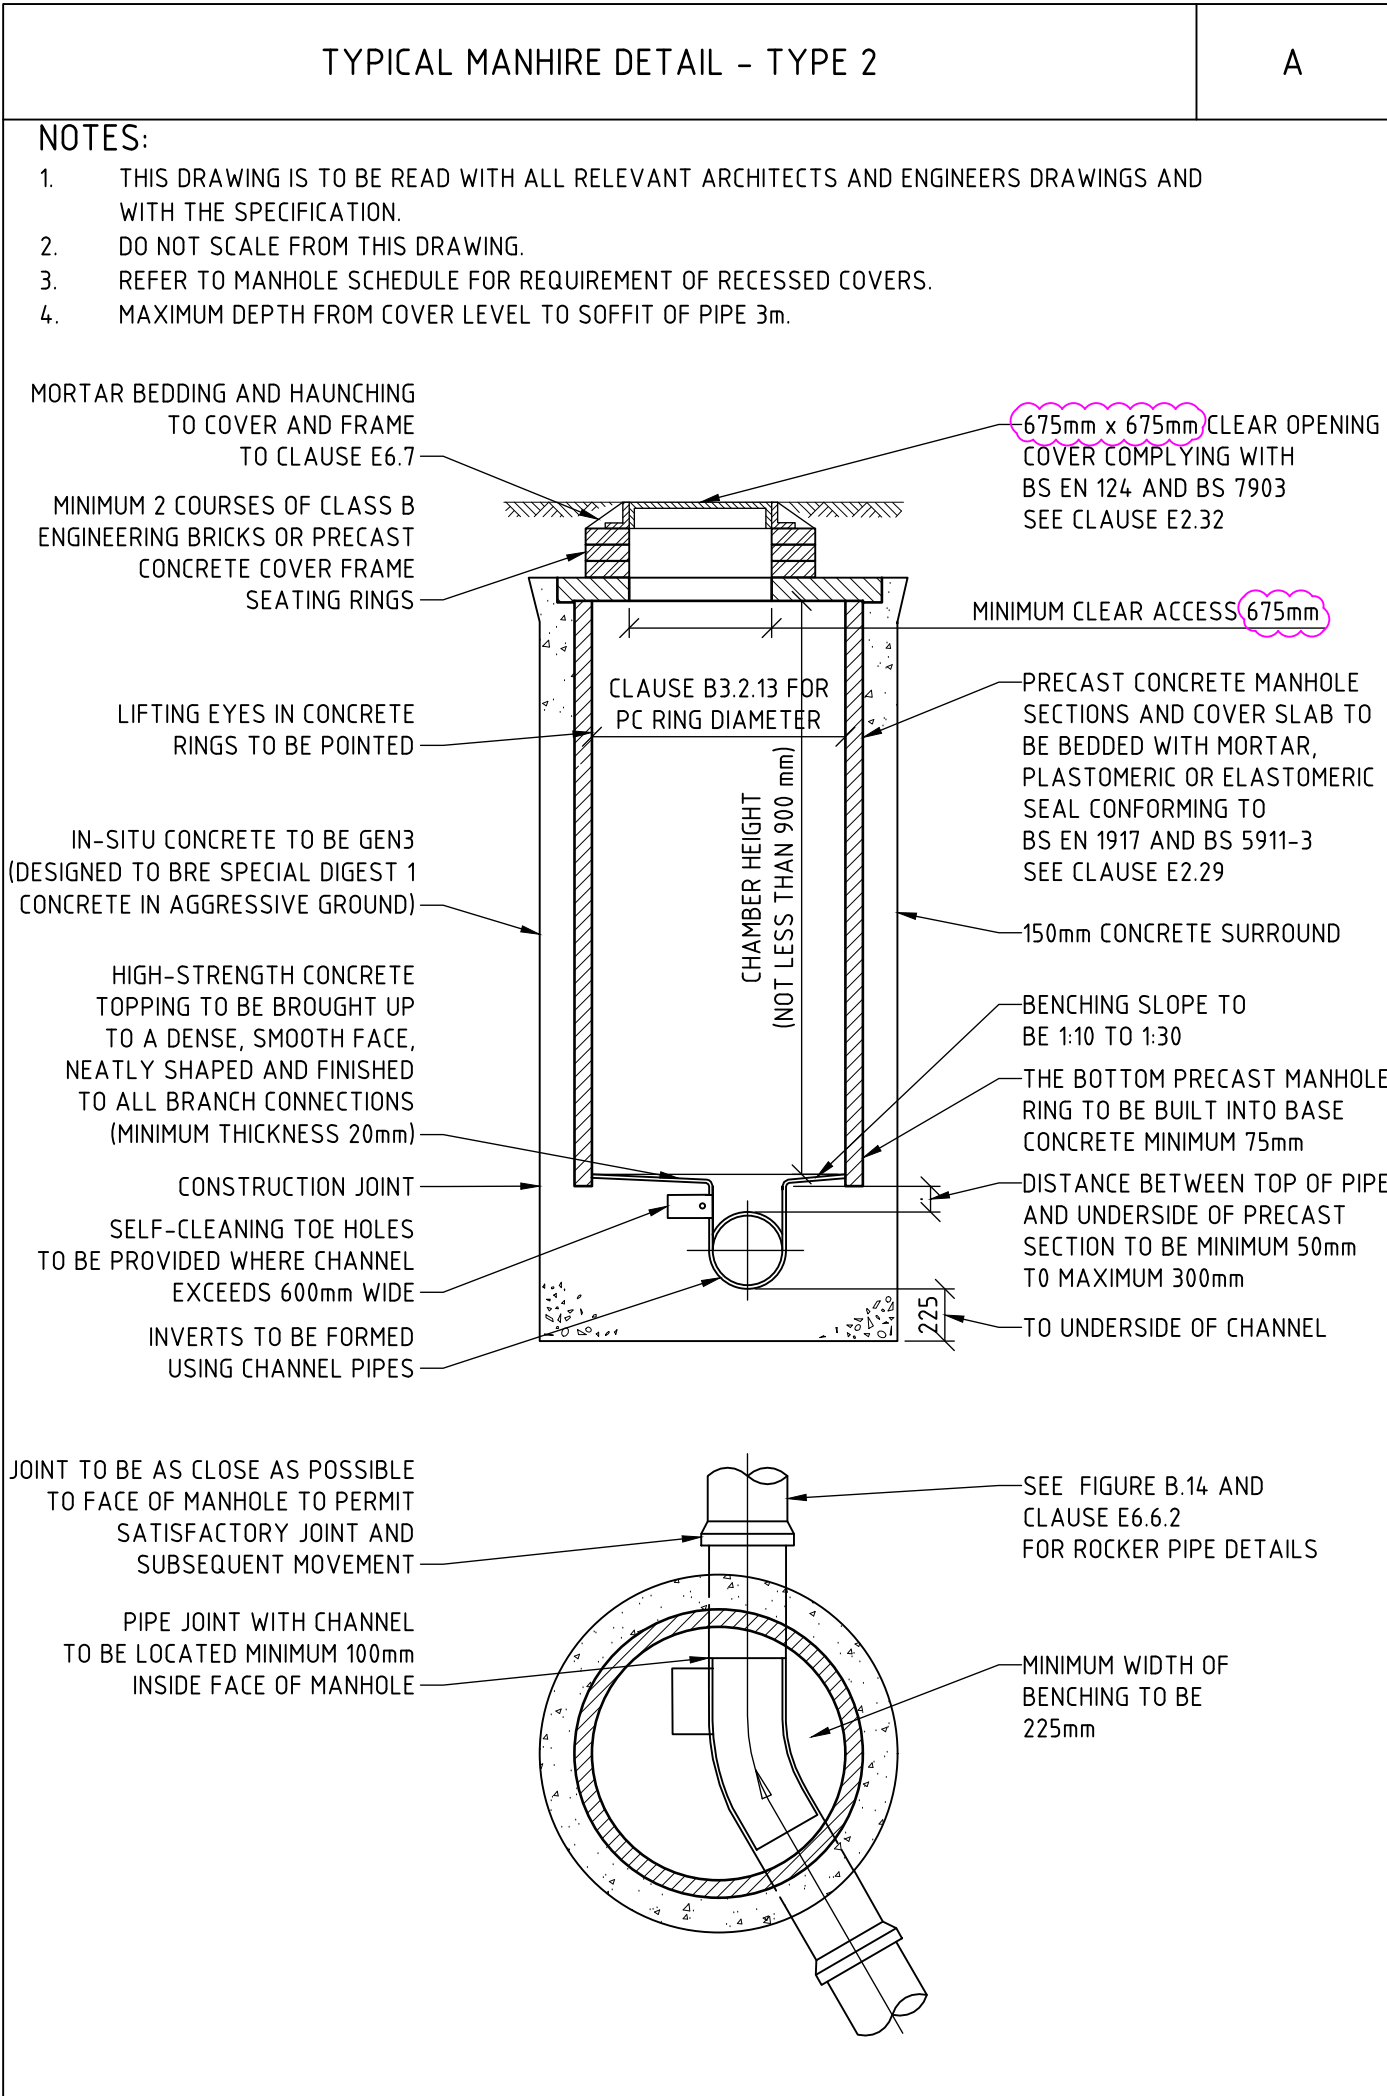

DISCLAIMER NOTE

The Copyright and design right of the design documents and of the design remains that of Manhire Associates Ltd. All copies are only for information about the application, they may not be used for any other purpose or copied without the express written permission of Manhire Associates Ltd.

NOTES:

- DO NOT SCALE THIS DRAWING.
- THIS DRAWING IS TO BE READ IN CONJUNCTION WITH ALL OTHER RELEVANT DRAWING ISSUES AND THE SPECIFICATION.

ALL ADOPTABLE DRAINAGE WORKS TO BE CONSTRUCTED IN ACCORDANCE WITH SEWERS FOR ADOPTION 7TH EDITION

P3	20/07/20	REVISED AS CLOUDED		RH
P2	24/06/20	REVISED AS CLOUDED		GMC
P1	22/06/20	PRELIMINARY ISSUE		RH
REV	DATE	DESCRIPTION		BY
DRG STATUS		PRELIMINARY		
CLIENT		REEF GROUP		
PROJECT		THE CHARTER GRAVESEND		
DRG TITLE		ADOPTABLE DRAINAGE DETAILS SHEET 1		
PROJECT NO		19042	DRG NO	C1050
REV		P3	SCALE	AS SHOWN
DRN		RH	DATE	JUNE 20

Manhire Associates
CONSULTING ENGINEERS

Manhire Associates Limited
Consulting Engineers
Hanover House
76 Coombe Road, Norbiton
Kingston Upon Thames, KT2 7AZ
T: +44 20 8390 9087
F: +44 20 8390 7888
E: enquiries@manhireassociates.co.uk