


DISCLAIMER NOTE

The copyright and design right of the design documents and of the design remains that of Manhire Associates Ltd. All copies are only for information about the application. They may not be used for any other purpose or copied without the express written permission of Manhire Associates Ltd.

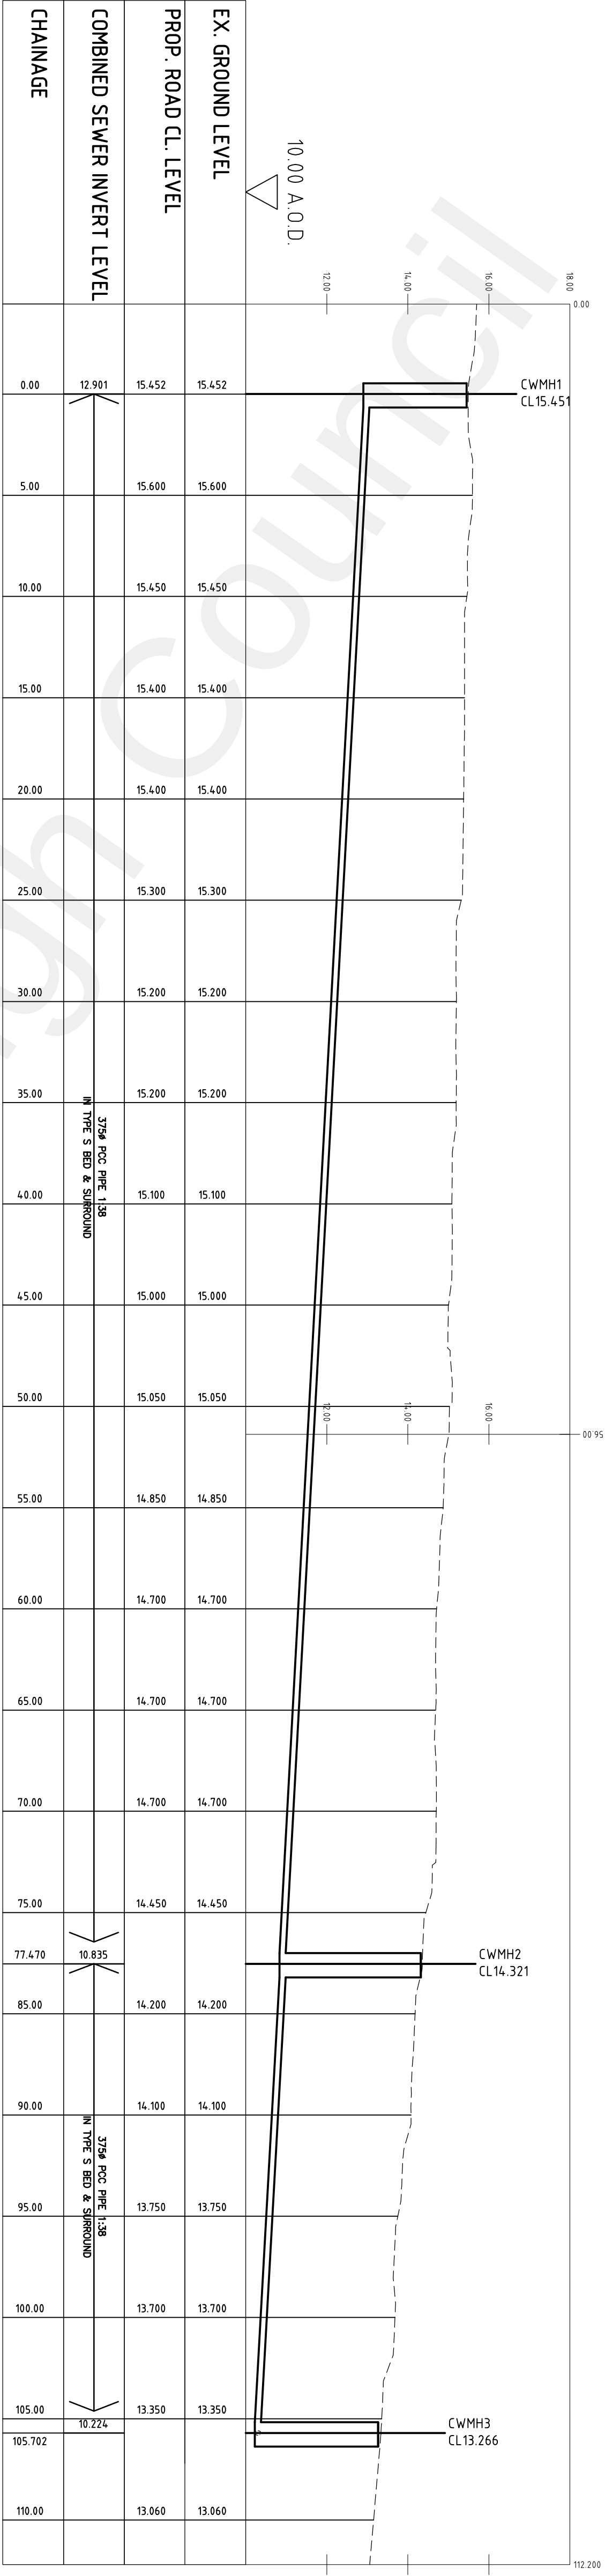

LONG SECTION

Horiz. 1:200 Vert. 1:100

ALL ADAPTABLE DRAINAGE
WORKS TO BE CONSTRUCTED IN
ACCORDANCE WITH SEWERS FOR
ADOPTION 7TH EDITION

PROJECT NO	19042	DRG NO	C1030	REV	P1	SCALE	1:200	DATE	JUNE 20
PROJECT		THE CHARTER GRAVESEND							
CLIENT		REEF GROUP							
DRG STATUS		PRELIMINARY							
REV	P1	05/06/20						RH	
DATE									
DESCRIPTION	PRELIMINARY ISSUE								
BY									
PROJECT TITLE		SEWER LONG SECTION DIVERSION 1							
MANHIRE ASSOCIATES LIMITED CONSULTING ENGINEERS		Manhire Associates Limited Hawover House Kempston Road, Wokingham Kempston, Wokingham, RG26 7AZ T: +44 20 8390 9097 E: enquiries@manhireassociates.co.uk							