
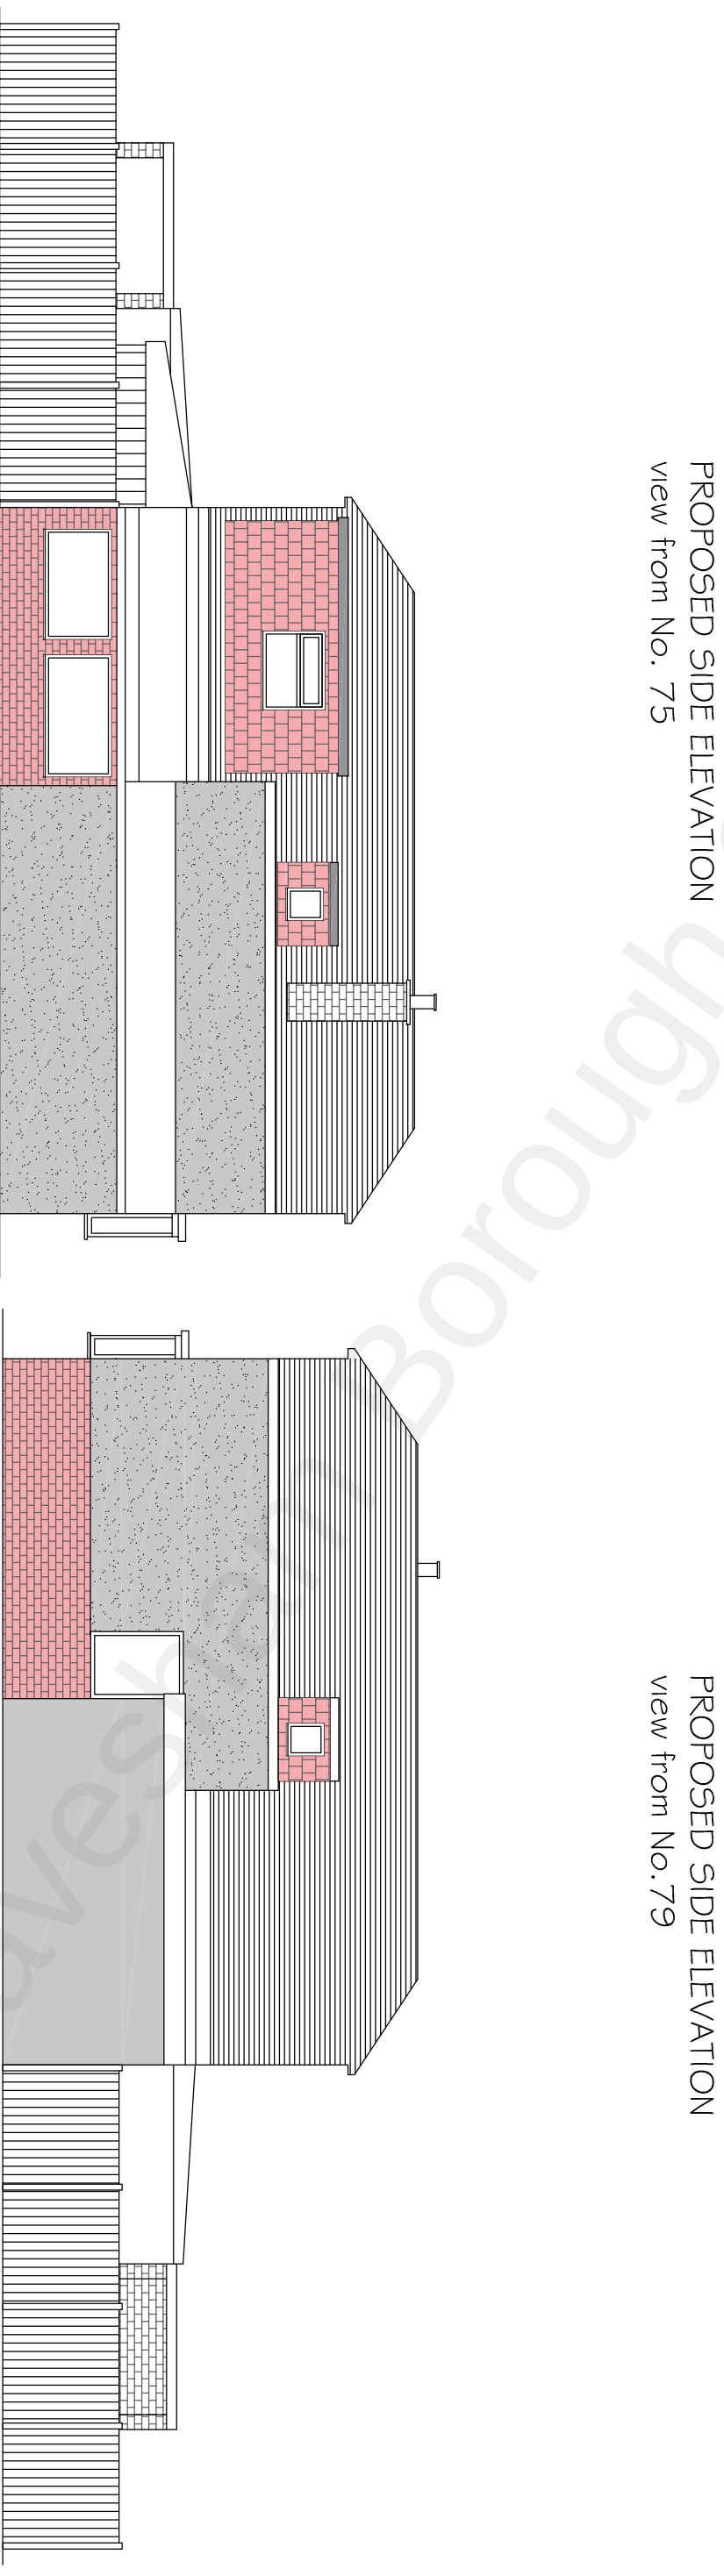


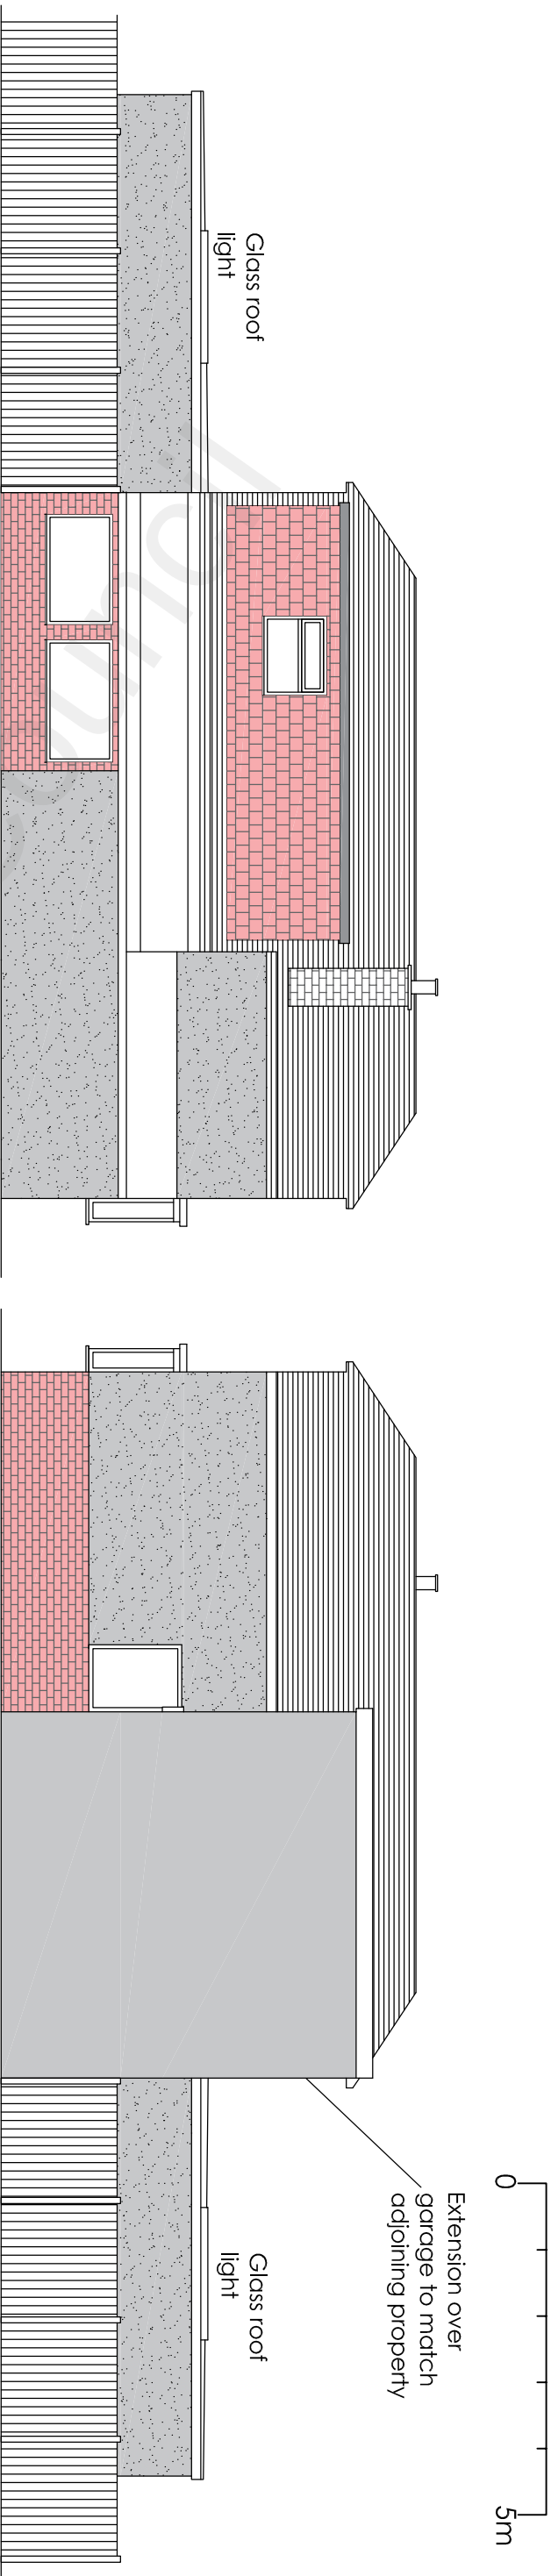

Project		77 Hever Court Road Gravesend Kent DA12 5EG		Room Above Garage, Rear Single Storey Extension and Extend Side First Floor Dormer	
Drawing Title		Existing and Proposed Side Elevations		Rev	
				Description	
				Date	
				Drawn	
				Date	
				Scale	
				Drawing No.	
				HC	
				Oct 2021	
				1:100	
				77HCR/A3/O5	

H Channa

Picaroons Maidstone Road Platt Kent TN15 8LB

Tel: 07828277909 E-mail: hbechanna@tiscali.co.uk