

SCHEDULE OF OUTBUILDINGS


Total Area of Land Surrounding House 520.00m²

Total Floor Area of
Pre-Existing Outbuildings 53.22m²

Total Floor Area of
Proposed Outbuilding 30.00m²

Total Floor Area of Pre-Existing and
Proposed Outbuilding 83.22m²

Proportion of land used for
Pre-Existing and Proposed Outbuildings 16%

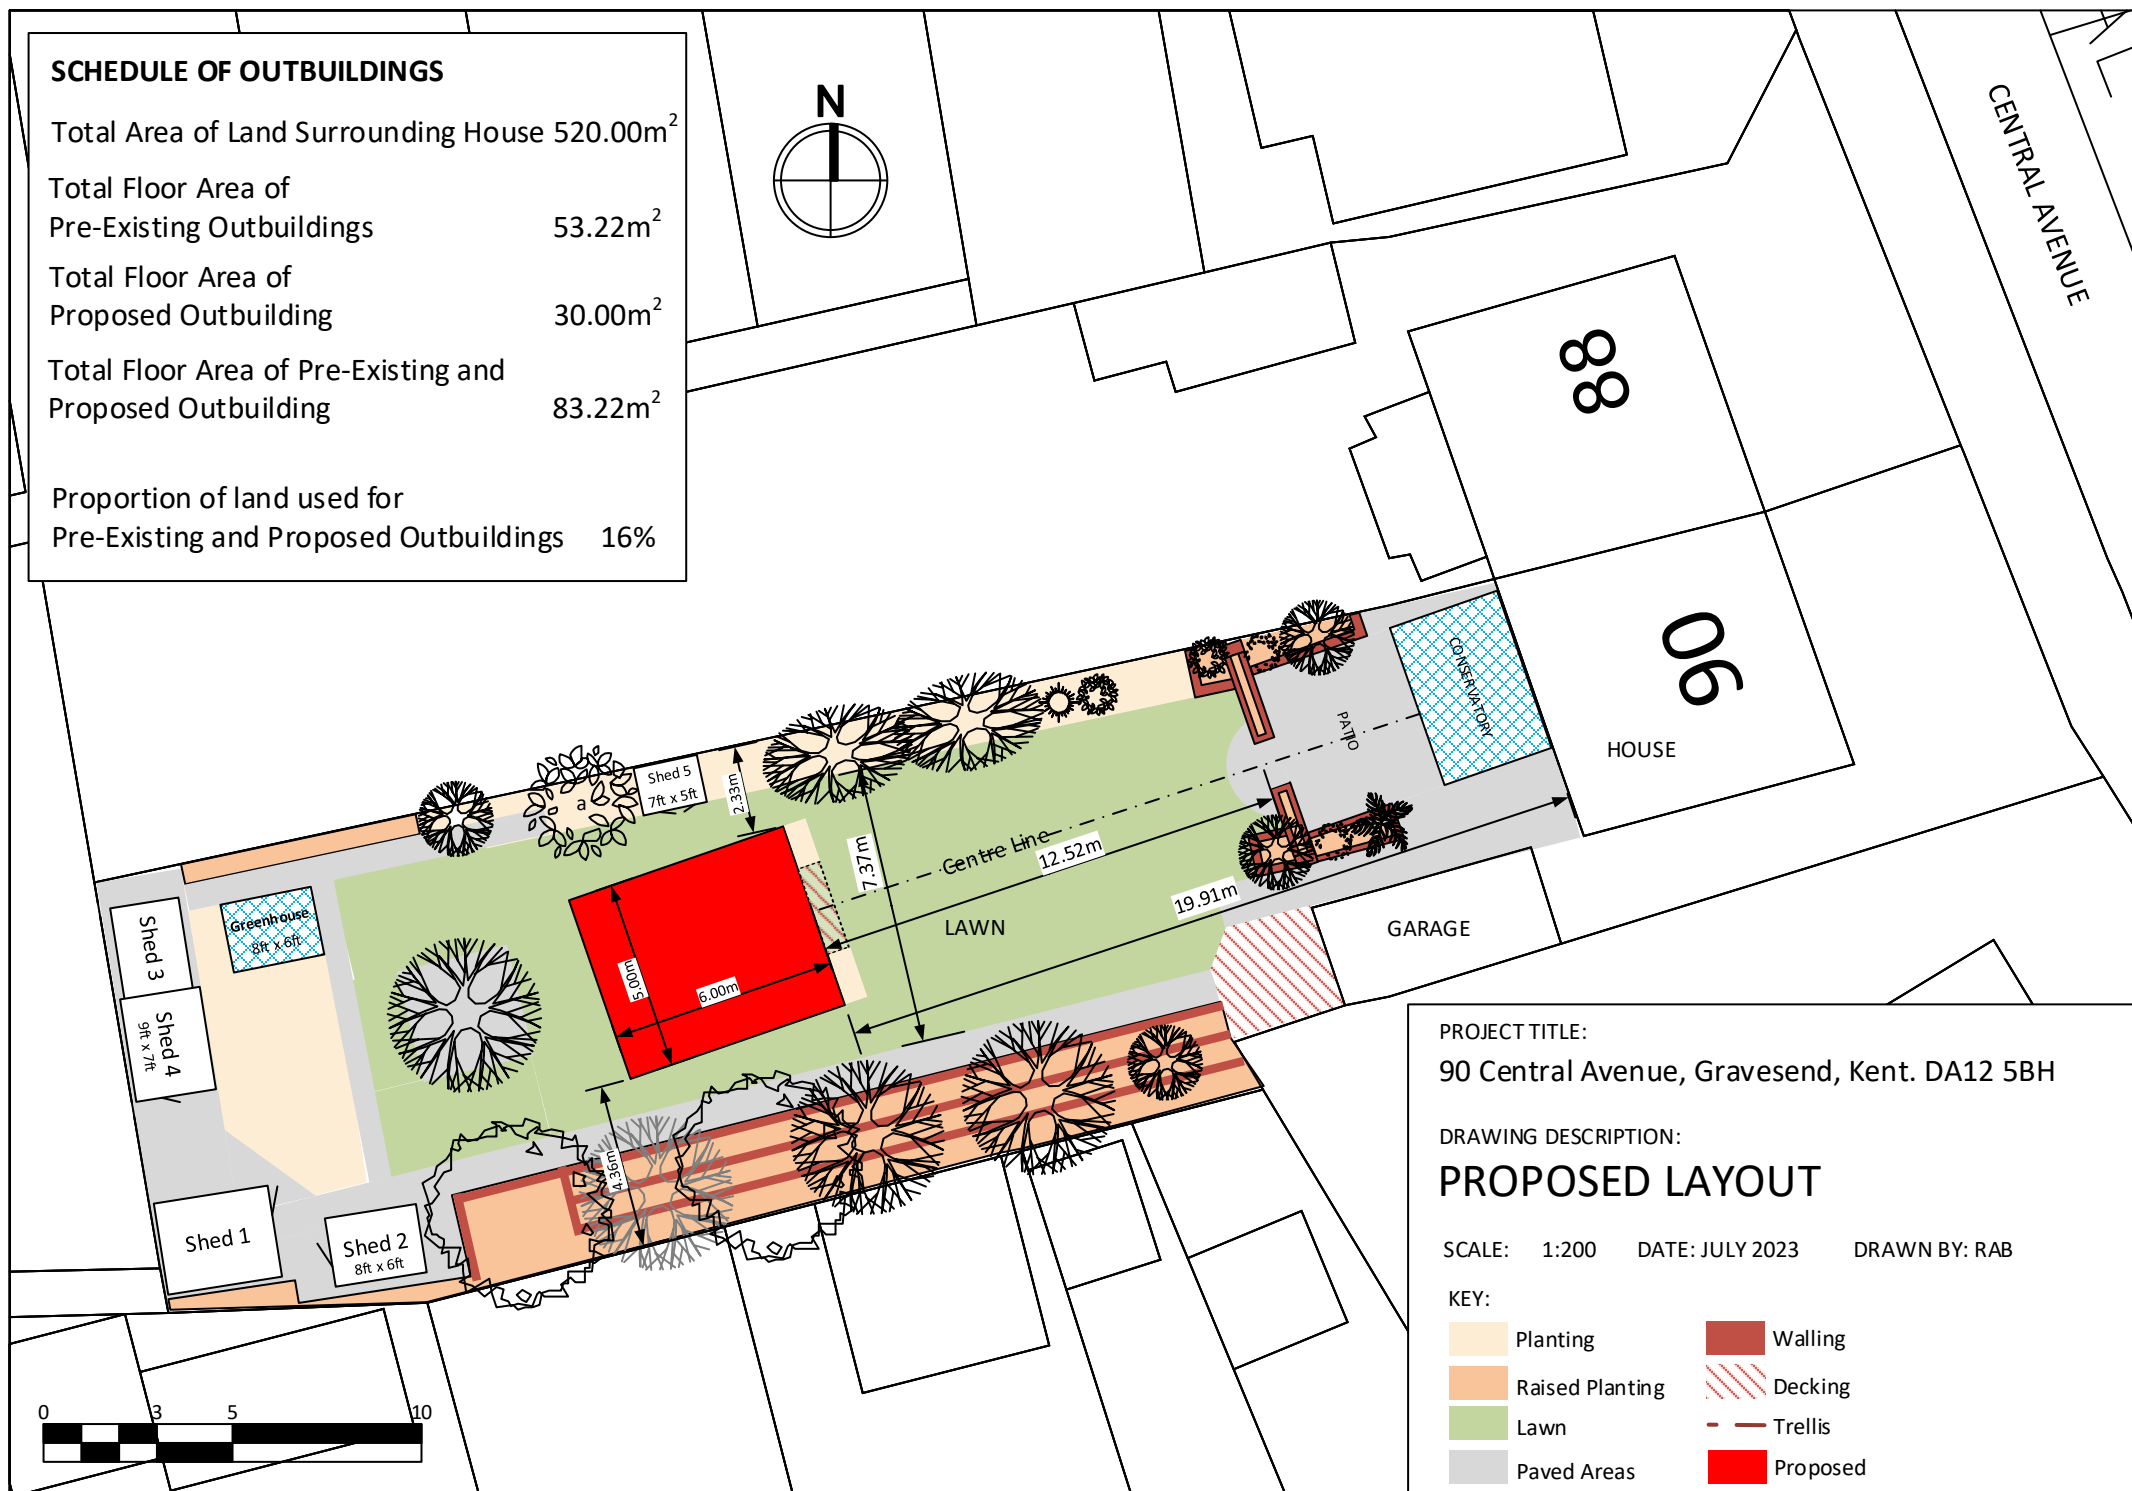

PROJECT TITLE:

90 Central Avenue, Gravesend, Kent. DA12 5BH

DRAWING DESCRIPTION:

PROPOSED LAYOUT

SCALE: 1:200 DATE: JULY 2023 DRAWN BY: RAB

KEY:

Planting	Walling
Raised Planting	Decking
Lawn	Trellis
Paved Areas	Proposed