


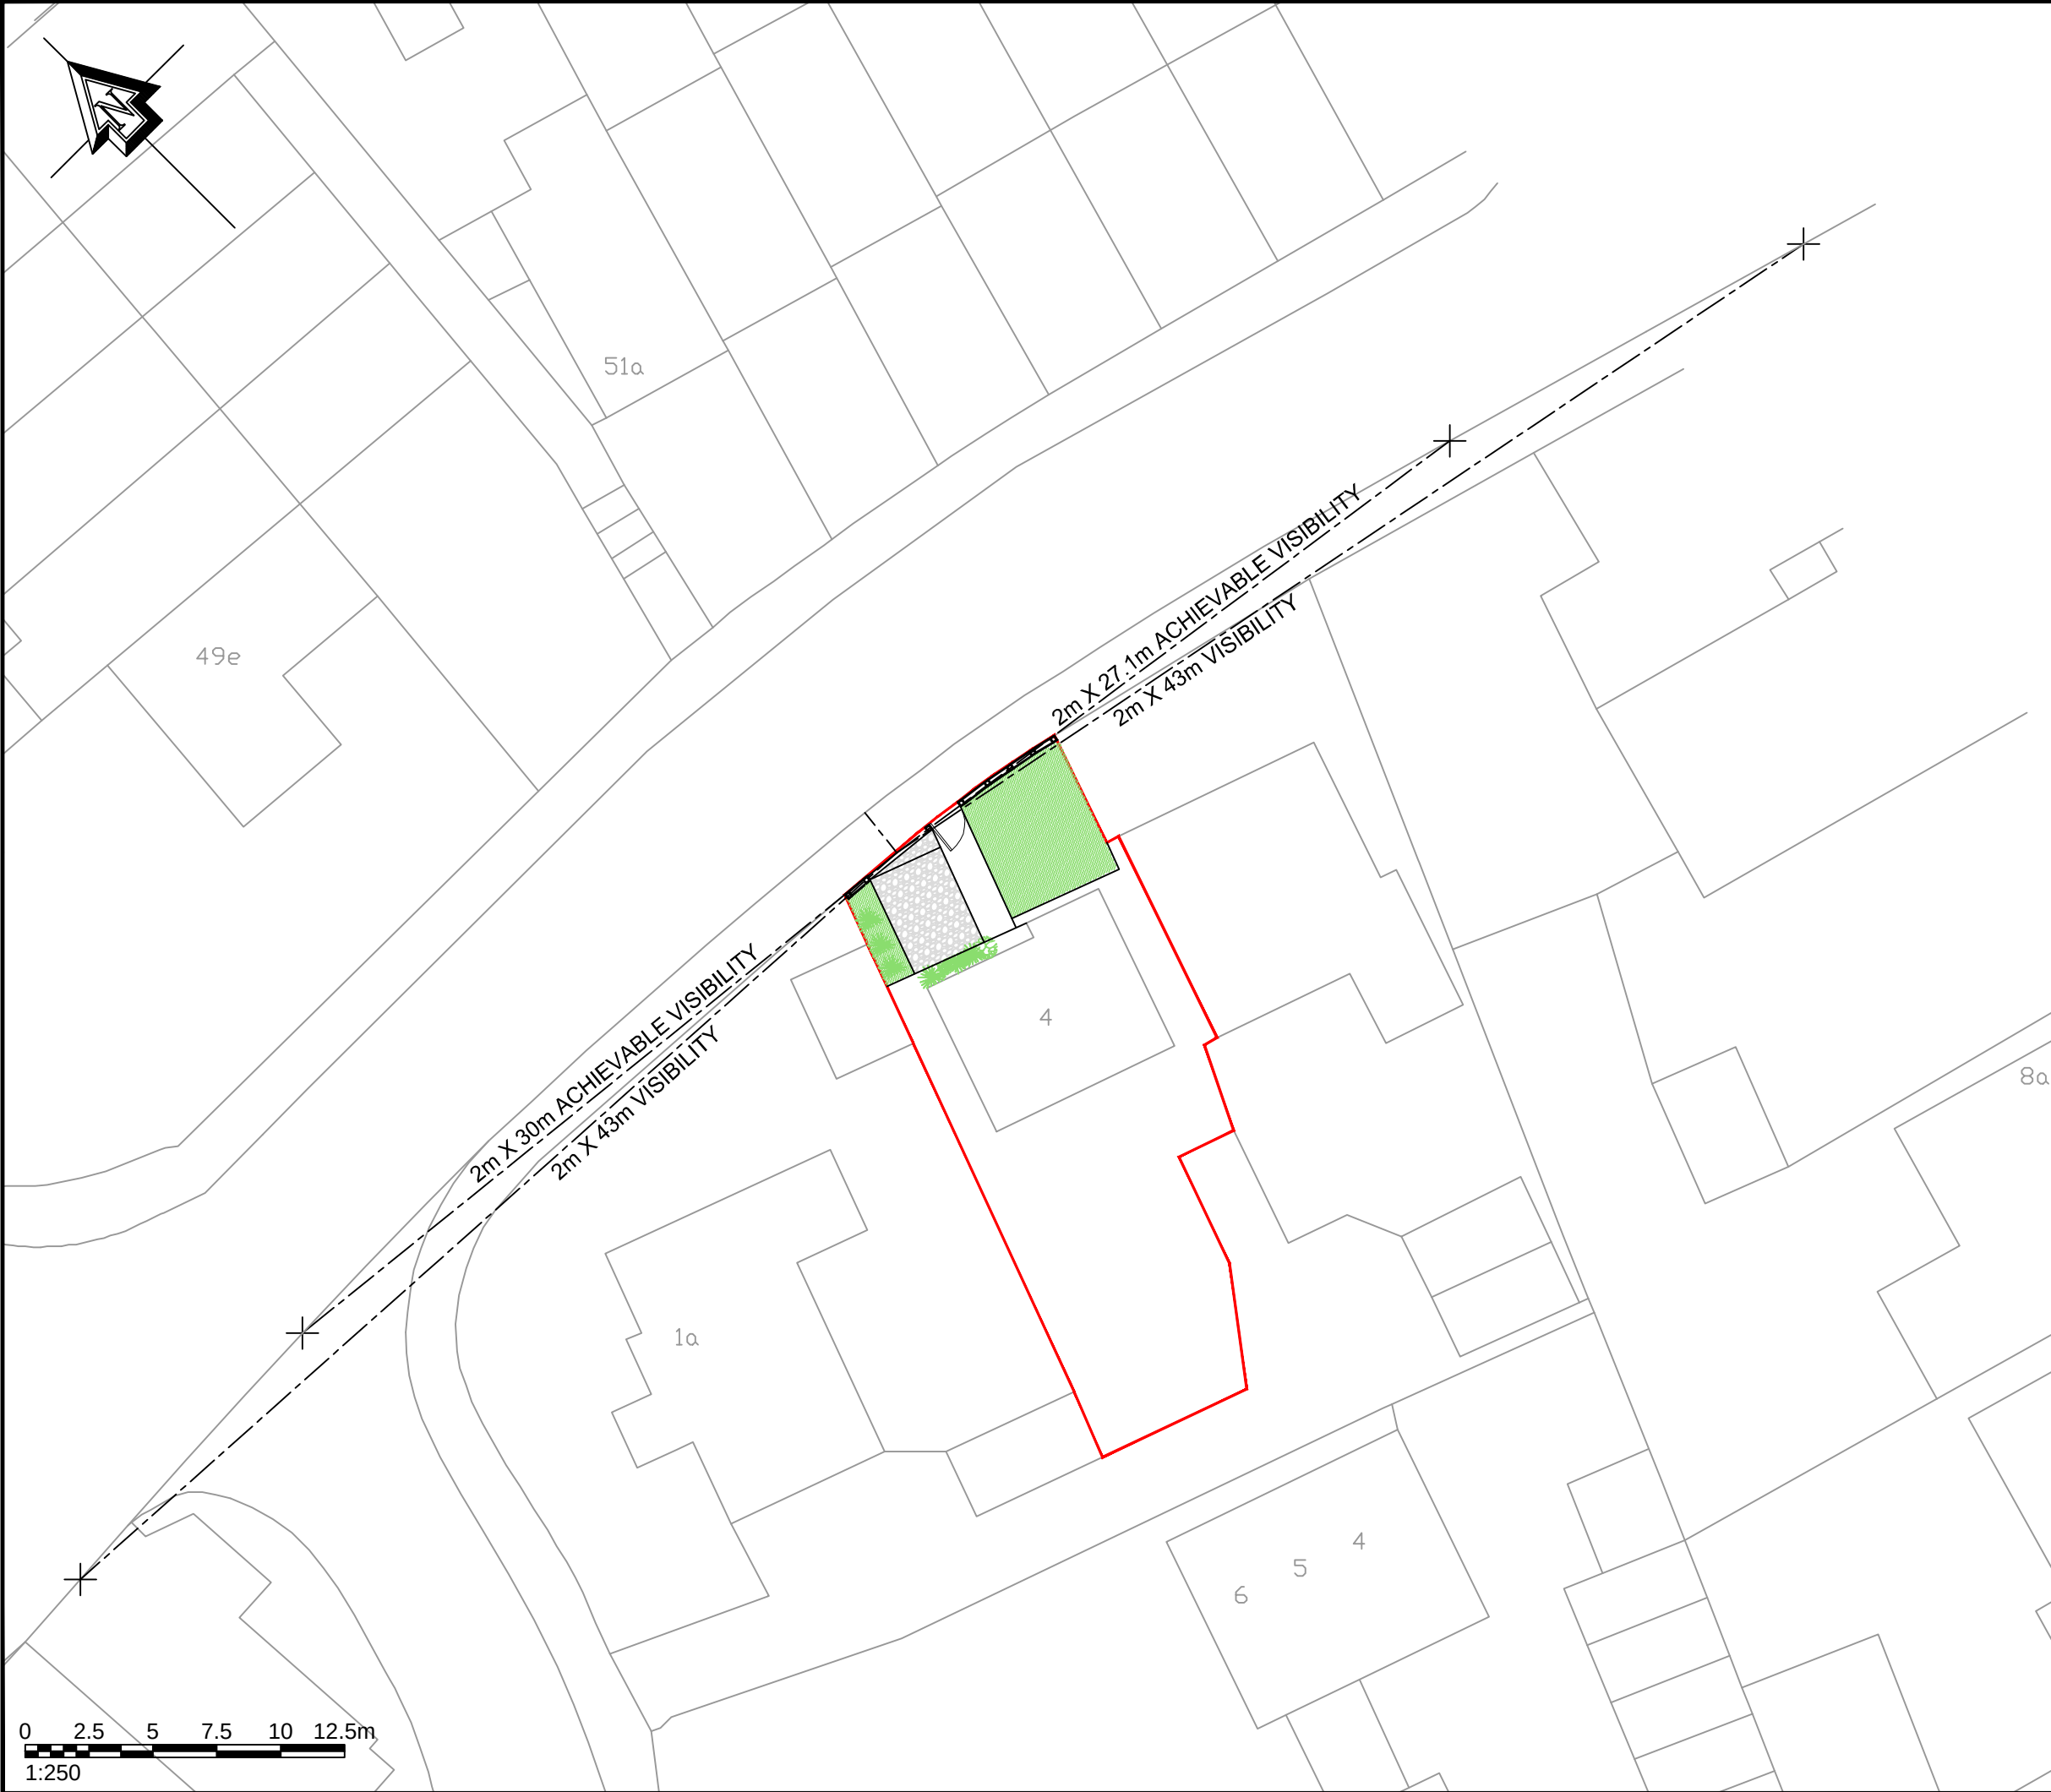

- NOTES :**
- 1. Do not scale from this drawing.
 - 2. This drawing to be read & printed in colour.
 - 3. This drawing is for illustrative purposes only, and not for construction.

...	...	...	...	...
Rev	Details	Drawn	Checked	Date
Status	☒ Preliminary	☐ For Approval	☐ For Construction	
	☒ For Information	☐ For Tender	☐ As Built	

Client

CWO Design Studios

Project

4 Lower Higham Road,
Gravesend, Kent

Drawing Title

Site Access Visibility

Scale	1:250	Size	A3
Drawn By	DW	Checked By	PC
Date	13.02.2023	Date	13.02.2023



Crosby
Transport Planning

Willow House, Forest Close, East Horsley, Surrey KT24 5BU
01483 282560 | 07741 282560 | contact@crosbytp.com | www.crosbytp.com

Project Ref	Drawing No	Rev
P23026	001	