

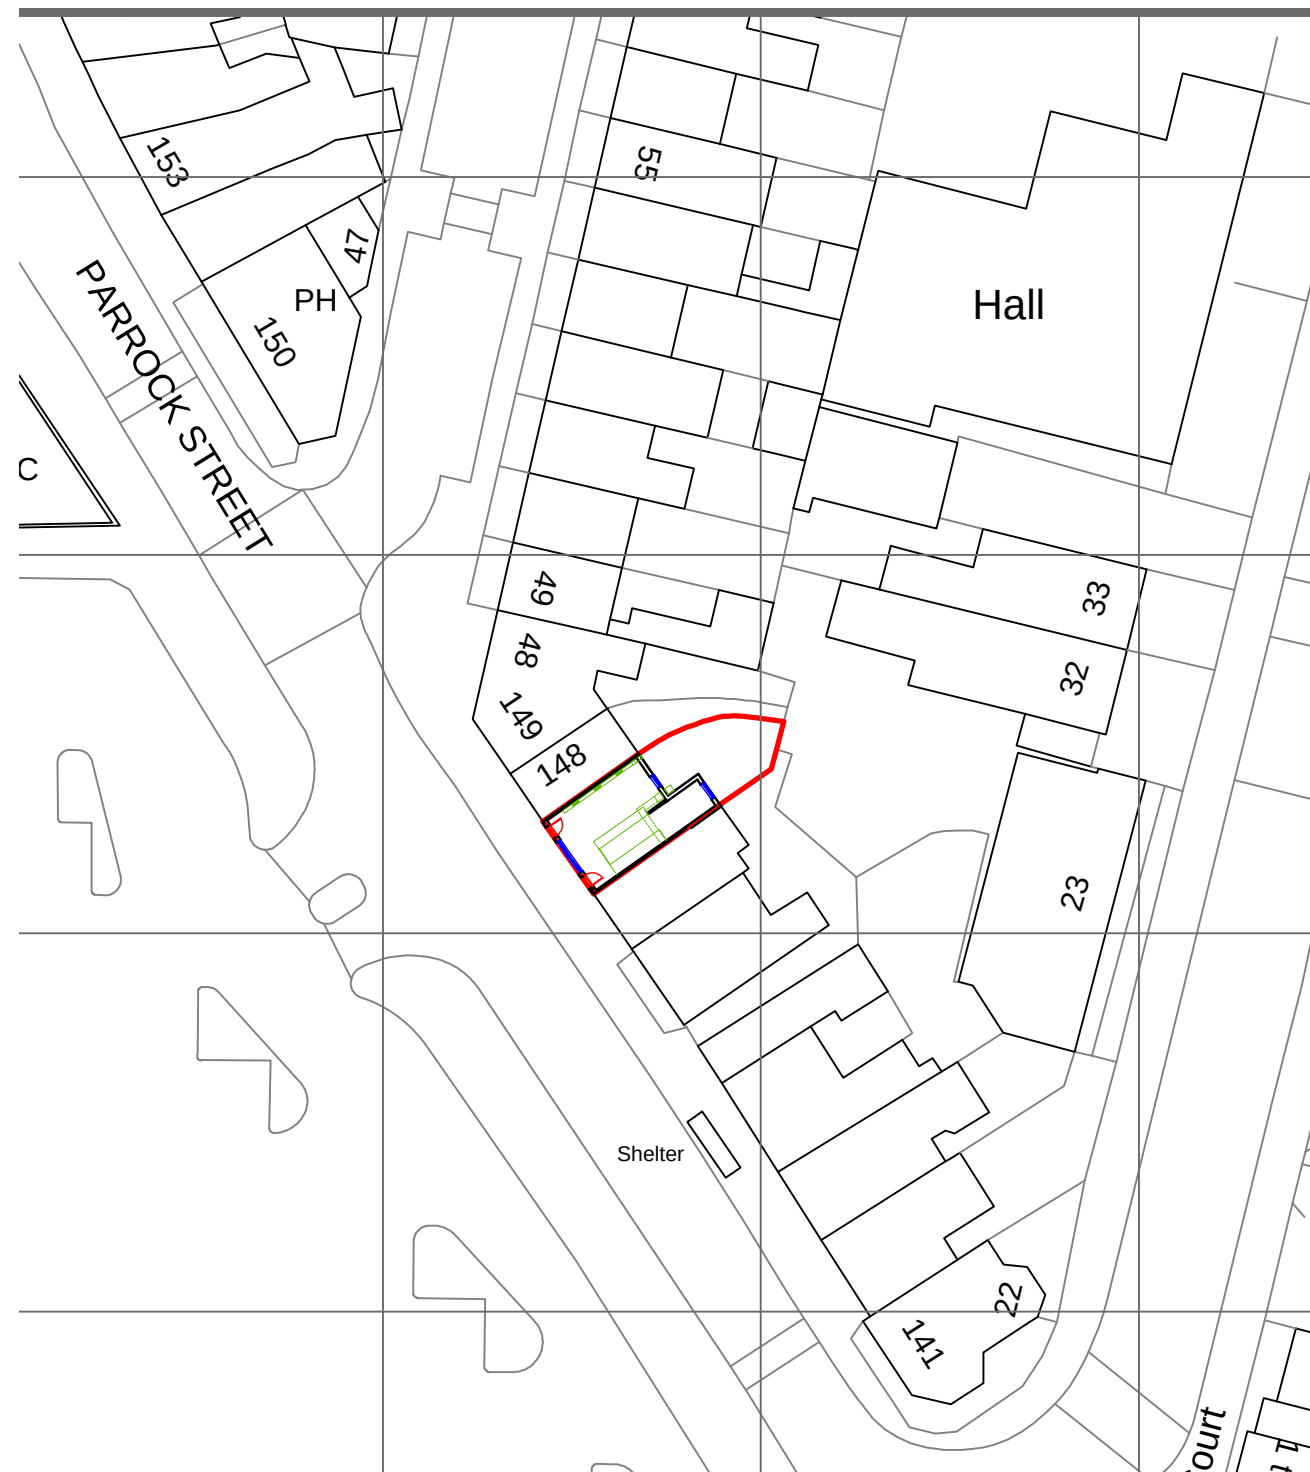
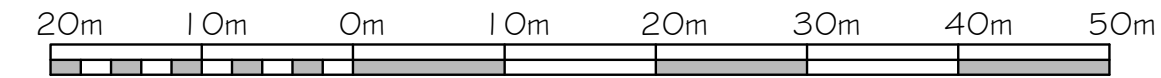


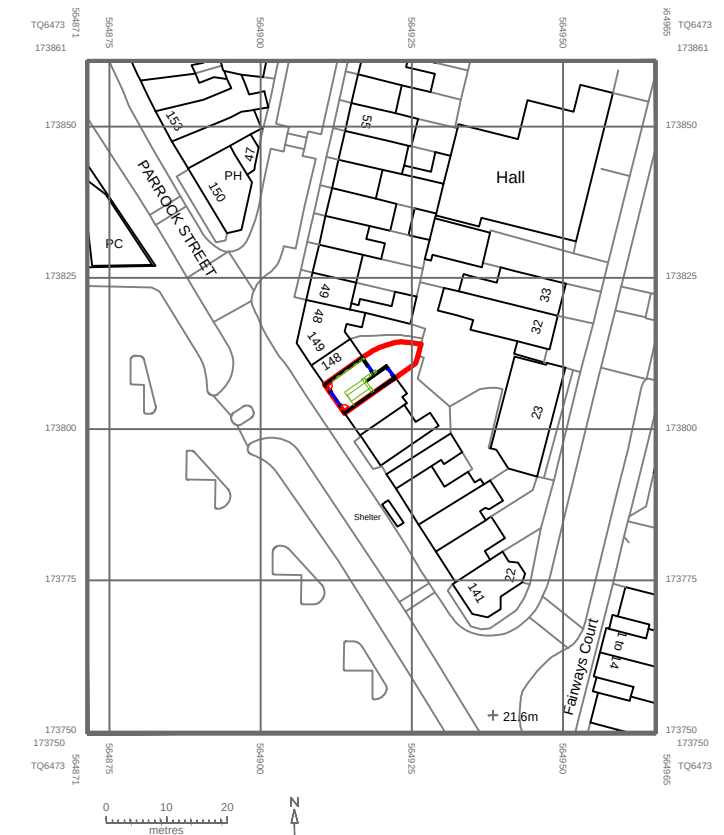

Existing Block Plan - Scale 1:500@A3

Proposed Variation of Condition 6 to allow for the outlet to be used for Takeaways rather than just Pizza & Associated Products at 147 Parrock Street, Gravesend, Kent DA12 1EY

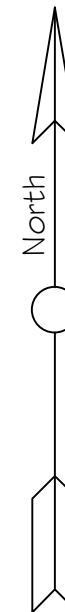

Proposed Site Location Plan -
Scale 1:1250@A3

Date July 2022
Drawing No. 2022/33/01