


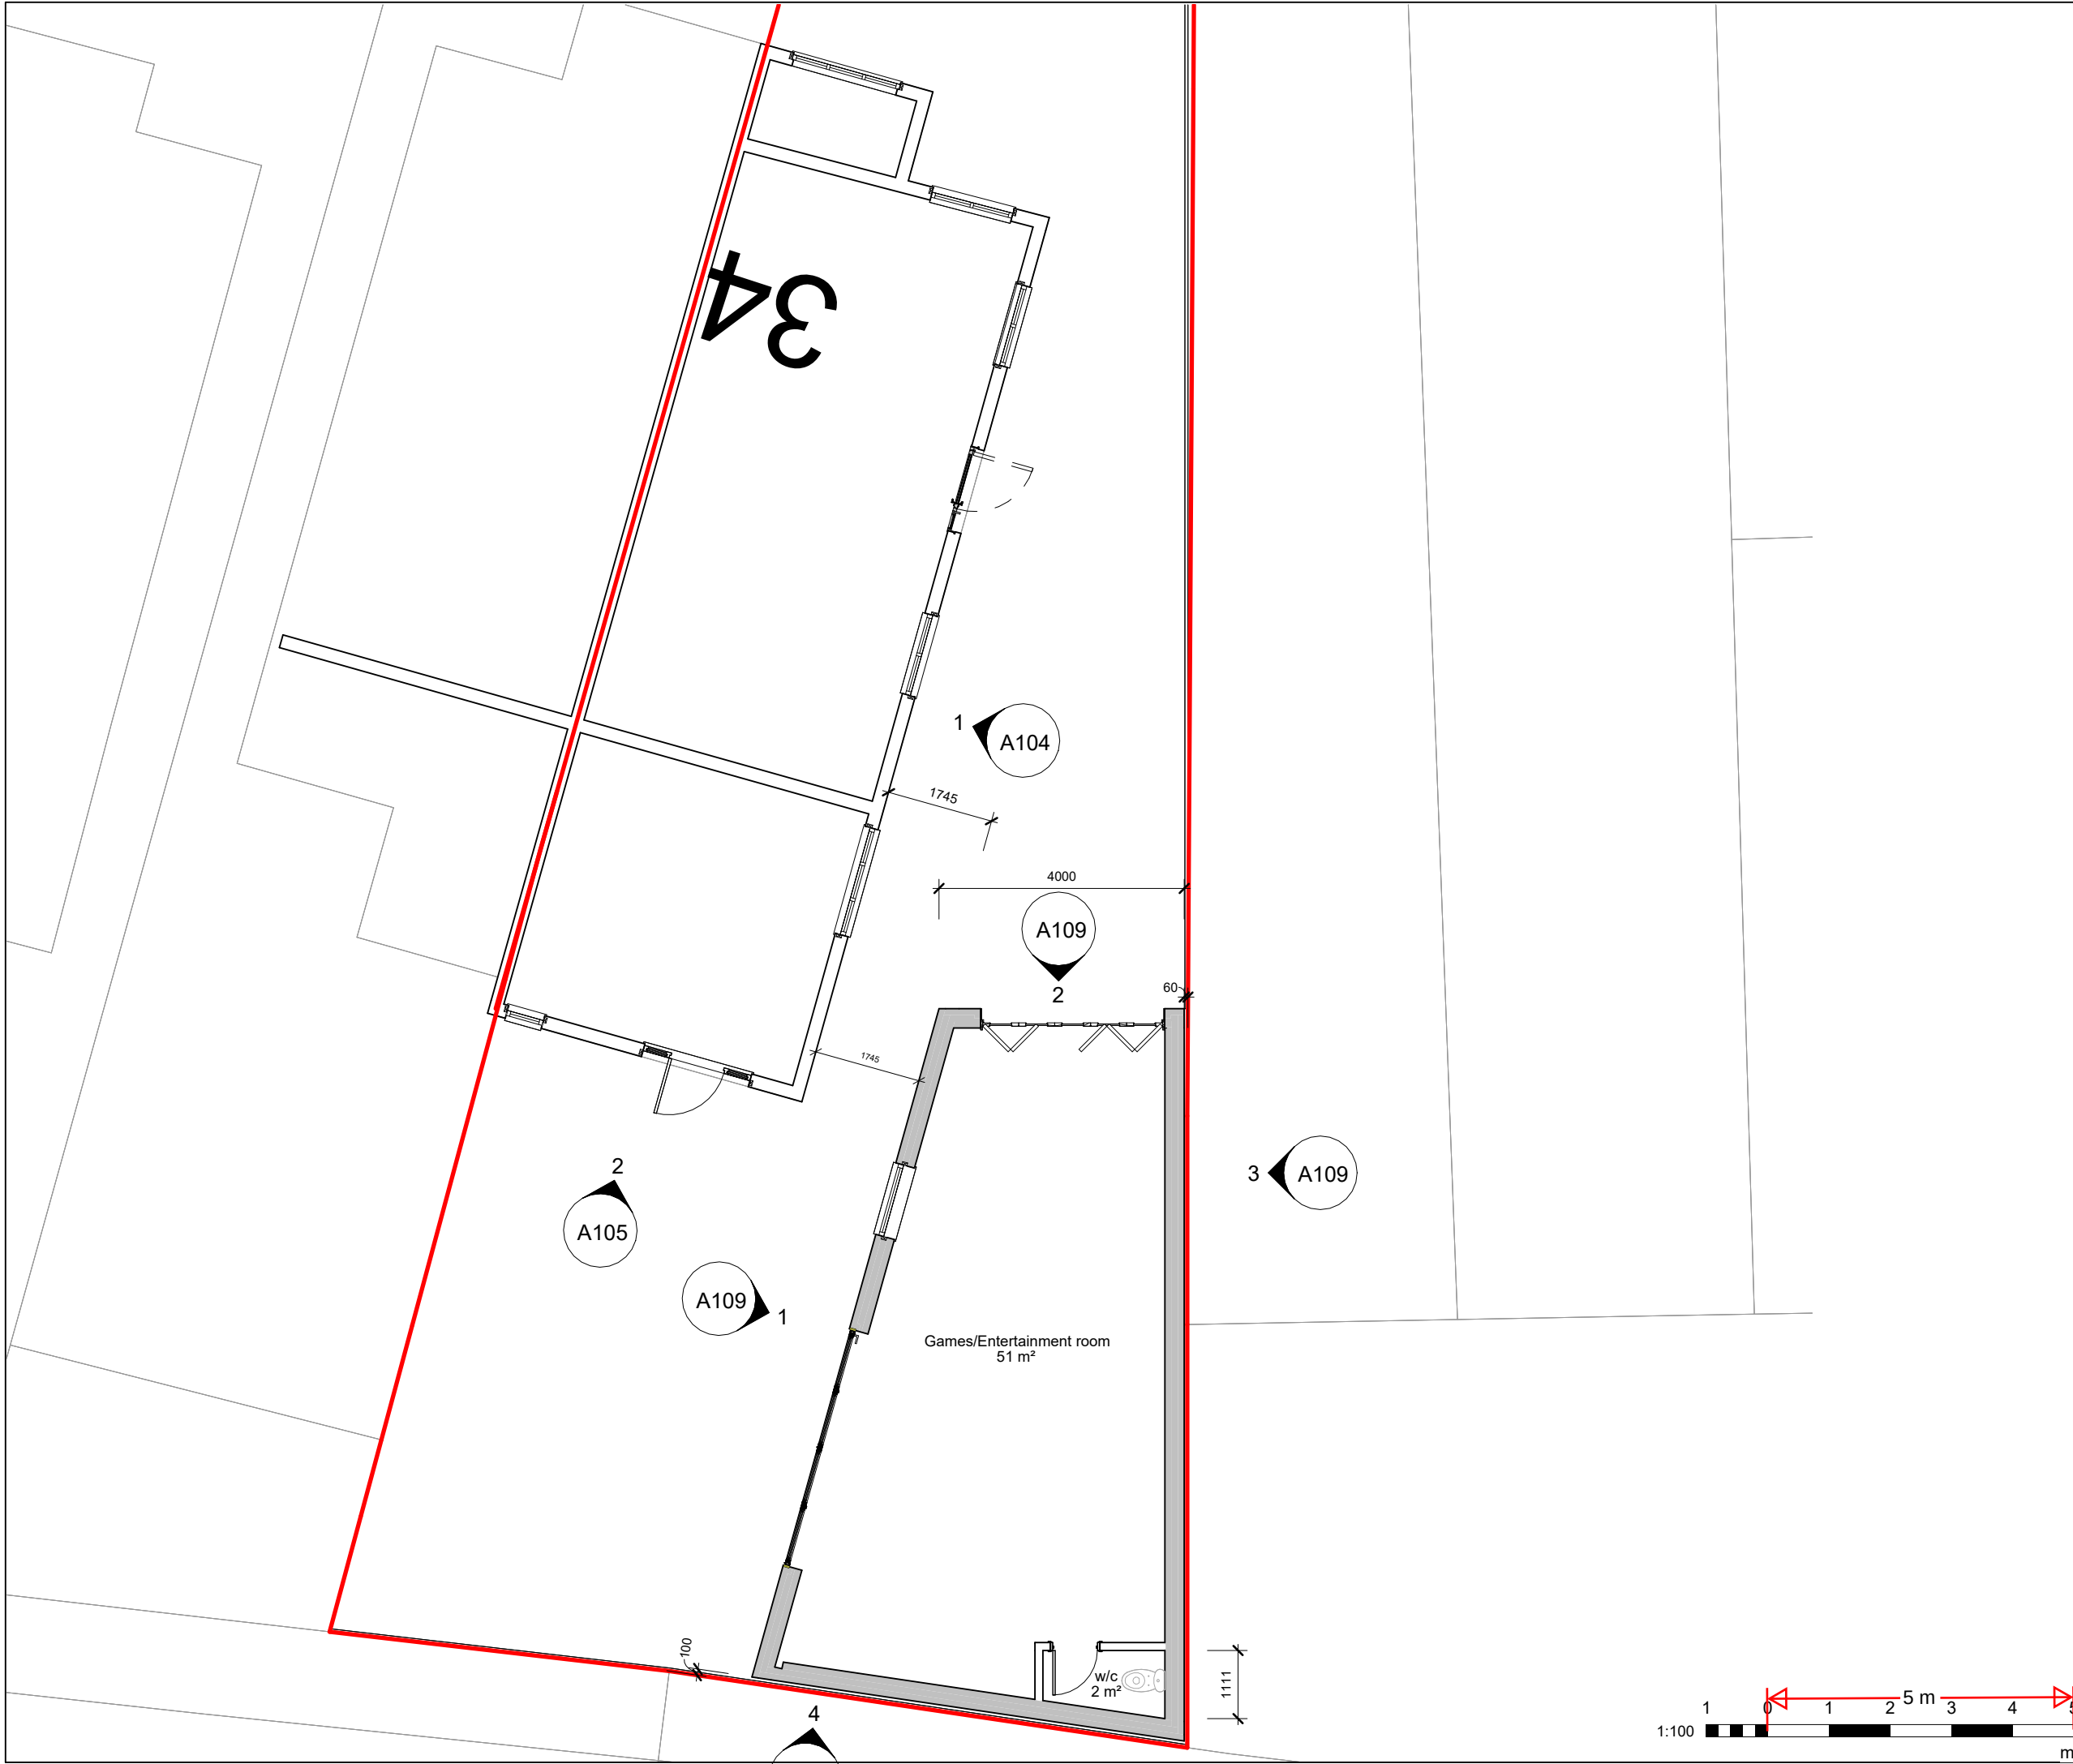

NOTES:

All dimensions to be verified on site and is in mm.


Builder to verify all dimensions, heights and levels prior to commencement of work.

All documents shall be checked to ensure that they are compatible by the contractor before construction commences. In the event of apparent ambiguity or contradiction the engineer and/or architect shall be notified immediately.

The contractor in preparing his estimate shall visit the site and acquaint himself with the problems involved .

The contrator shall issue all statutory notices to the local Authority during progress and completion of works.

All drawings are copyrighted to the technician. Reproducing is not permitted without consent

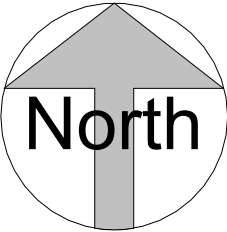

No.	Description	Date

PURPOSE OF ISSUE PLANNING			ADS ADENI-DESIGN-STUDIO
PROJECT 34 ARTEMIS CLOSE DA12 2QN			
CLIENT BS			
Scale (@ A2) 1 : 100 Date 11/02/2021 Drawn by Author			
SHEET PROPOSED PLAN			M:07909041136
DRAWING NUMBER A101		REV	

