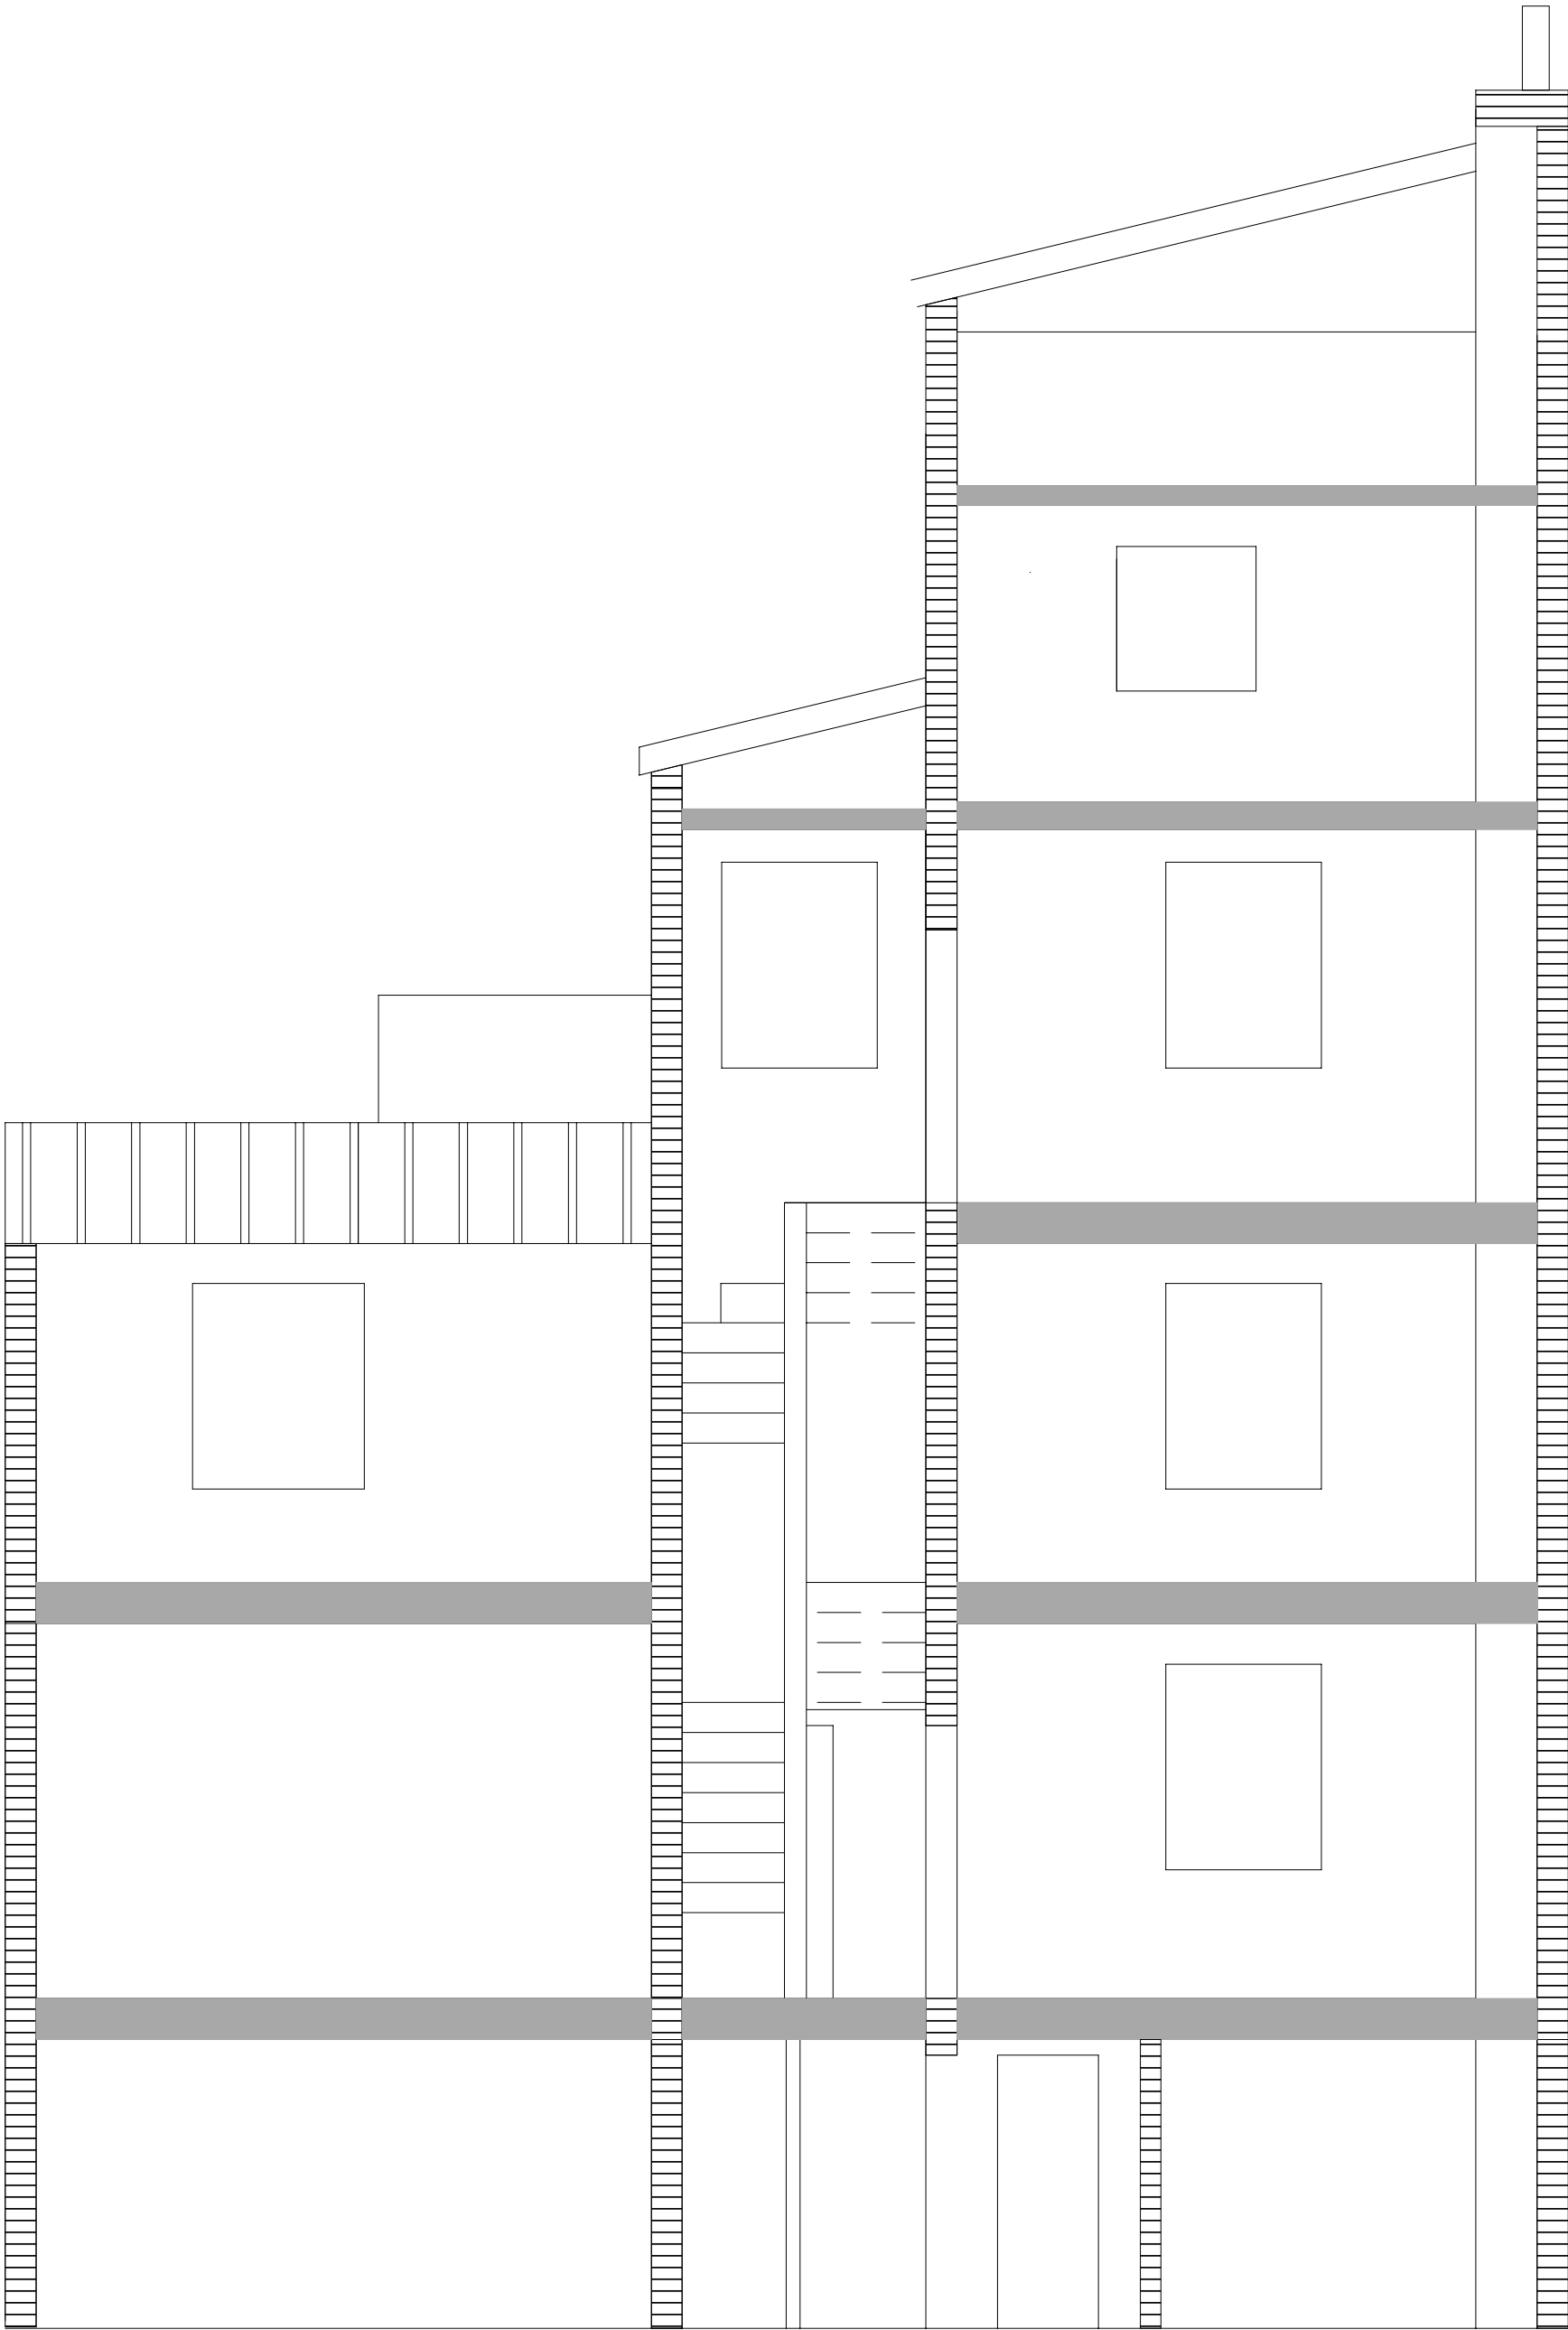


196 & 197 PARROCK STREET
SECTION A-A EXISTING

Scale 1:50 @ A3

Drawing Number	Revision	Date
PSH 006	0	24/01/2023