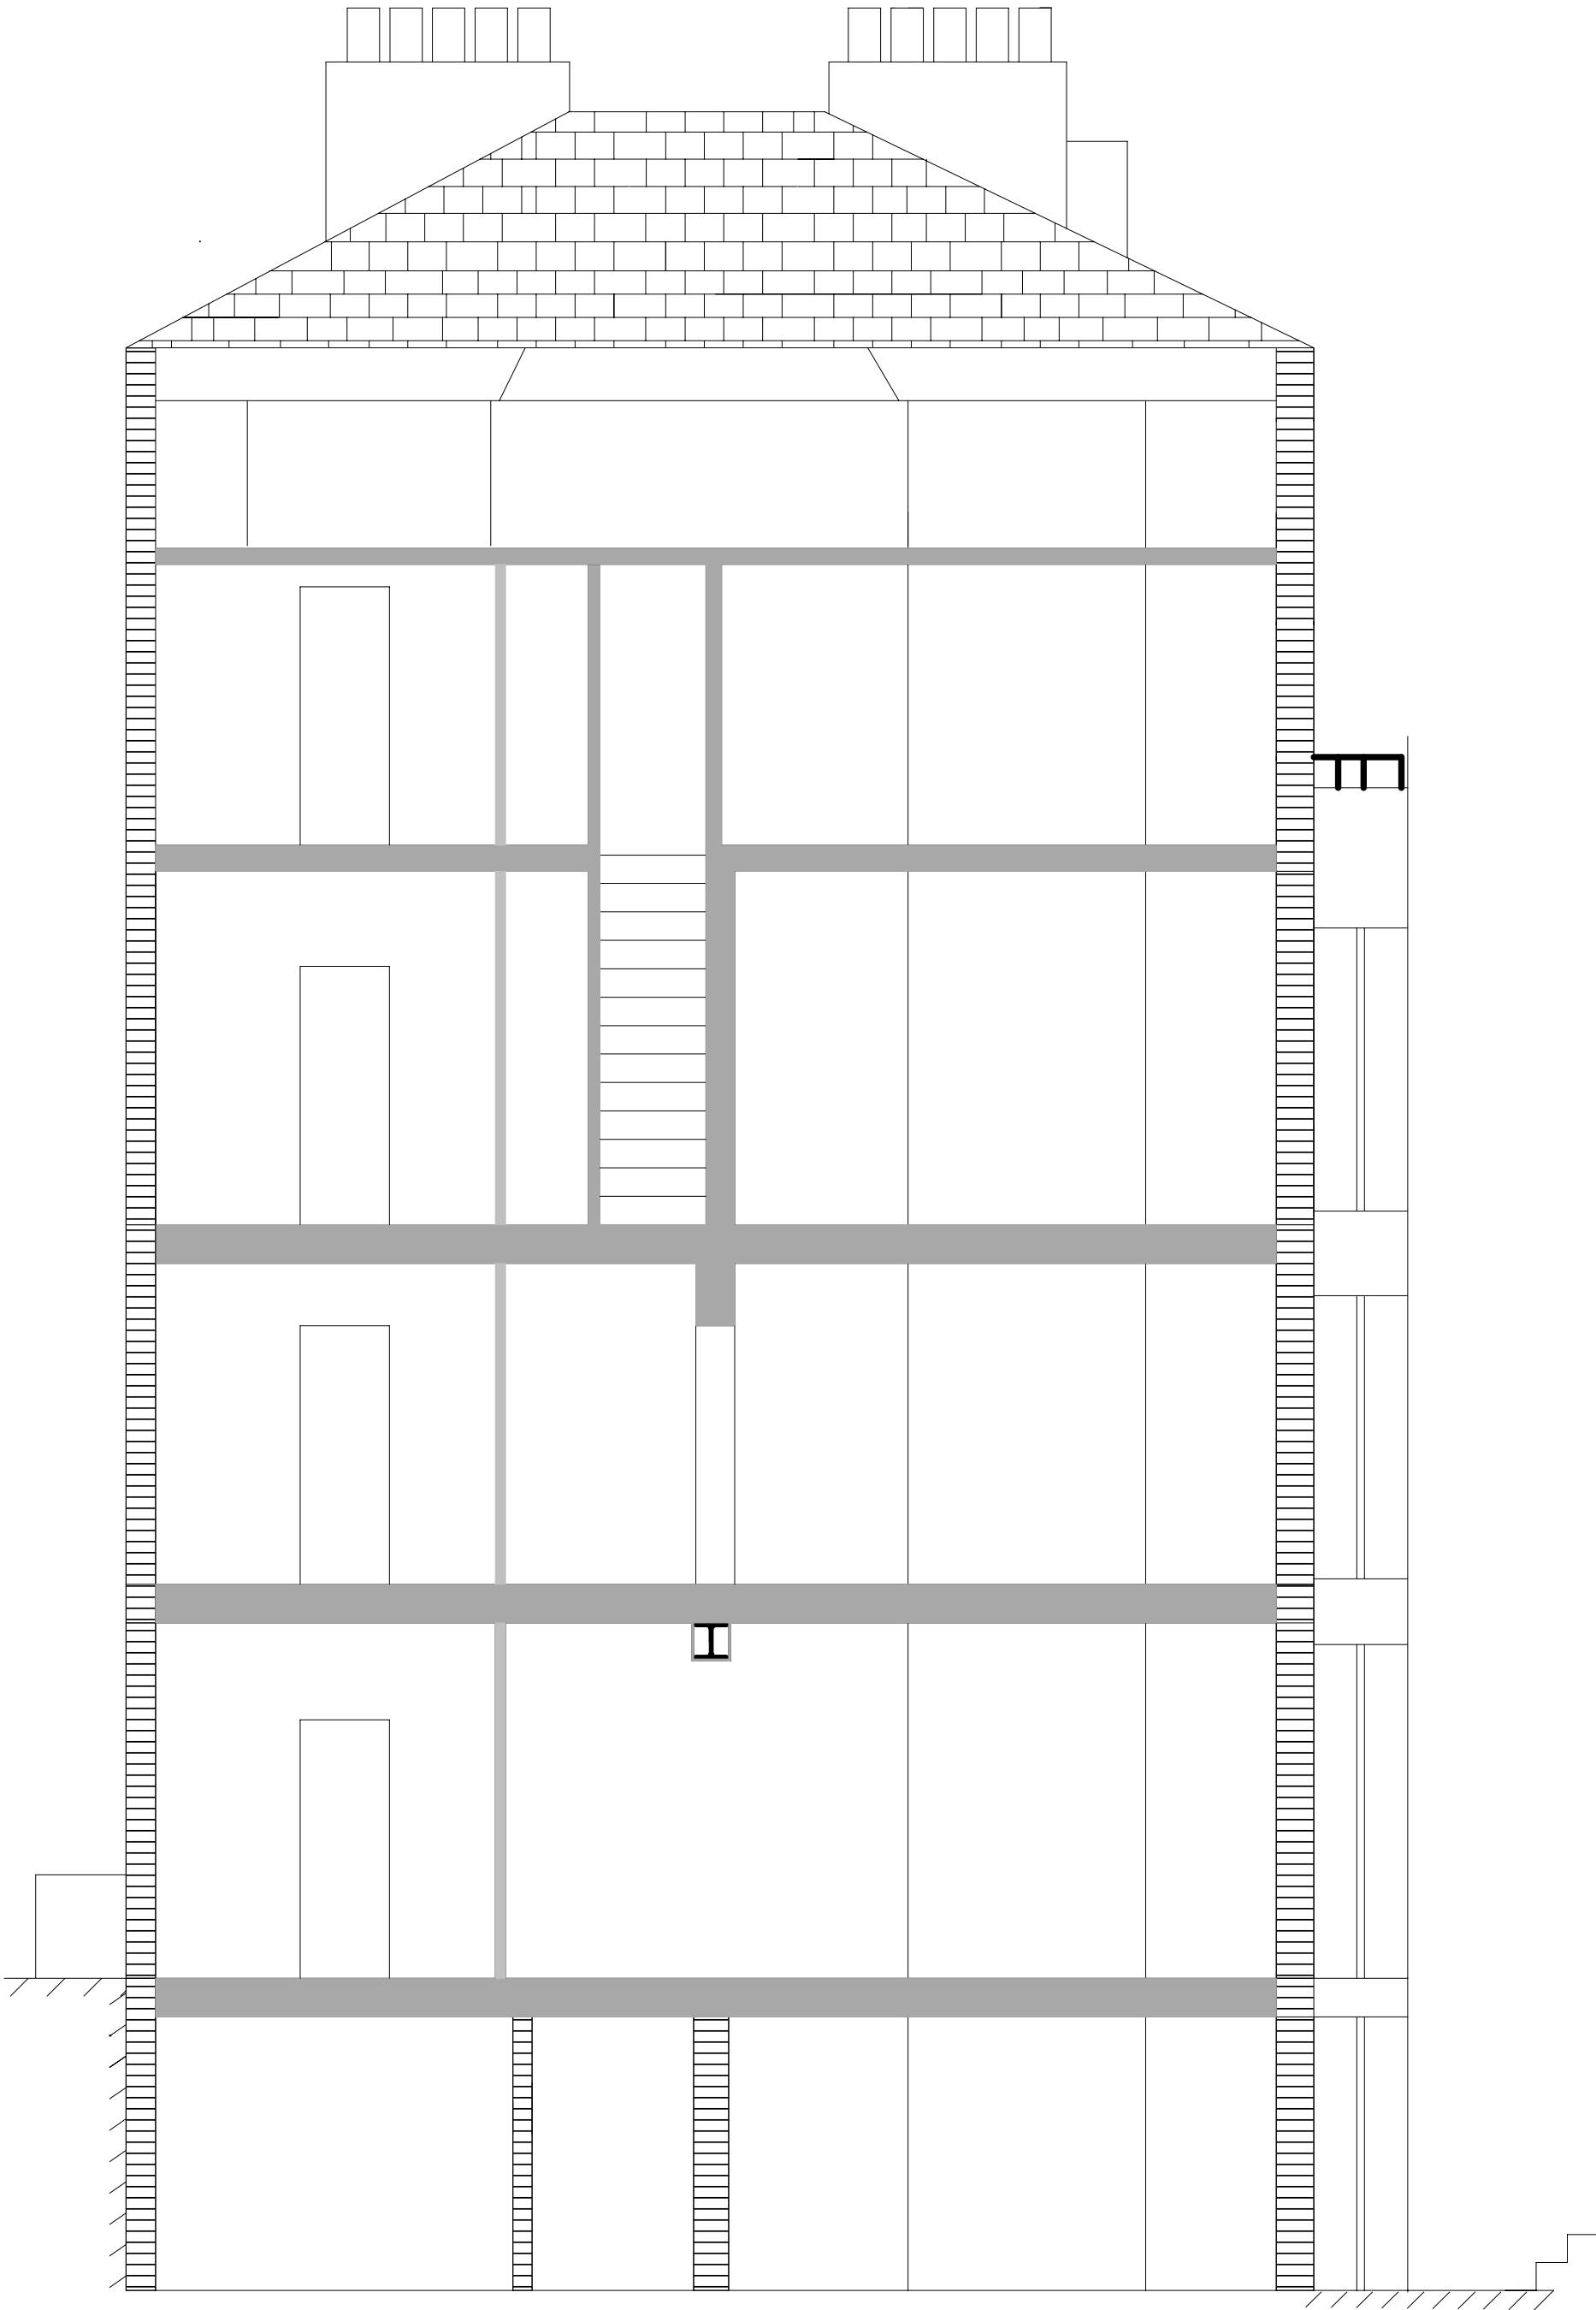


196 & 197 PARROCK STREET SECTION B-B PROPOSED	Scale 1:50 @ A3		
	Drawing Number	Revision	Date
	PSH 009	0	24/01/2023