



SUBJECT TO EXCAVATION



EXISTING

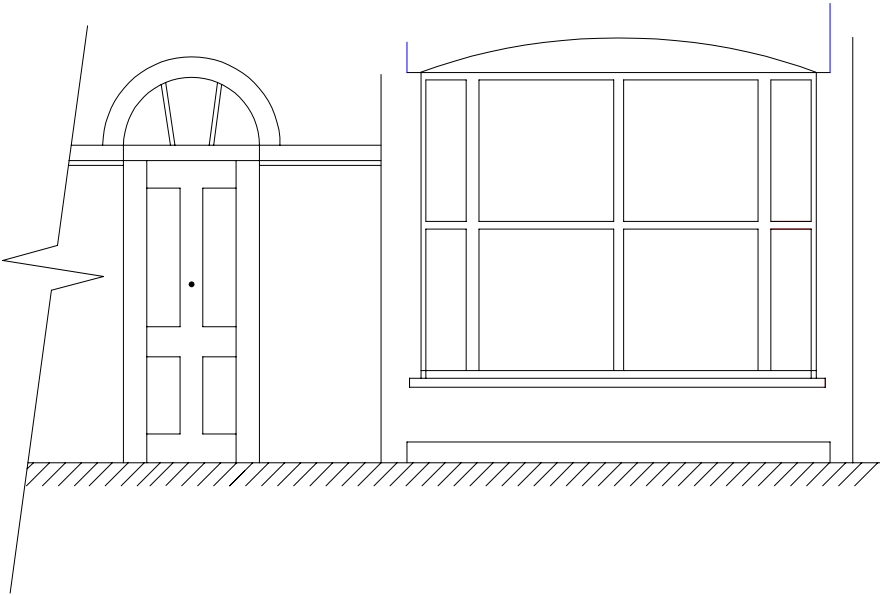

PROPOSED

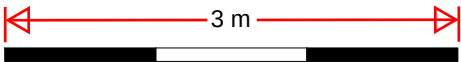

3m

196 PARROCK STREET
SECTION E-E
BASEMENT ENTRANCE

Scale 1:50 @ A3

Drawing Number	Revision	Date
PSH 010	0	24/01/2023