



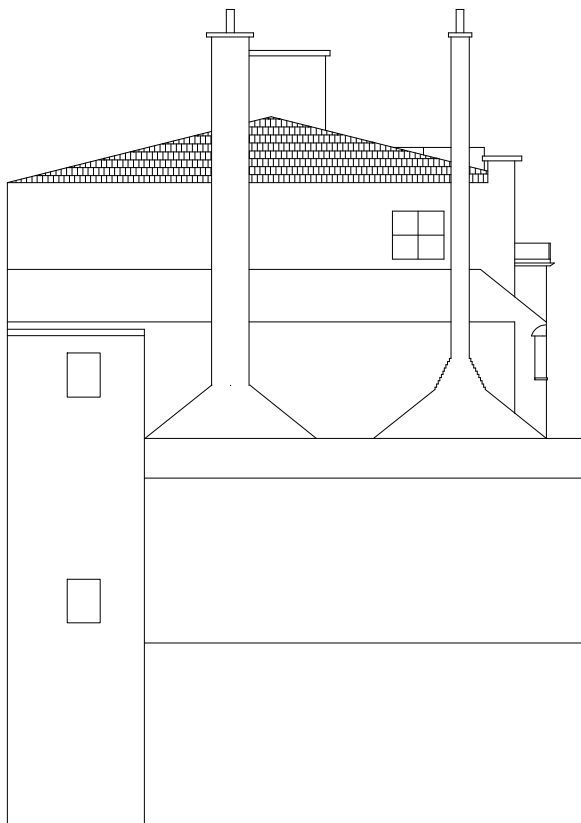

5m

3 No. extraction vents
150*150

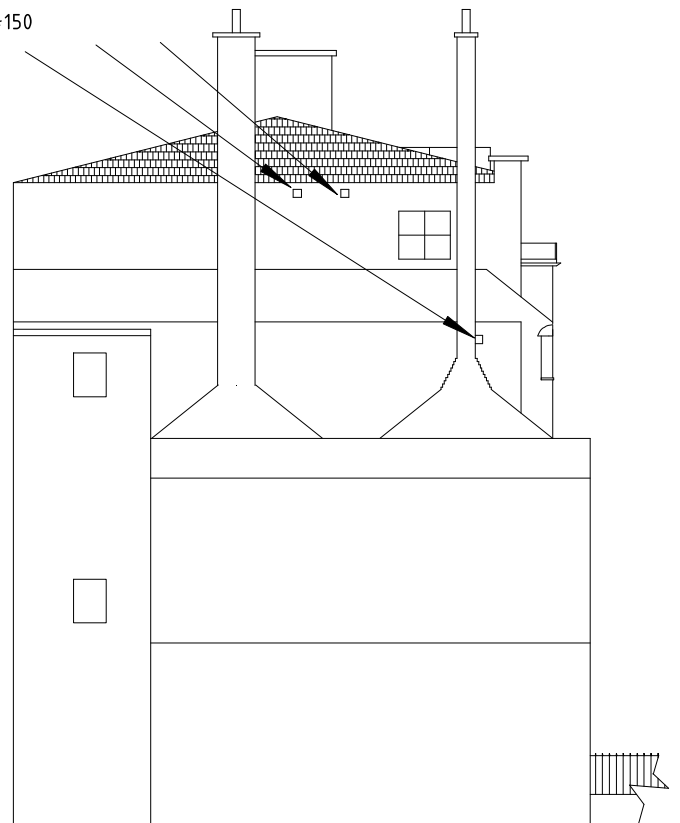

196 & 197 PARROCK STREET
EXISTING AND PROPOSED
EXTRACTION VENTS ON SOUTH
ELEVATION

Scale 1:100 @ A3

Drawing Number	Revision	Date
PSH 026	0	07/11/2023