


Foam handrail protection
Tiger Supplies or similar


Correx sheet
protection or
similar

Cable tie
fixings

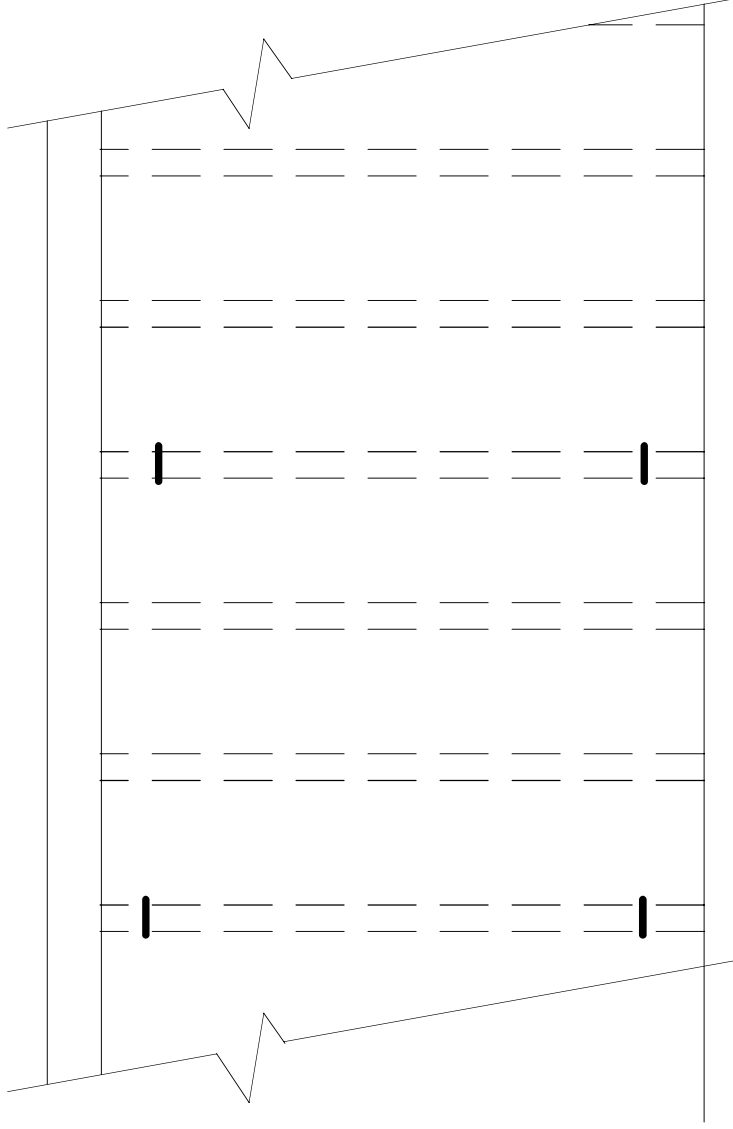

SECTION

ELEVATION

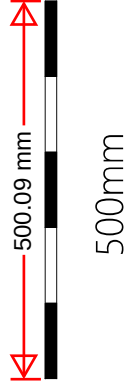

196 & 197 PARROCK STREET
PROTECTION TO BANNISTERS

Scale 1:10 @ A4

Drawing Number PSH 027
Revision 0
Date 08/01/2024